
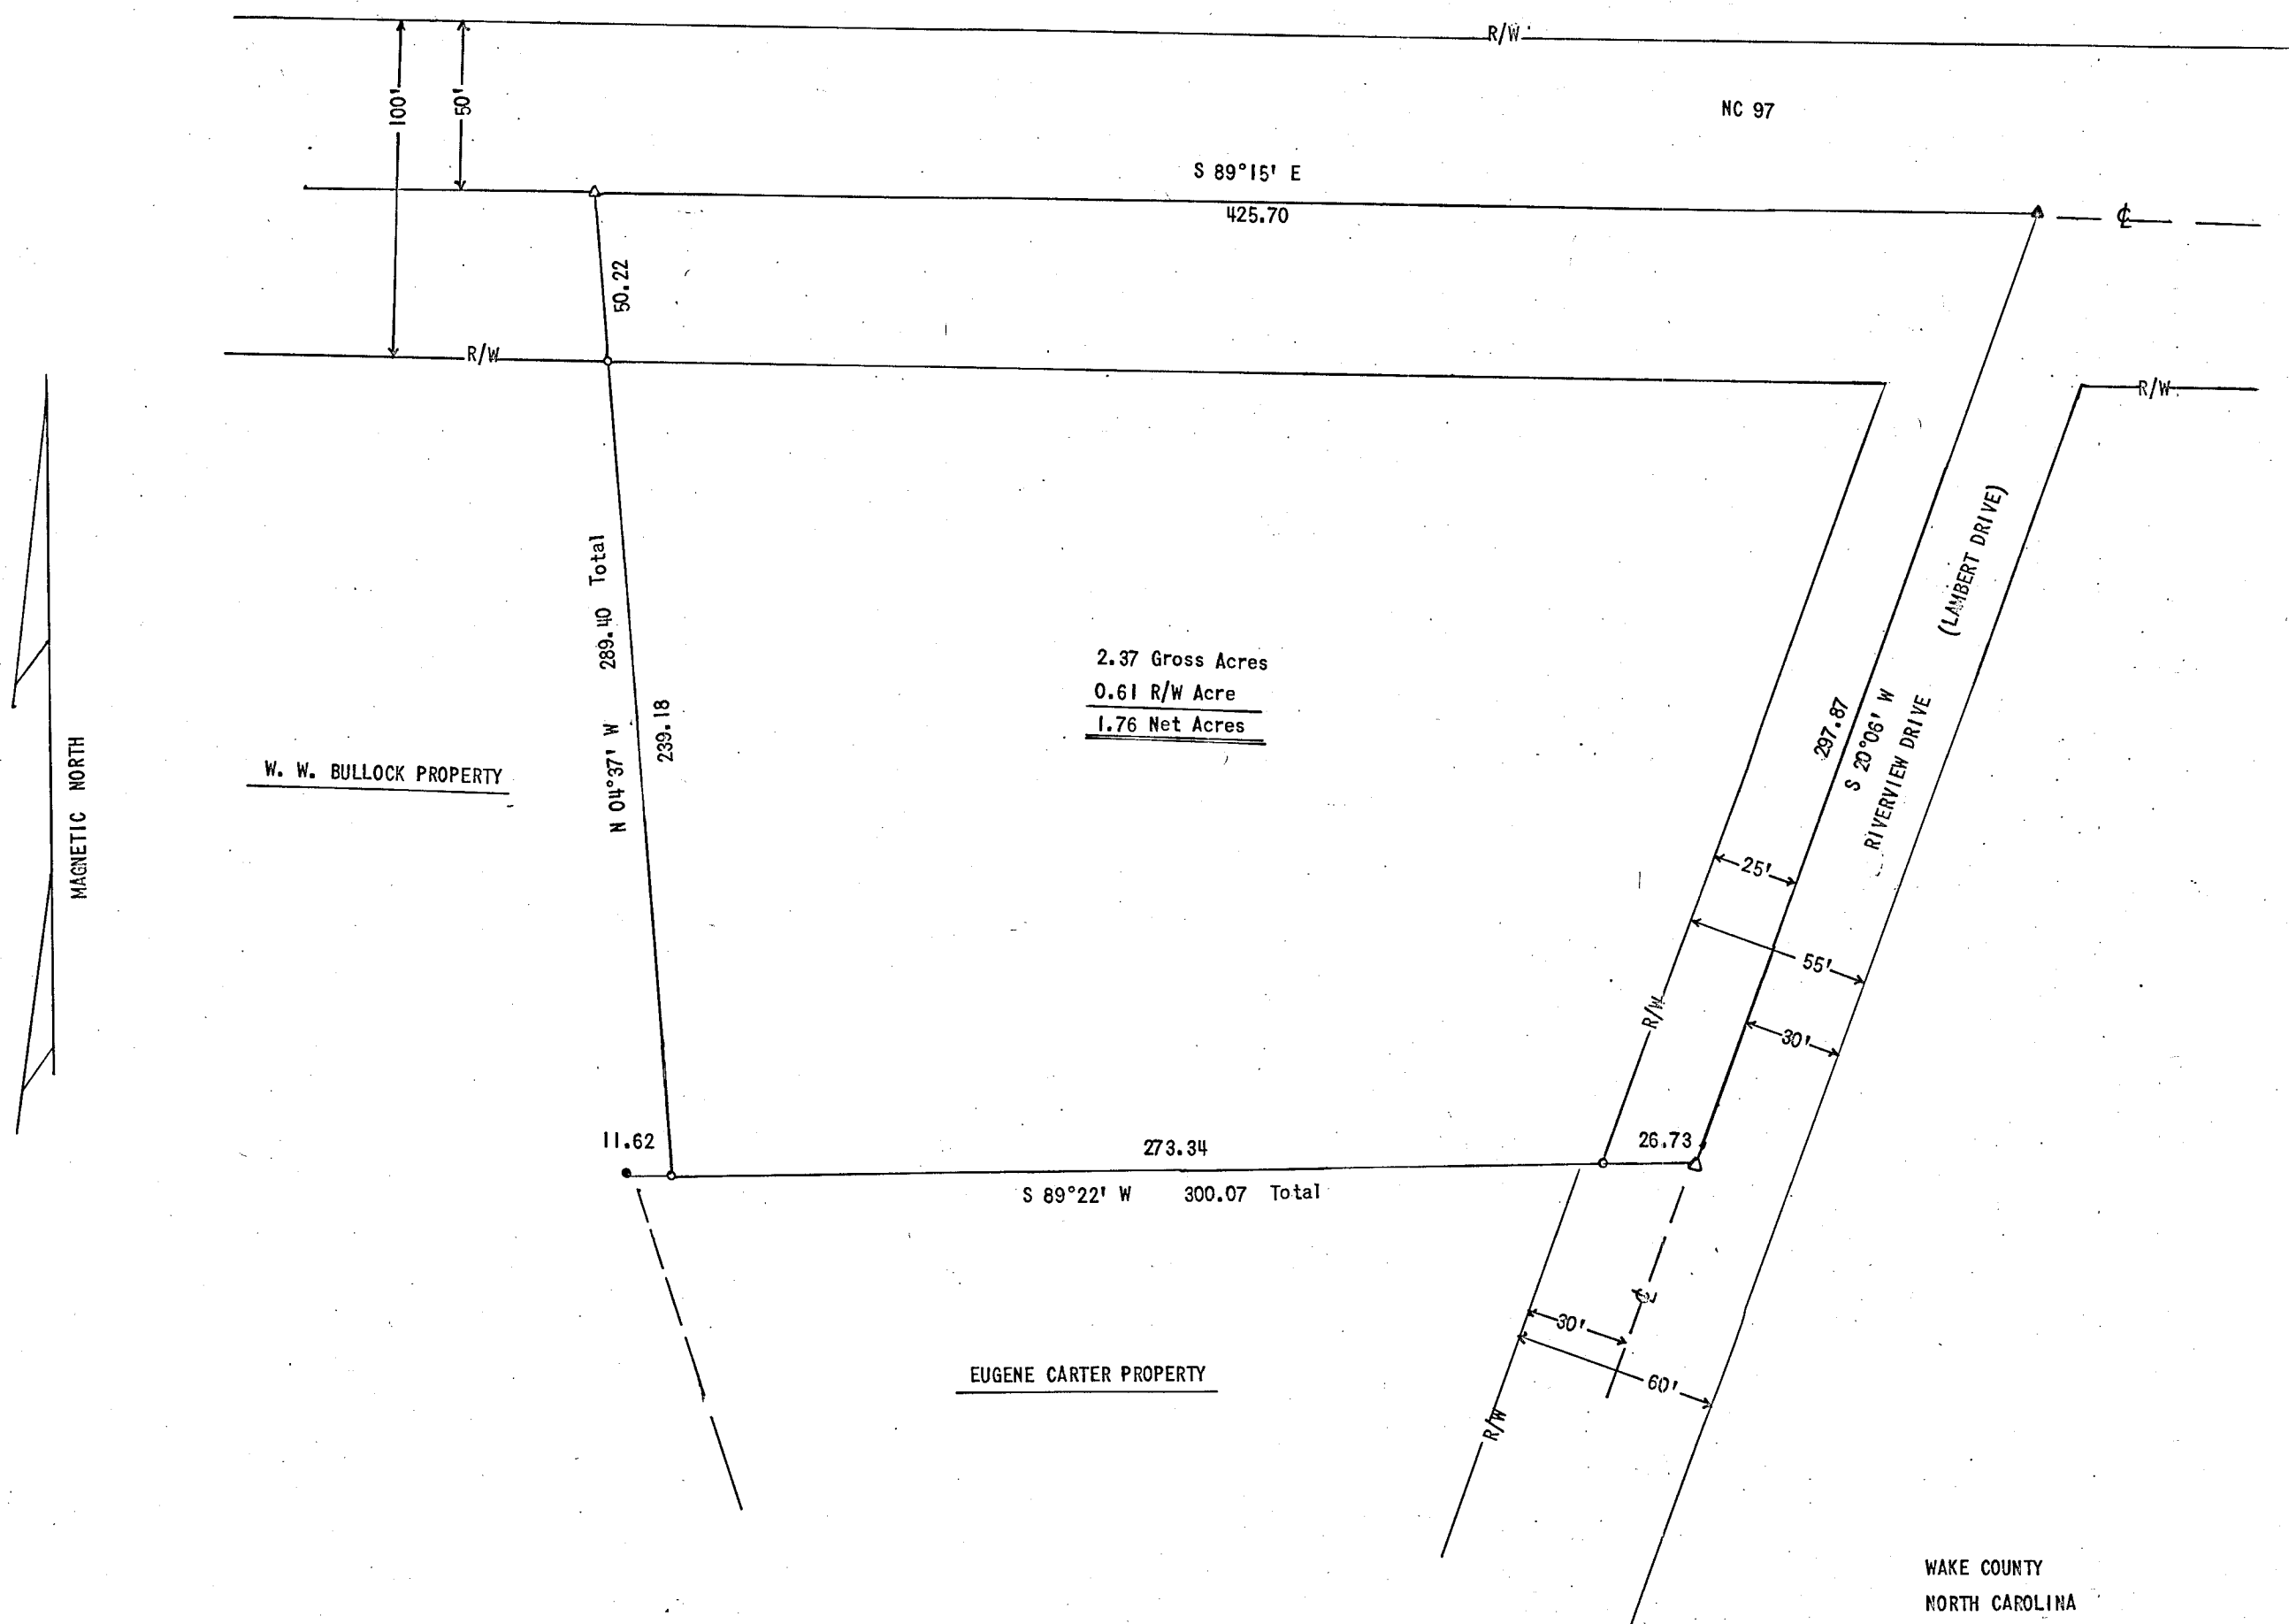


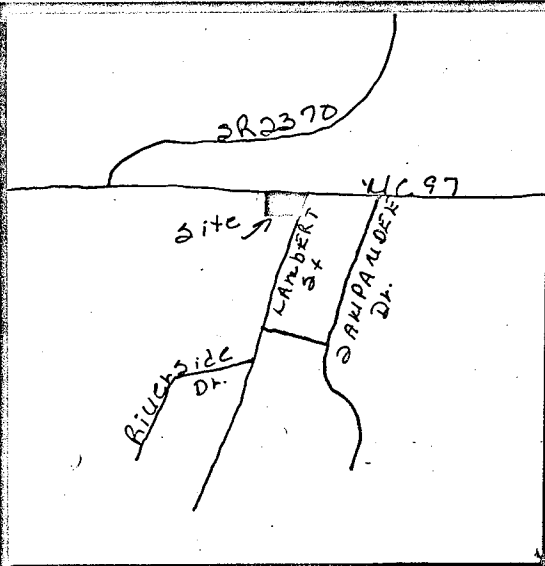

NORTH CAROLINA - WAKE COUNTY

The foregoing certificate of Brunetta R. Taylor
Notar(y) (ies) (are) certified to be correct. This instrument was
presented for registration and recorded in this office.
This 3 day of February, 1983 at 1:40 o'clock, P.M.
R. B. McKenzie, Jr. Register of Deeds
By Jay R. Johnson
Deputy Register of Deeds

WAKE COUNTY CERTIFICATION
I hereby certify that this record plat has
been found to comply with the Subdivision Ord-
inance of Wake County, North Carolina, and
that this plat has been approved for recording
in the office of the Register of Deeds of Wake
County.
3 Feb 83 John D. Smith Jr.
Date Director


WAKE COUNTY
NORTH CAROLINA
I, BRUNETTA R. TAYLOR, Notary Public do hereby certify that
Robert G. Williams personally appeared before me this day and
acknowledged the due execution of the foregoing document.
Witness my hand and official seal this the 17 day of January, 1983.
My commission expires 12-10-87. Brunetta R. Taylor
NOTARY PUBLIC

Book of Maps 1983 Page 112

Portion of TAX PARCEL 177-3 & Zoned R-40

LEGEND


- EXISTING IRON PIPE
- NEW IRON PIPE
- △ EXISTING PK NAIL
- △ NEW PK NAIL

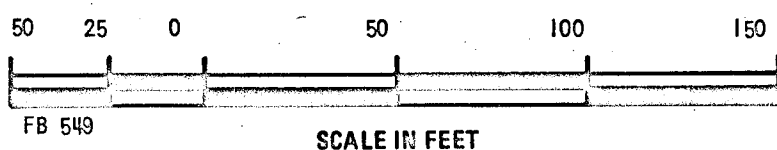


I, ROBERT G. WILLIAMS, certify that under my direction and supervision
this map was drawn from an actual field survey; that the error of closure of the
survey as calculated by latitudes and departures is 1: 5,000 ; that this map
was prepared in accordance with G. S. 47-30 as amended.

Witness my hand and seal this 17 day of January, 1983

R.L.S. L-1417 Robert G. Williams
Sworn to and subscribed before me this 17 day of January, 1983
My commission expires 12-10-87
Brunetta R. Taylor
NOTARY PUBLIC

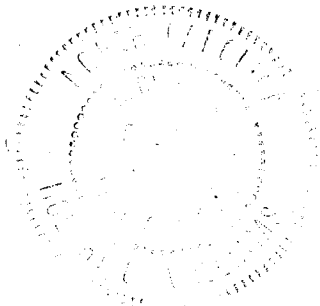

SEAL

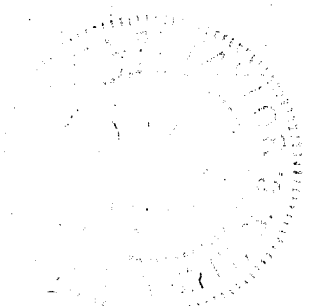

SEAL

PROPERTY SURVEY FOR
W. W. BULLOCK
LITTLE RIVER TOWNSHIP
WAKE COUNTY
NORTH CAROLINA

WILLIAMS-PEARCE & ASSOC.
REGISTERED LAND SURVEYORS
ZEBULON, NORTH CAROLINA

DRAWN BY: RGW & BRT
CHECKED BY: RGW & BRT
DATE: 1-17-83
SCALE: 1" = 50'