




A

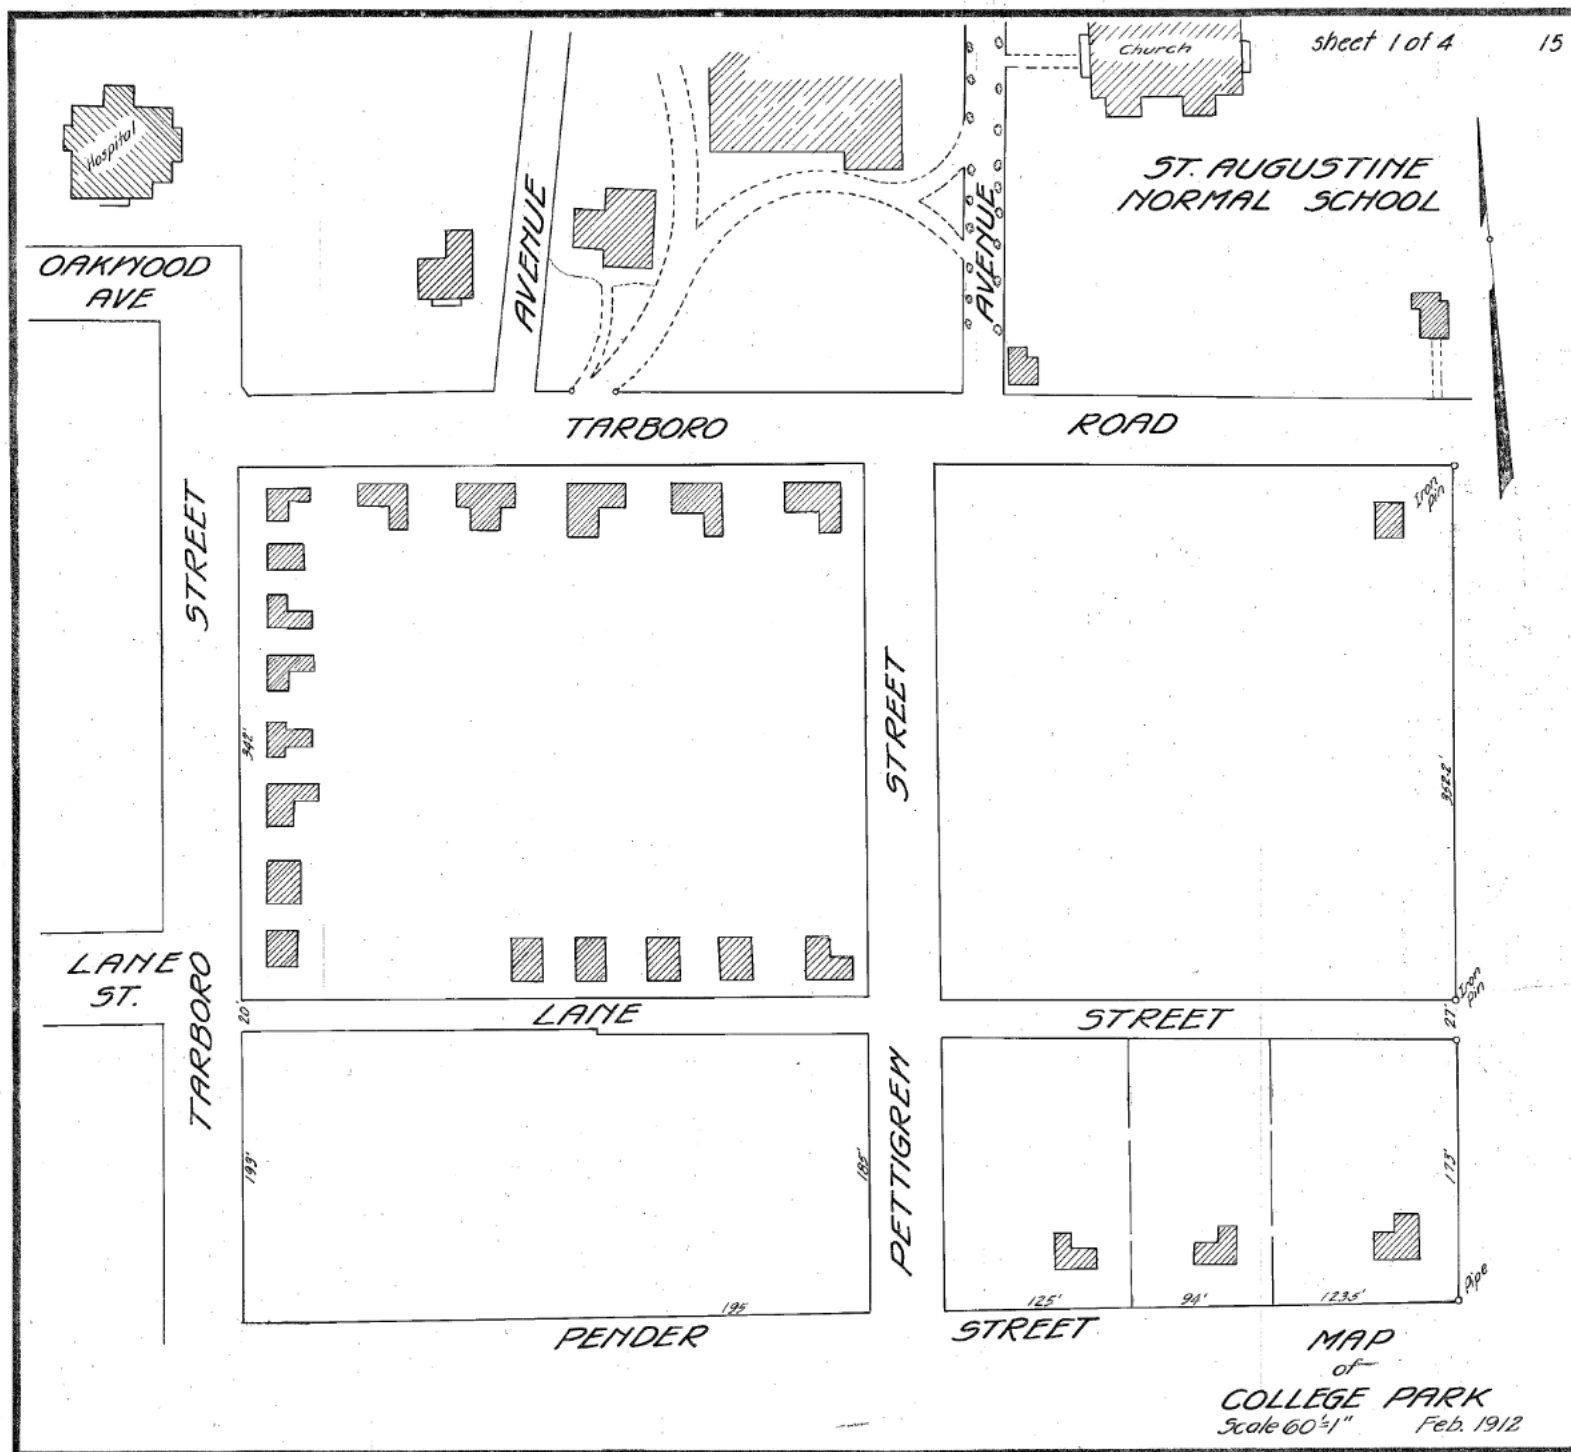

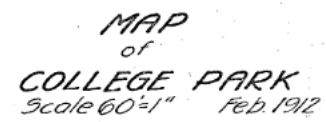


A

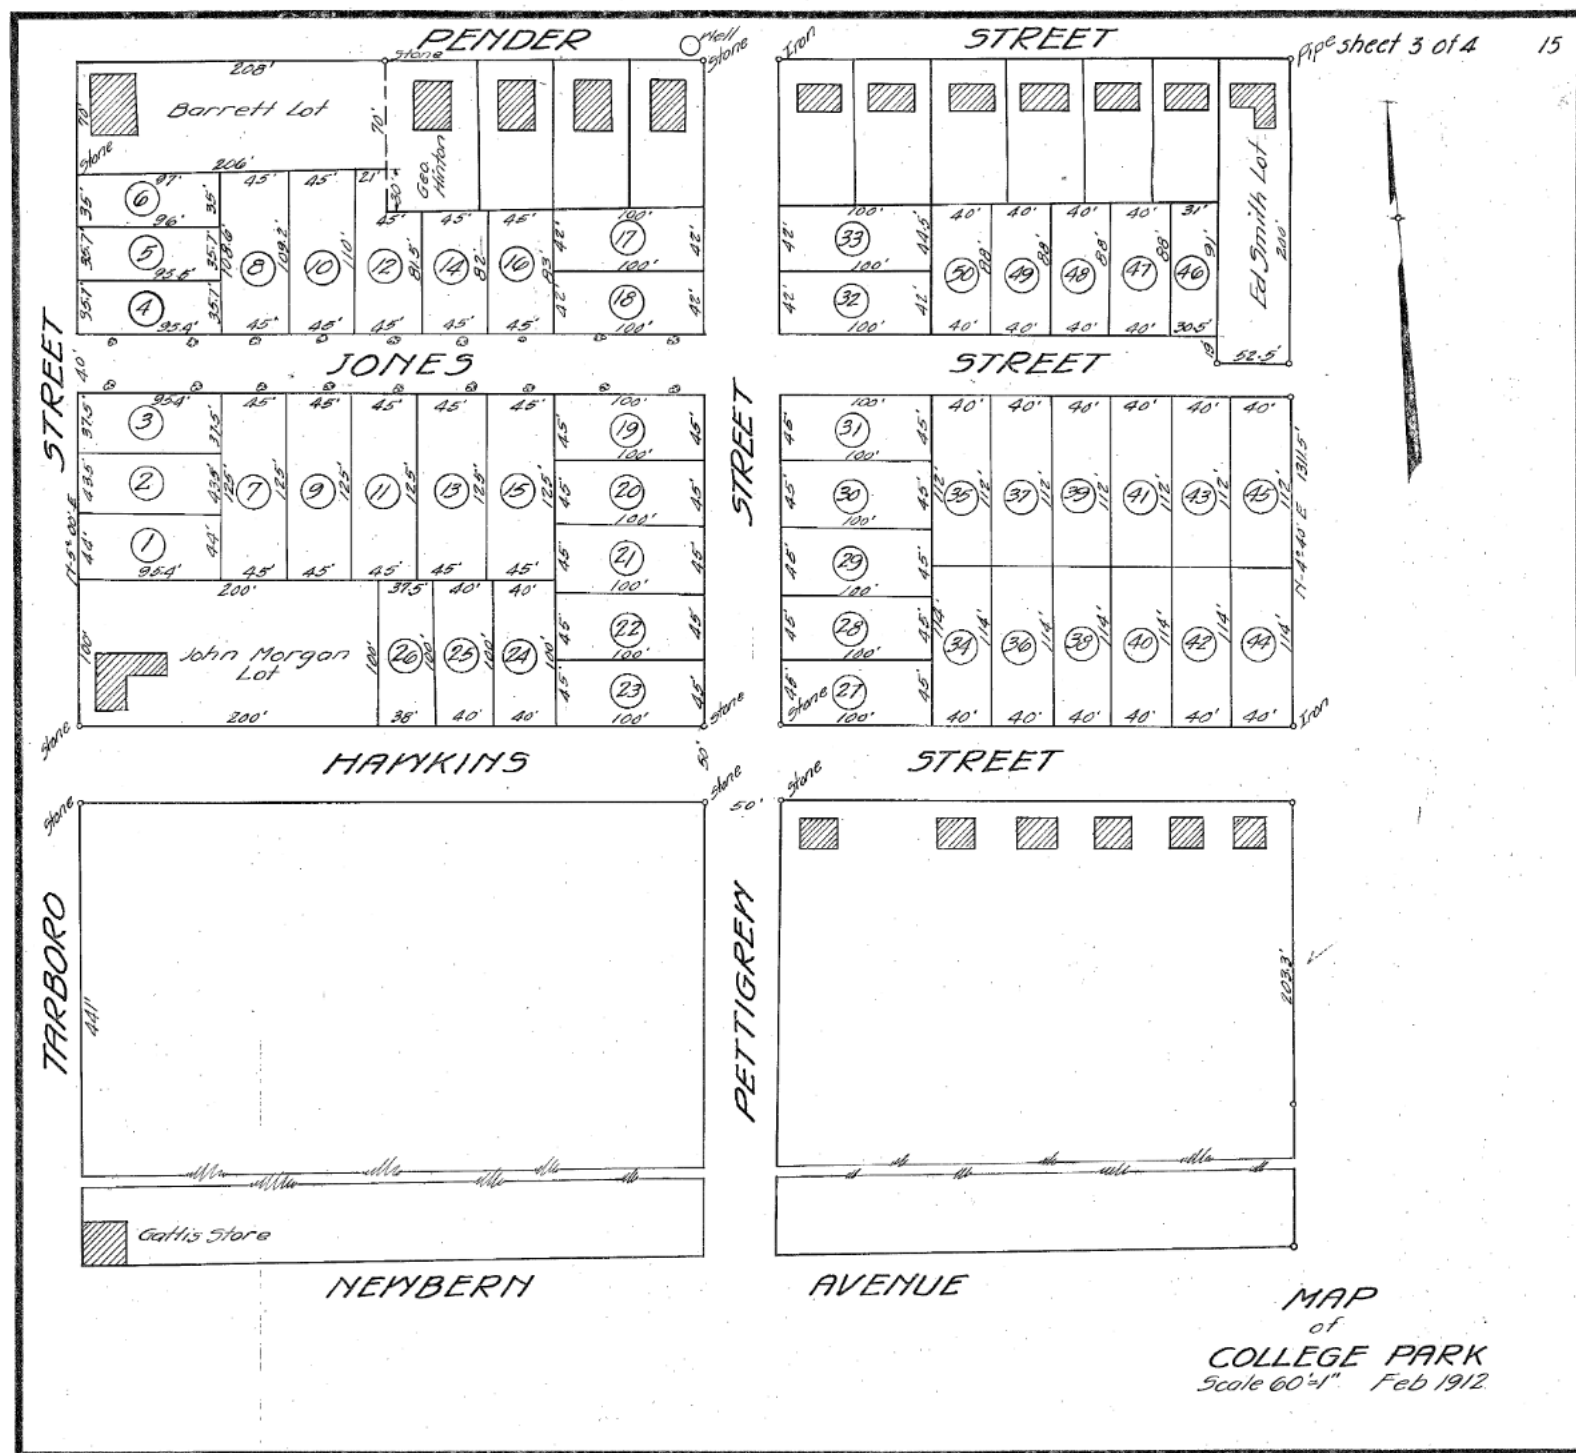




MAP OF
COLLEGE PARK
RALEIGH, NC.
D.F. FORT JR. SALES MGR
Scale 60' = 1"
Feb/1912 R.B. Seowell CE


WESTERN PORTION OF COLLEGE PARK

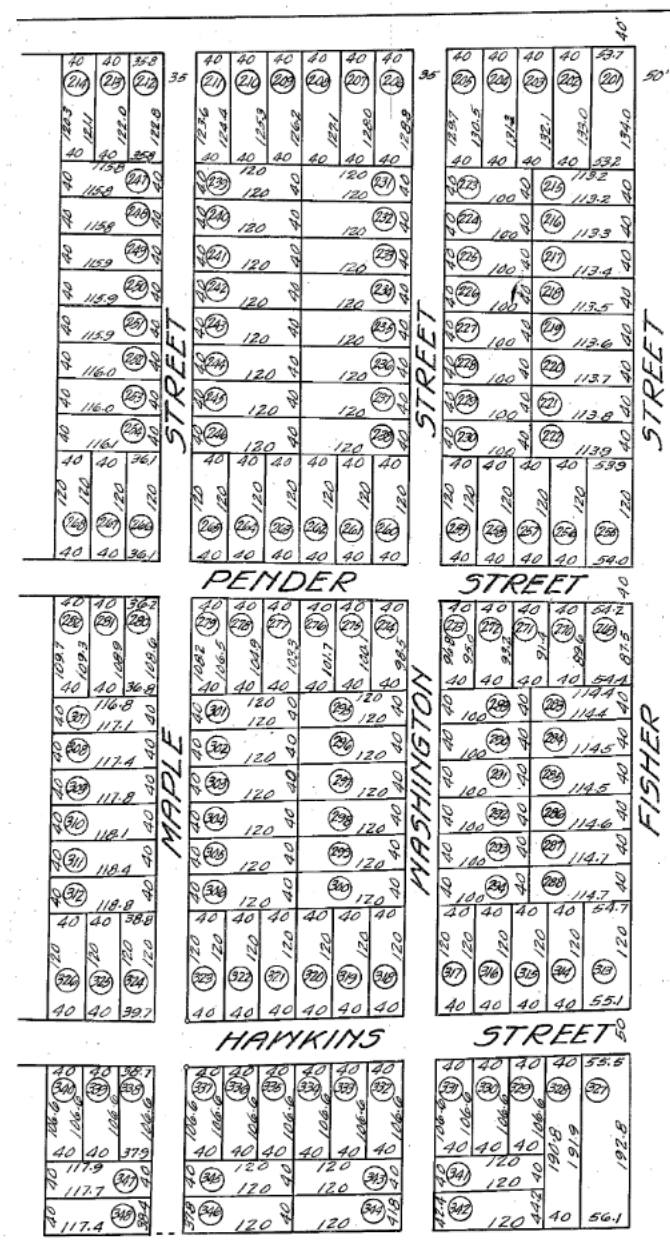

EASTERN PORTION
of
COLLEGE PARK
LOTS 201 to 348

Resurveyed and restaked from original map
By John B. Bray and R.G. Ball with corrections
by L.E. Mooten
Scale 1"=100' Aug. 1923

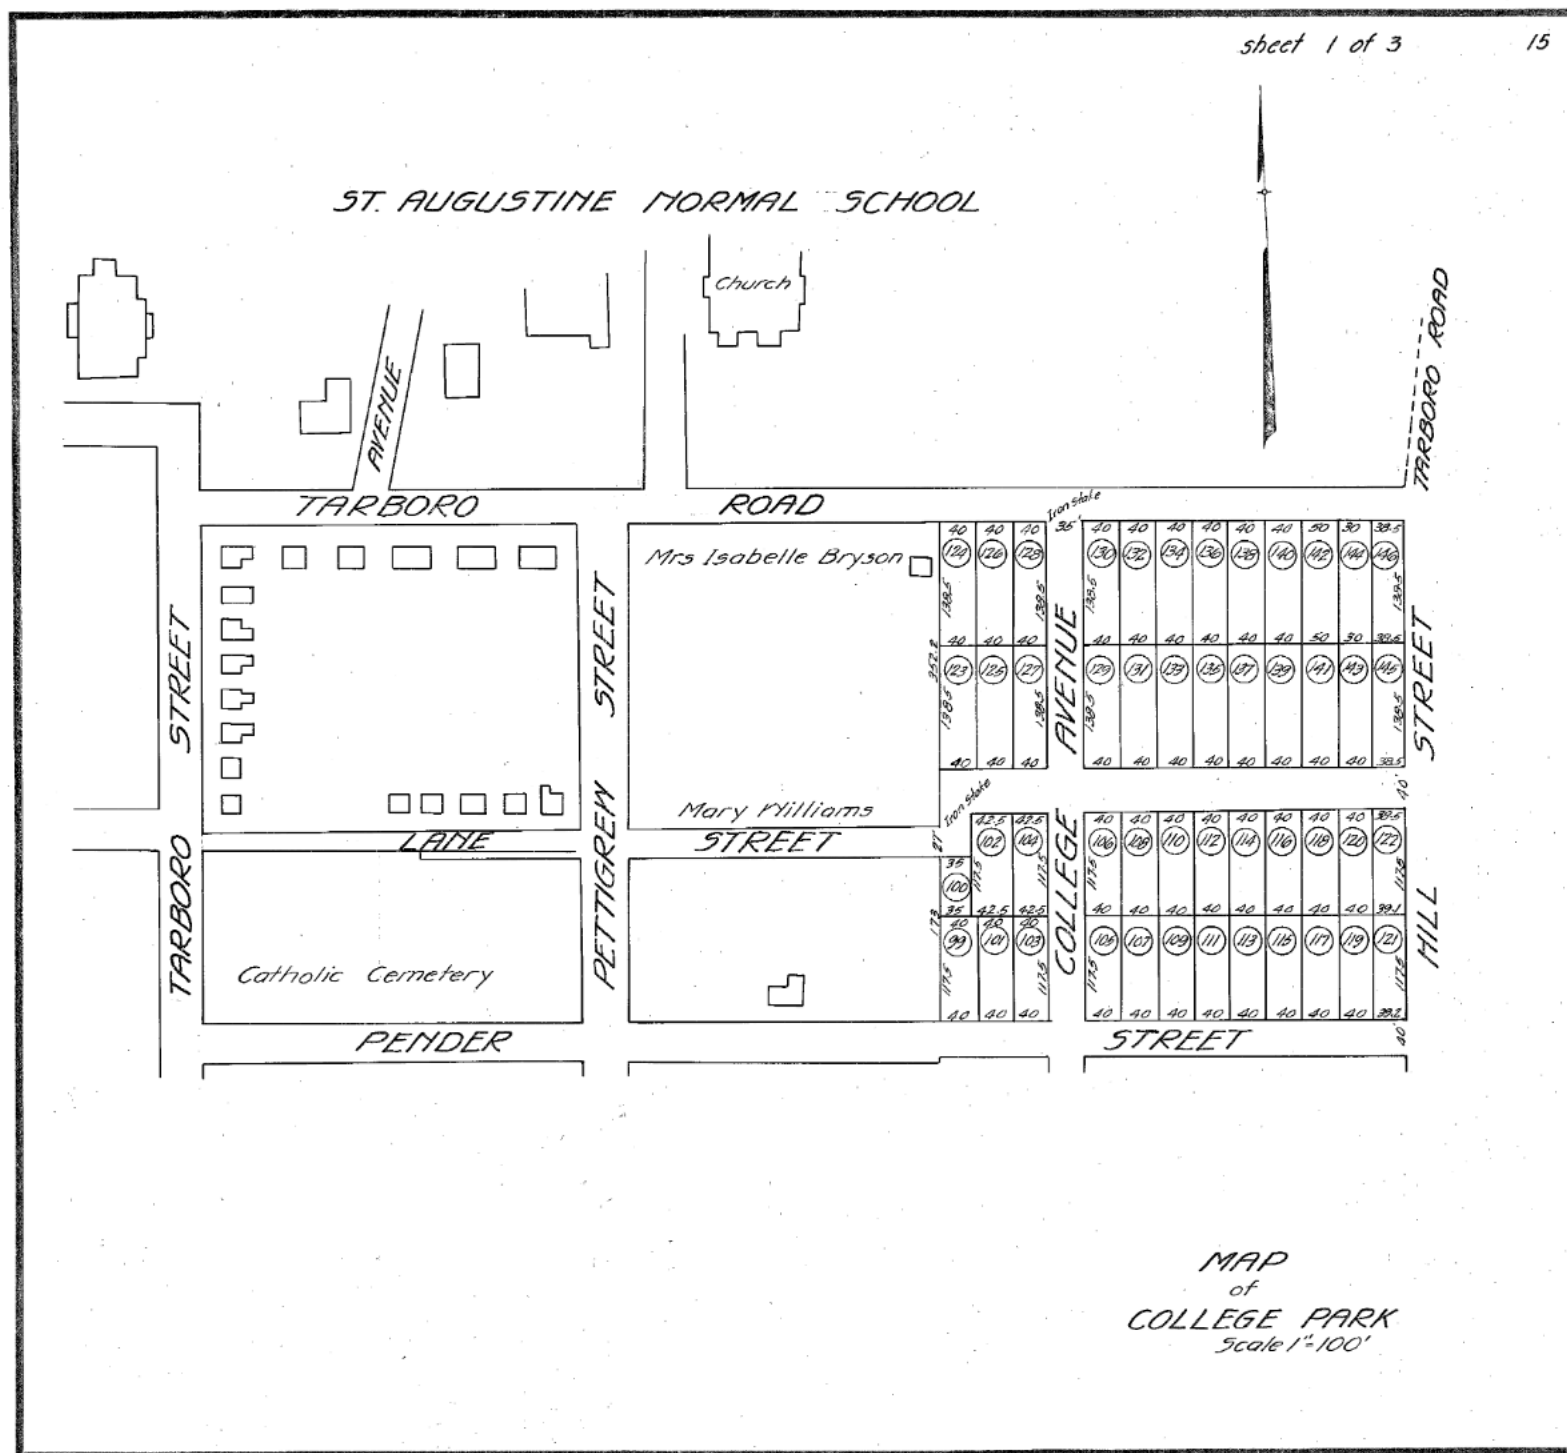

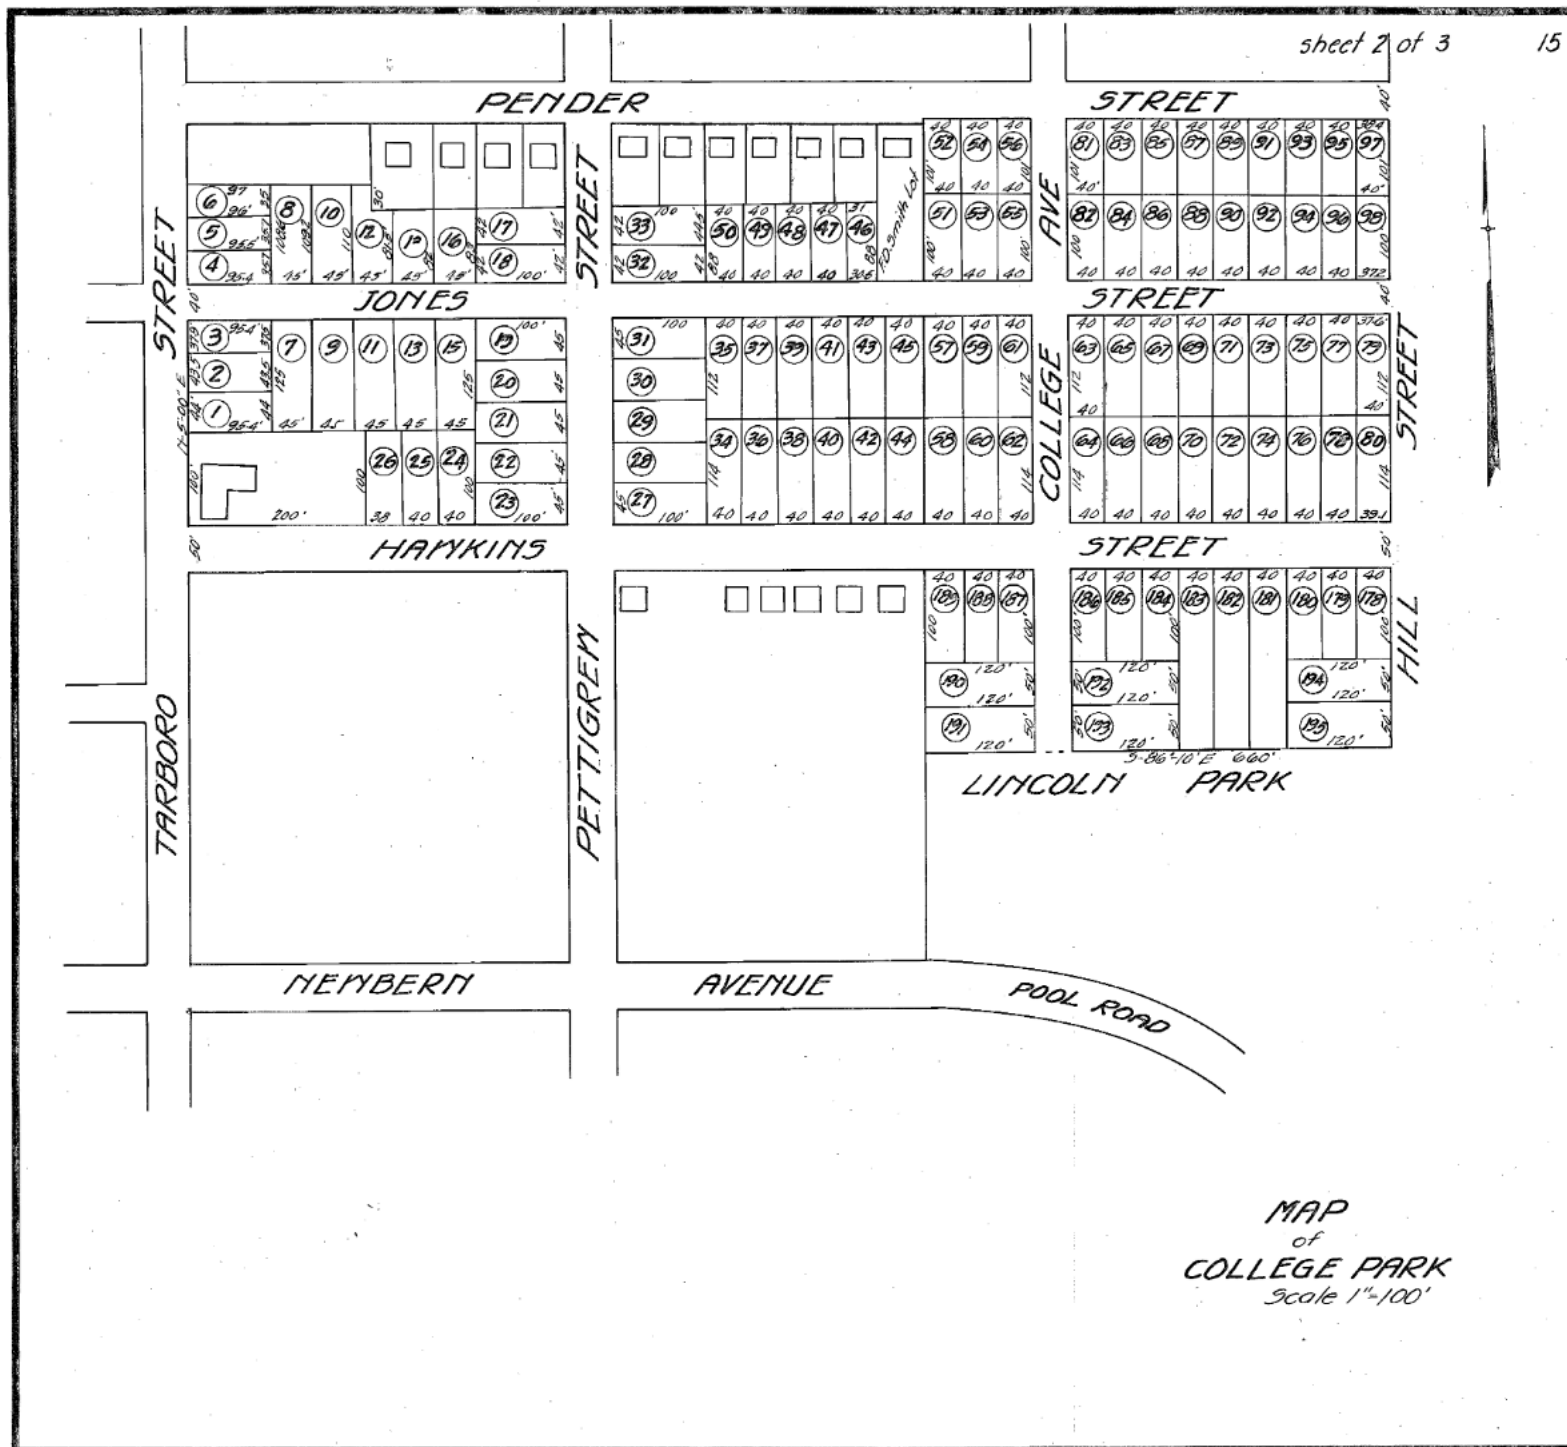

MAP
of
COLLEGE PARK
Scale 1"=100'



Note: Lots Nos 1 to 196 inclusive were platted by R.B. Searall being the same land conveyed by deed from M.R. Cranford to D.F. Ford Jr. in 1912.

Lots Nos 201 to 348 inclusive were platted by R.G. Ball Eng. in March 1916 being the same land conveyed by deed from Mrs. Kate F. Coke to D.F. Ford Jr. in 1916.

Lots Nos 173 to 195 inclusive; Nos 335 to 340 inclusive and Nos 345 to 348 inclusive are owned by the Home Real Estate Co. Note: Entire copy by R.A. Colvin C.E. Feb 15, 1955

MAP
of
COLLEGE PARK
RALEIGH N.C.
D.F. FORT JR. & RUDOLPH TURK
OWNERS
Scale 1"=100'
John B. Bray C.E.