


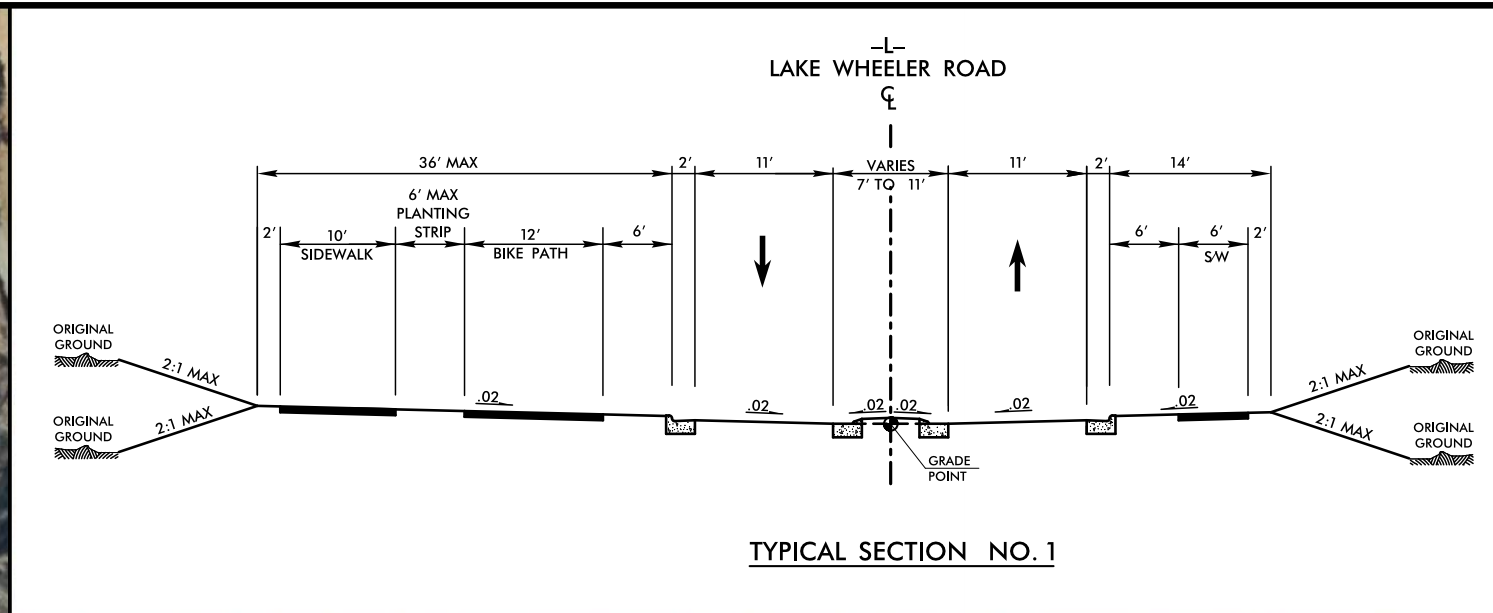

ALT 2D - Section 1

LAKE WHEELER ROAD - ALT 2D

ALT 2D - Section 2

ALT 2D - Section 3

ALT 2D - Section 4




04 / 27 / 2022


SCALE (ENGLISH)
100' 0' 100' 200'
50'


PRELIMINARY PLANS
DO NOT USE FOR CONSTRUCTION

STV Engineers, Inc.
1600 Perimeter Park Dr.
Suite 225
Morrisville, NC 27560
NC License Number F-0991

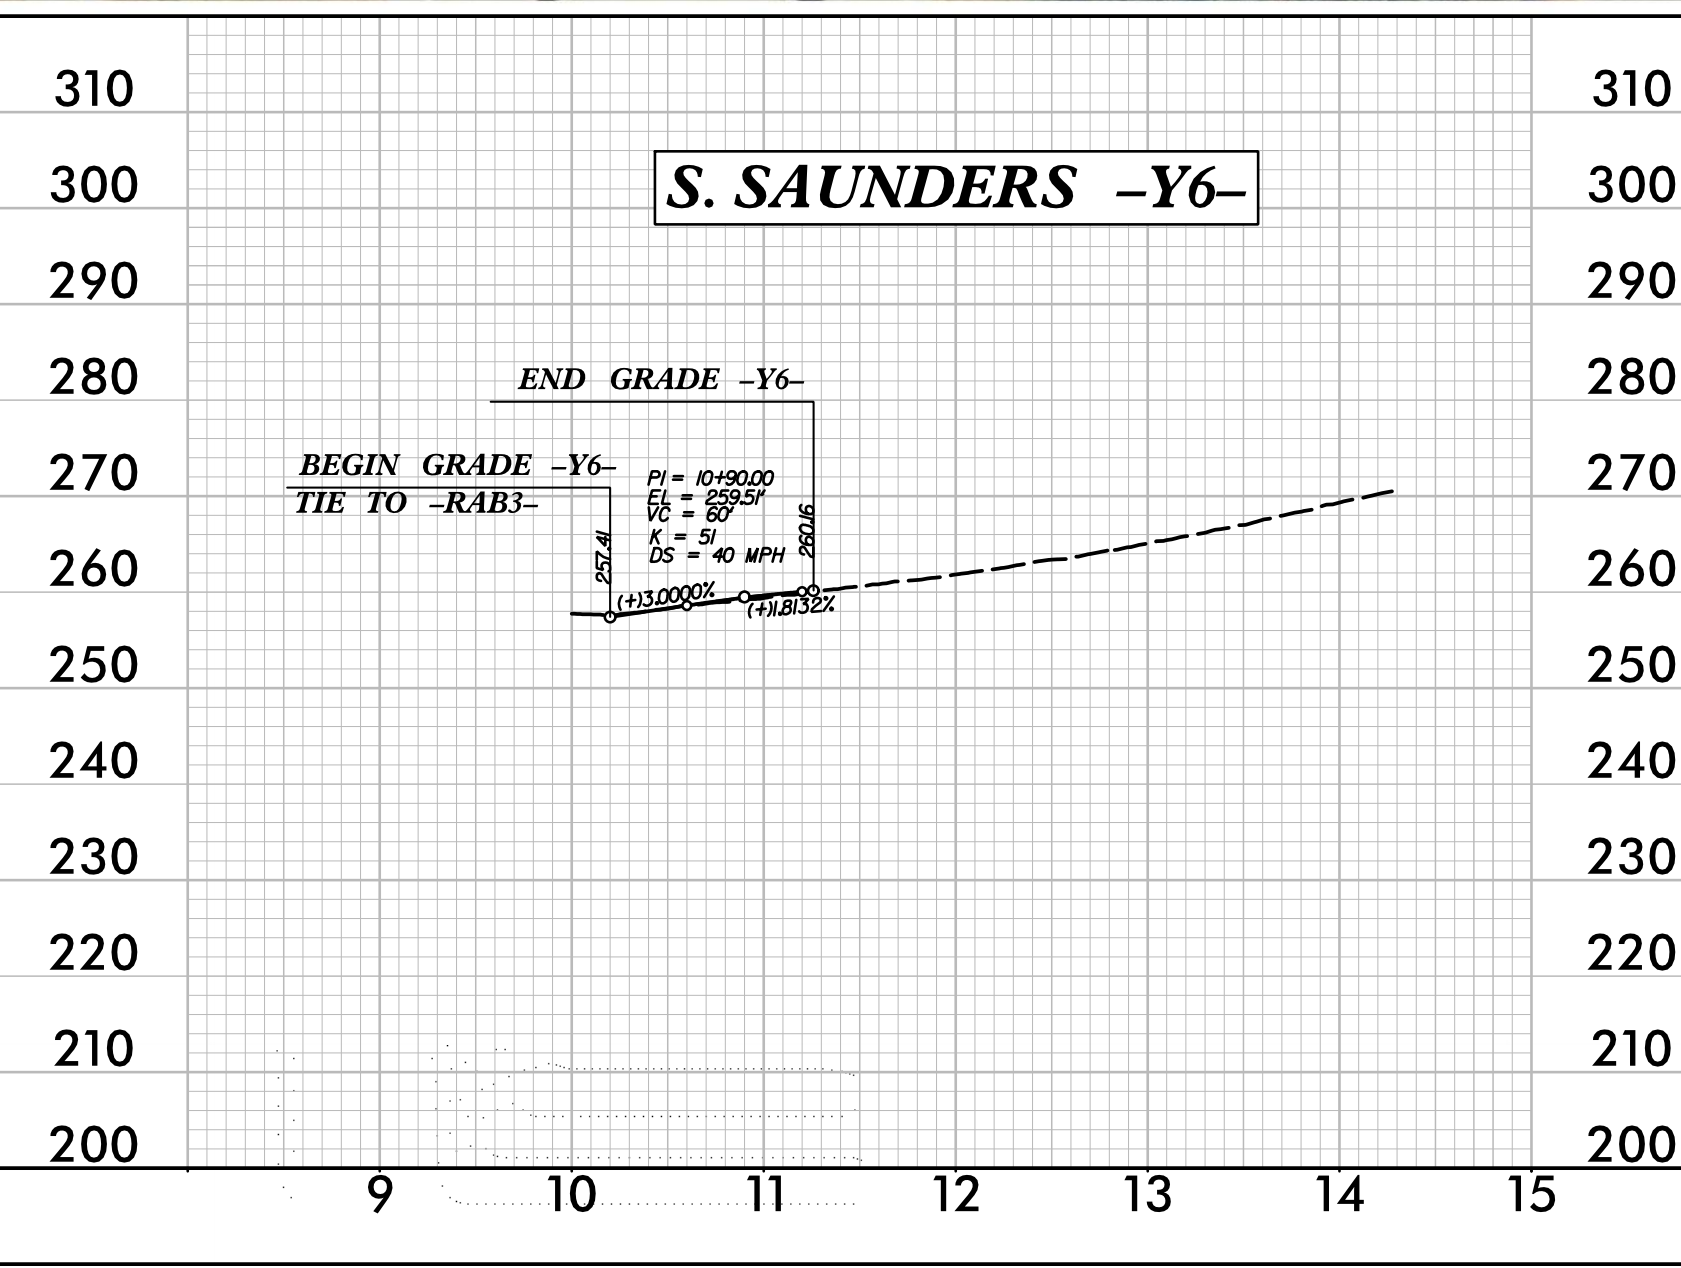


LAKE WHEELER ROAD – ALT 2D

 

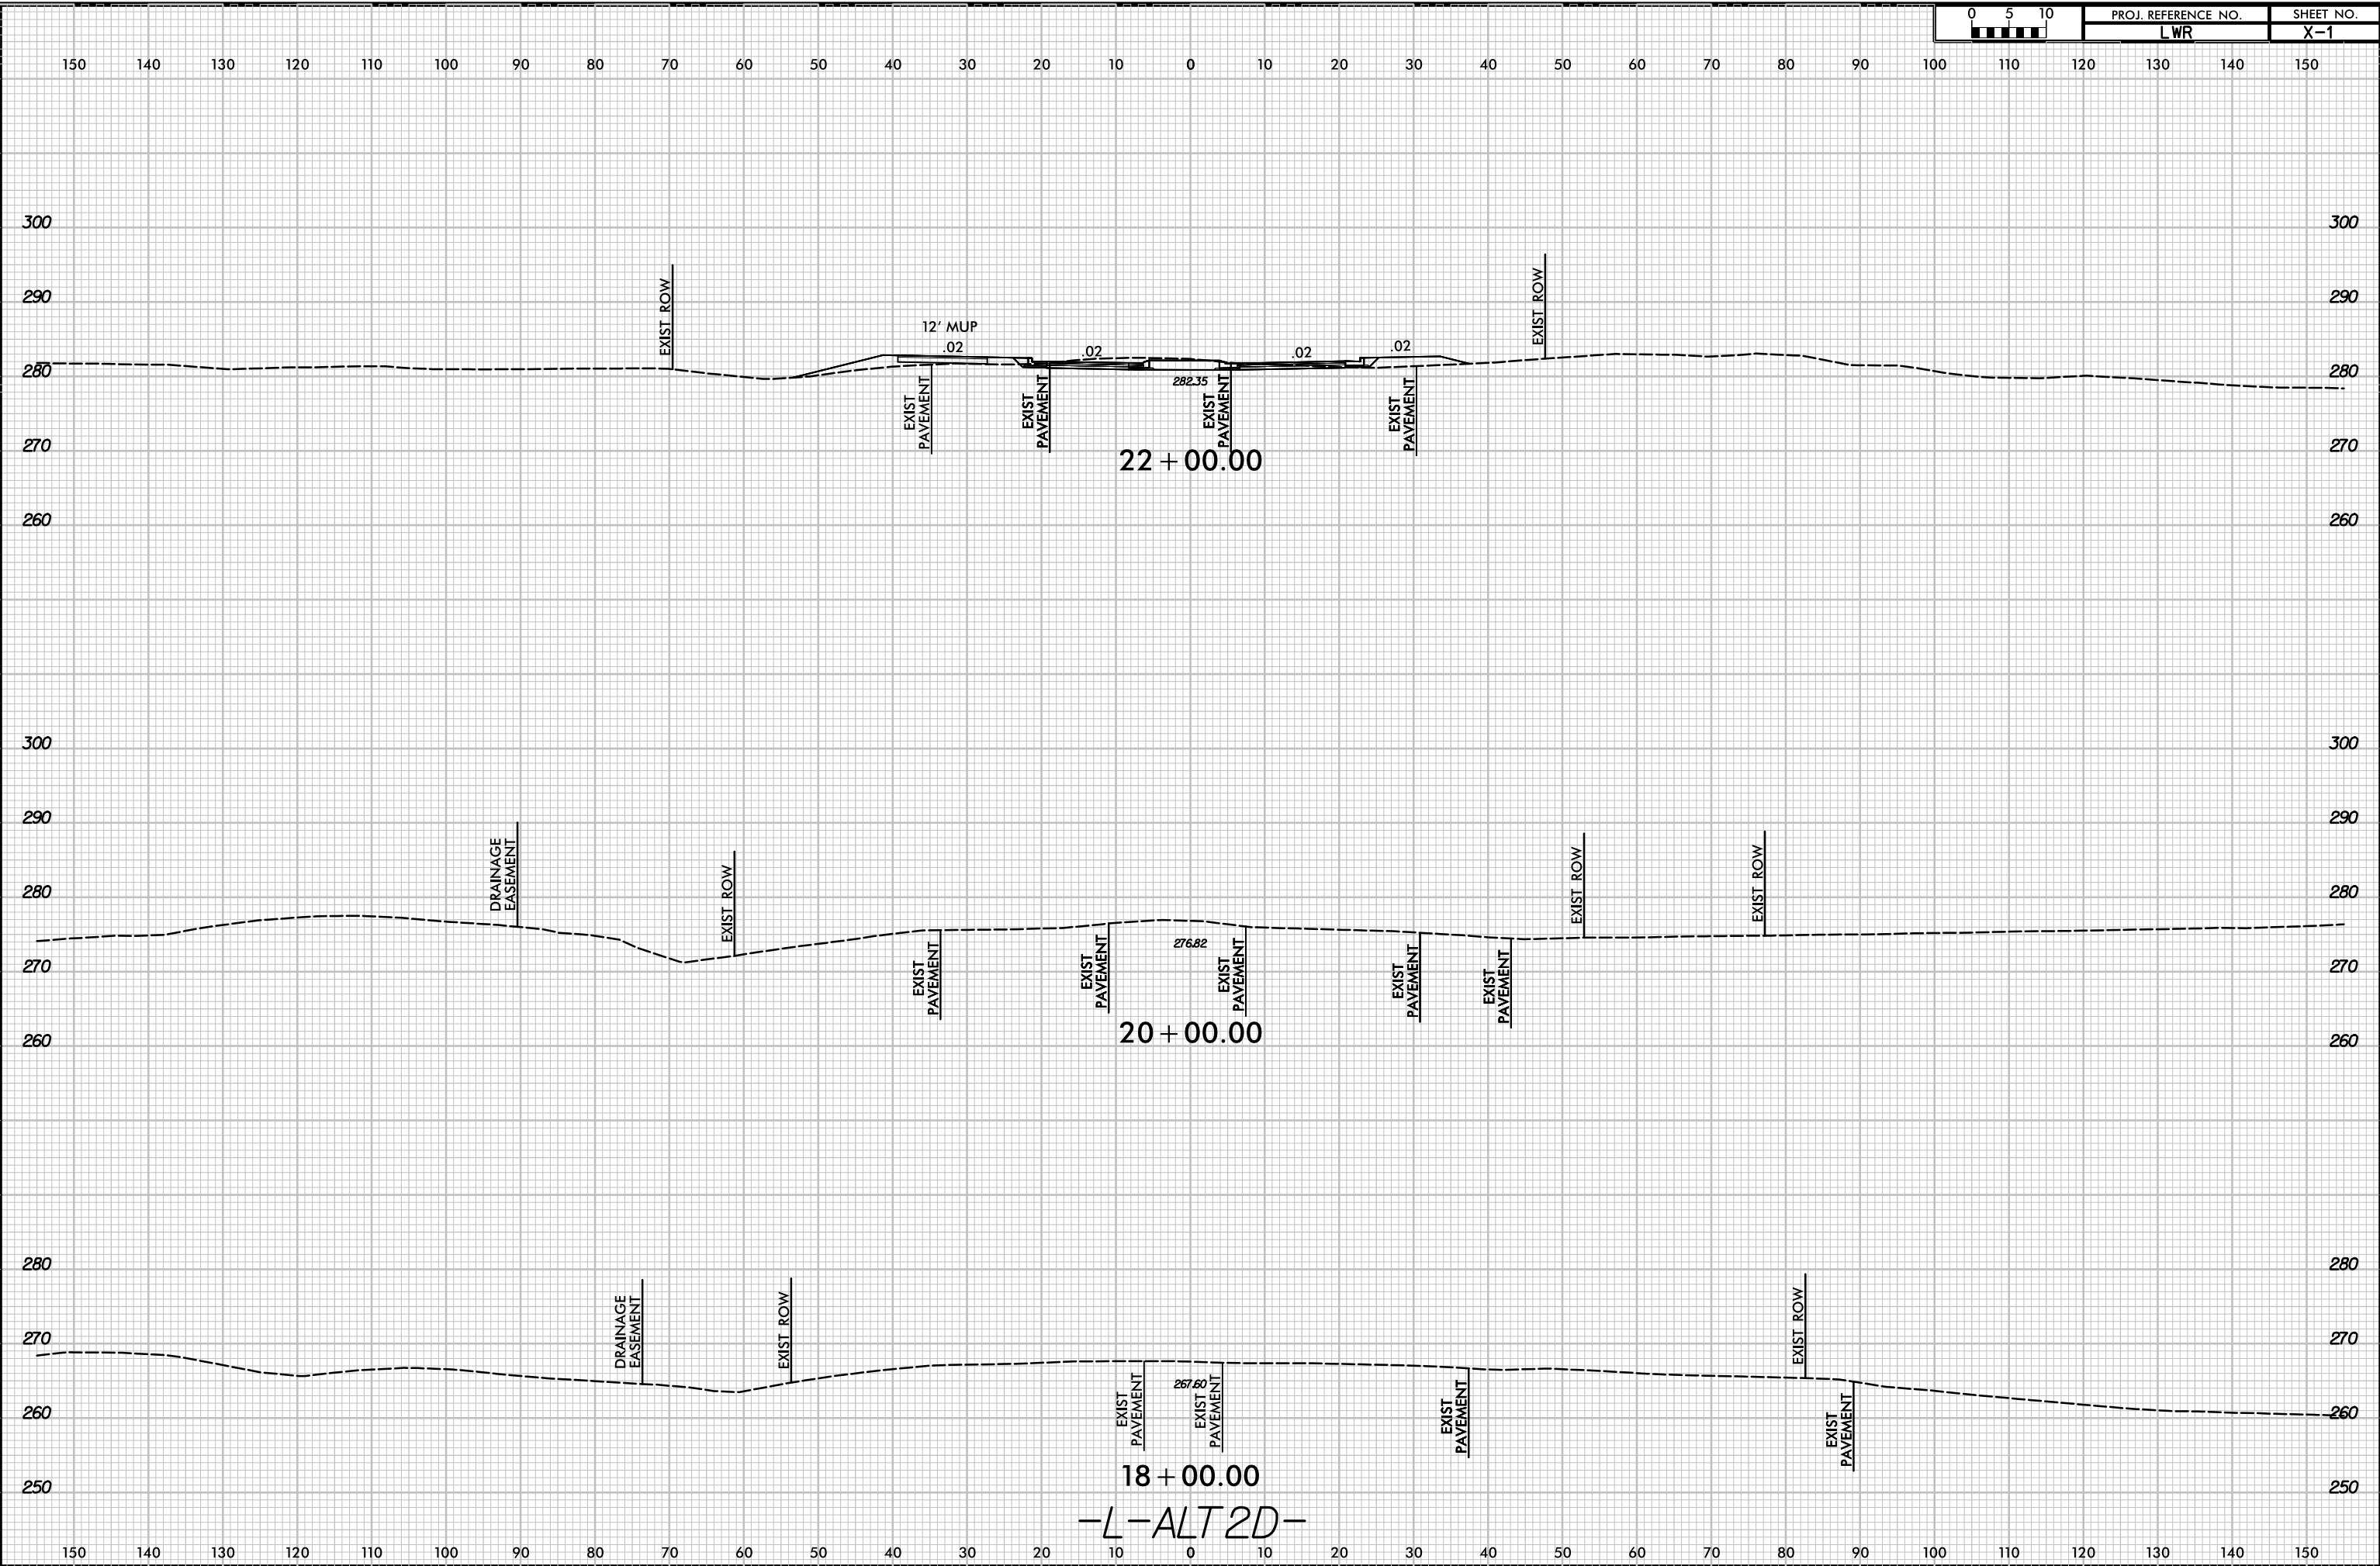


6/23/16
4/27/2022
R:\04_Civil\Transportation\Lake Wheeler Road.RDY\Conceptual Design\Corridor Modeling\ALT2\Lake Wheeler_XPL_L-ALT2D (200ft).dgn
LWR

0 5 10	PROJ. REFERENCE NO.	SHEET NO.
	LWR	X-2

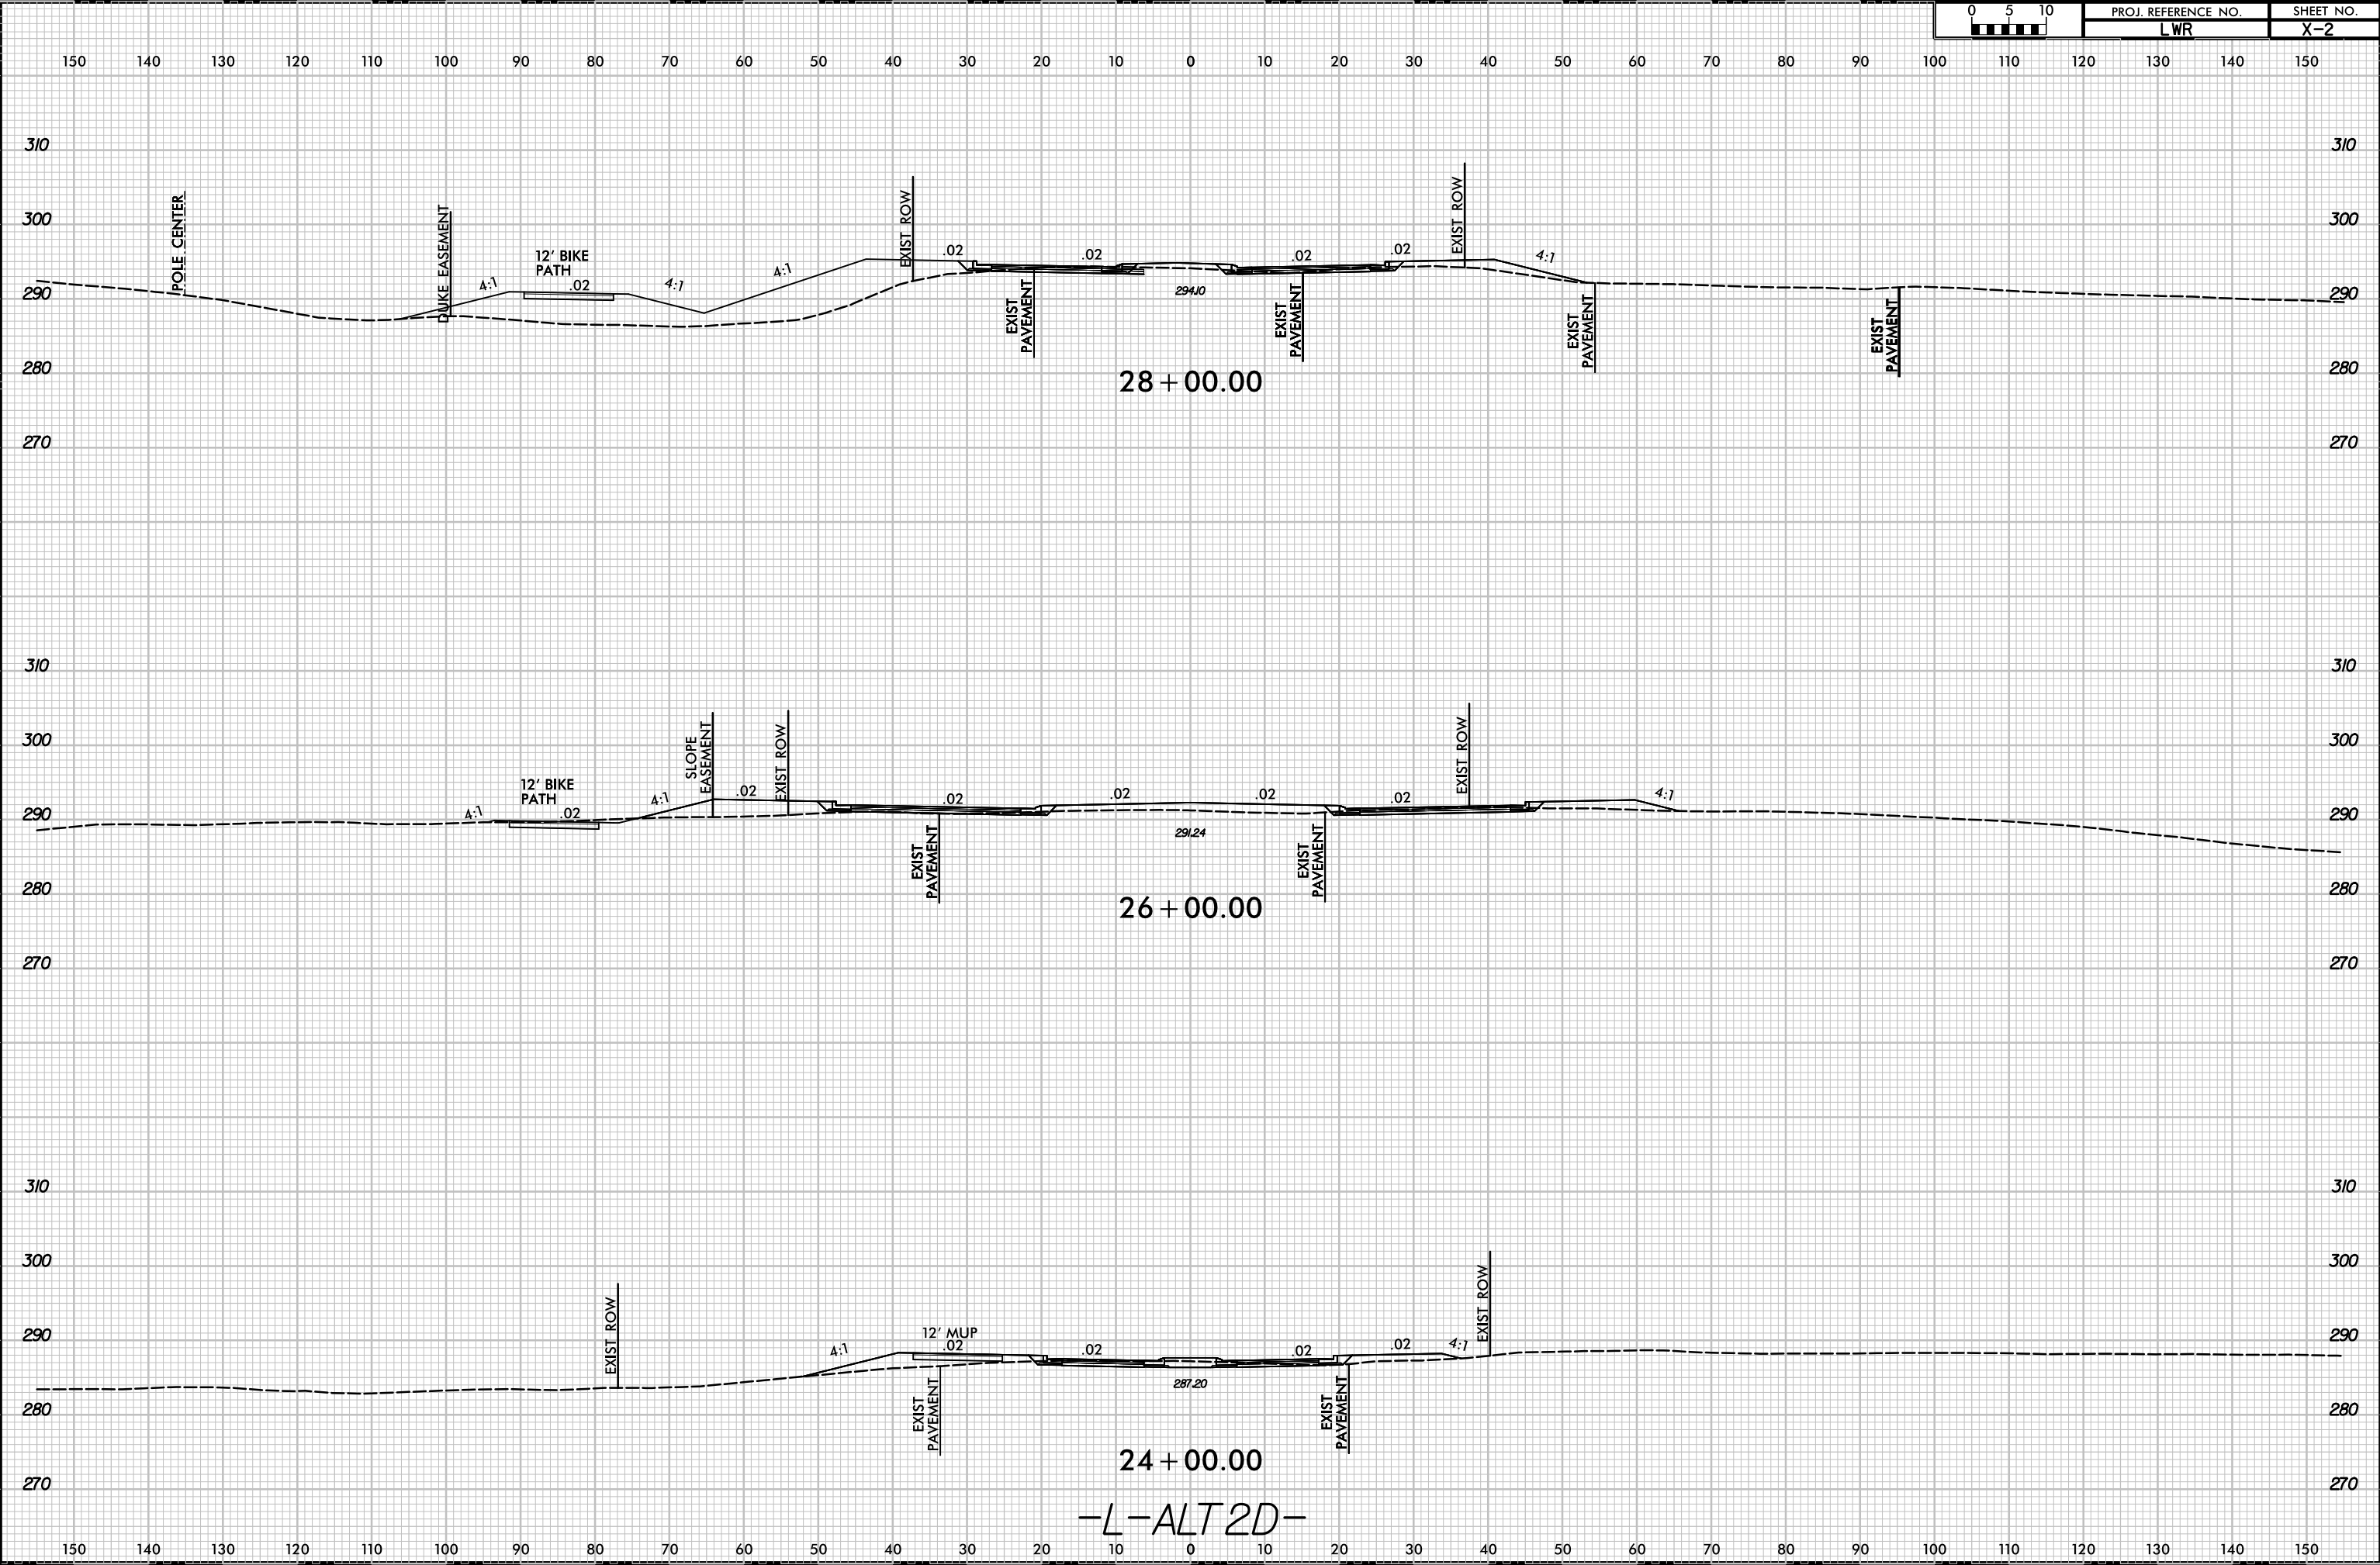



-L-ALT2D-

4/27/2022
P:\04_Civil_Transportation\Lake Wheeler Road.RDY\Conceptual Design\Corridor Modeling\ALT2\Lake Wheeler_XPL_L-ALT2D (200ft).dgn
LWR

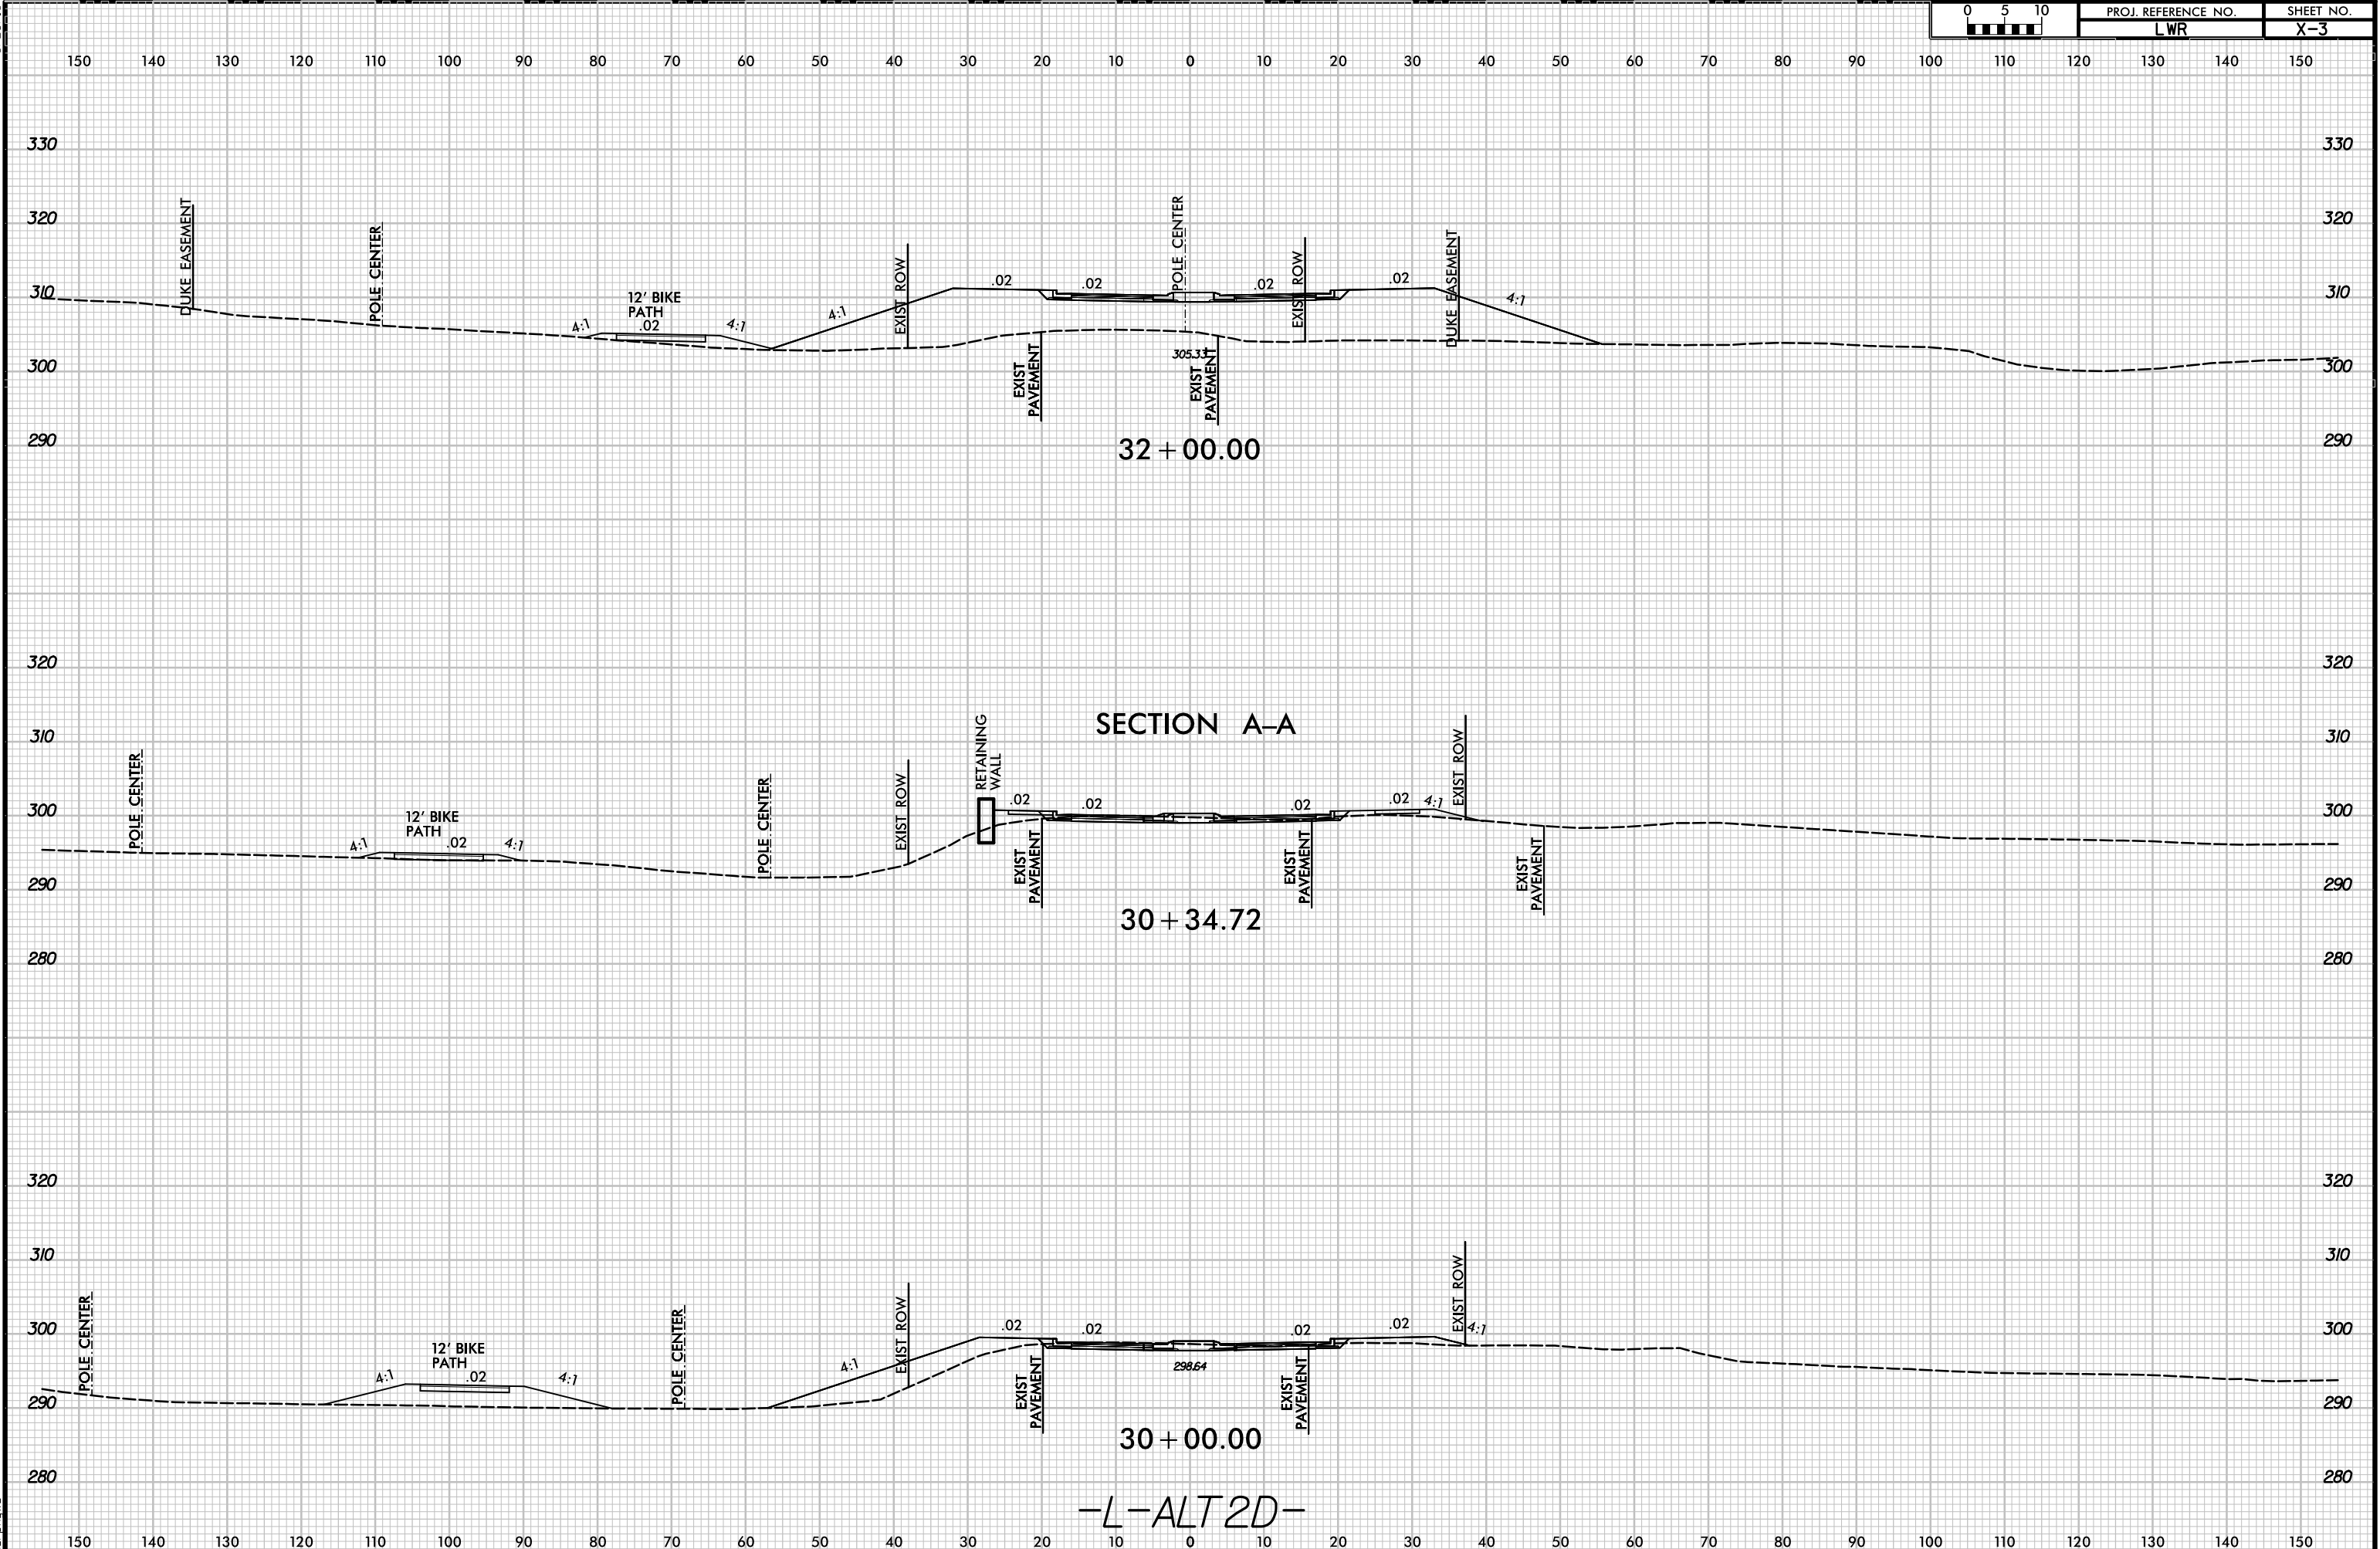


4/27/2022
R:\04_Civil\Transportation\Lake Wheeler Road\RY Conceptual Design\Corridor Modeling\ALT2\Lake Wheeler_XPL_L-ALT2D (200ft).dgn
6/23/16
LWR

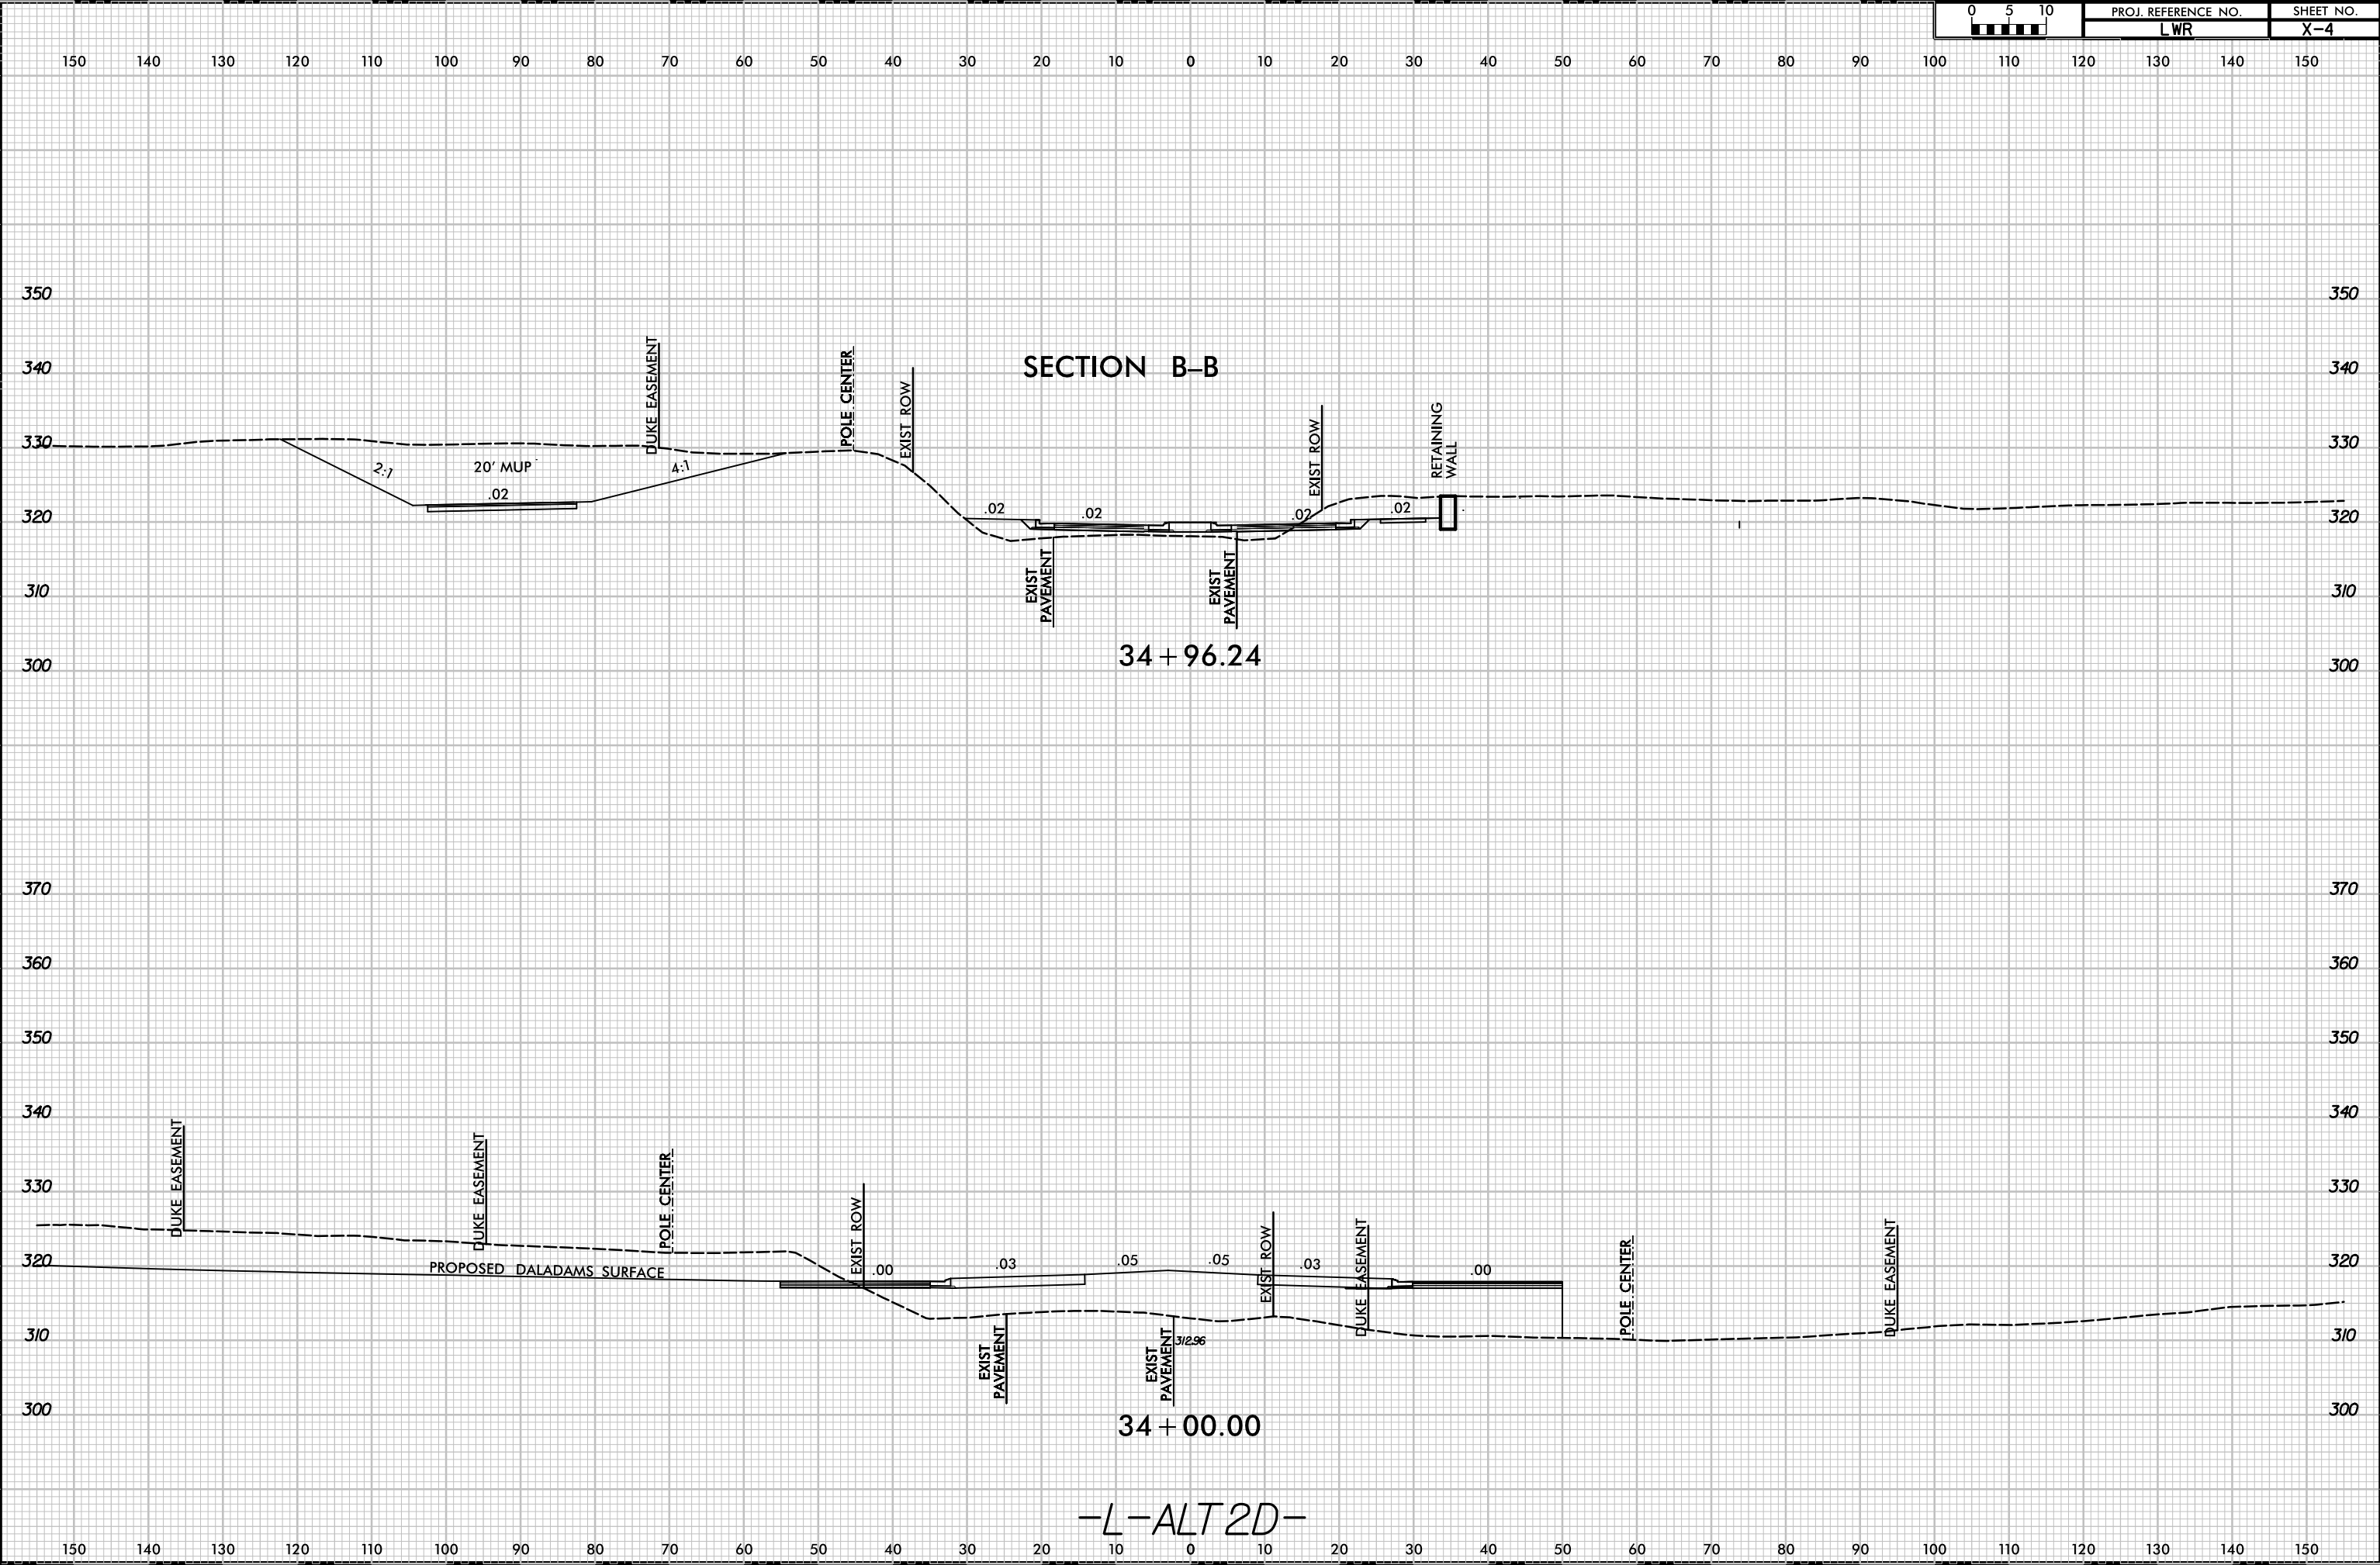

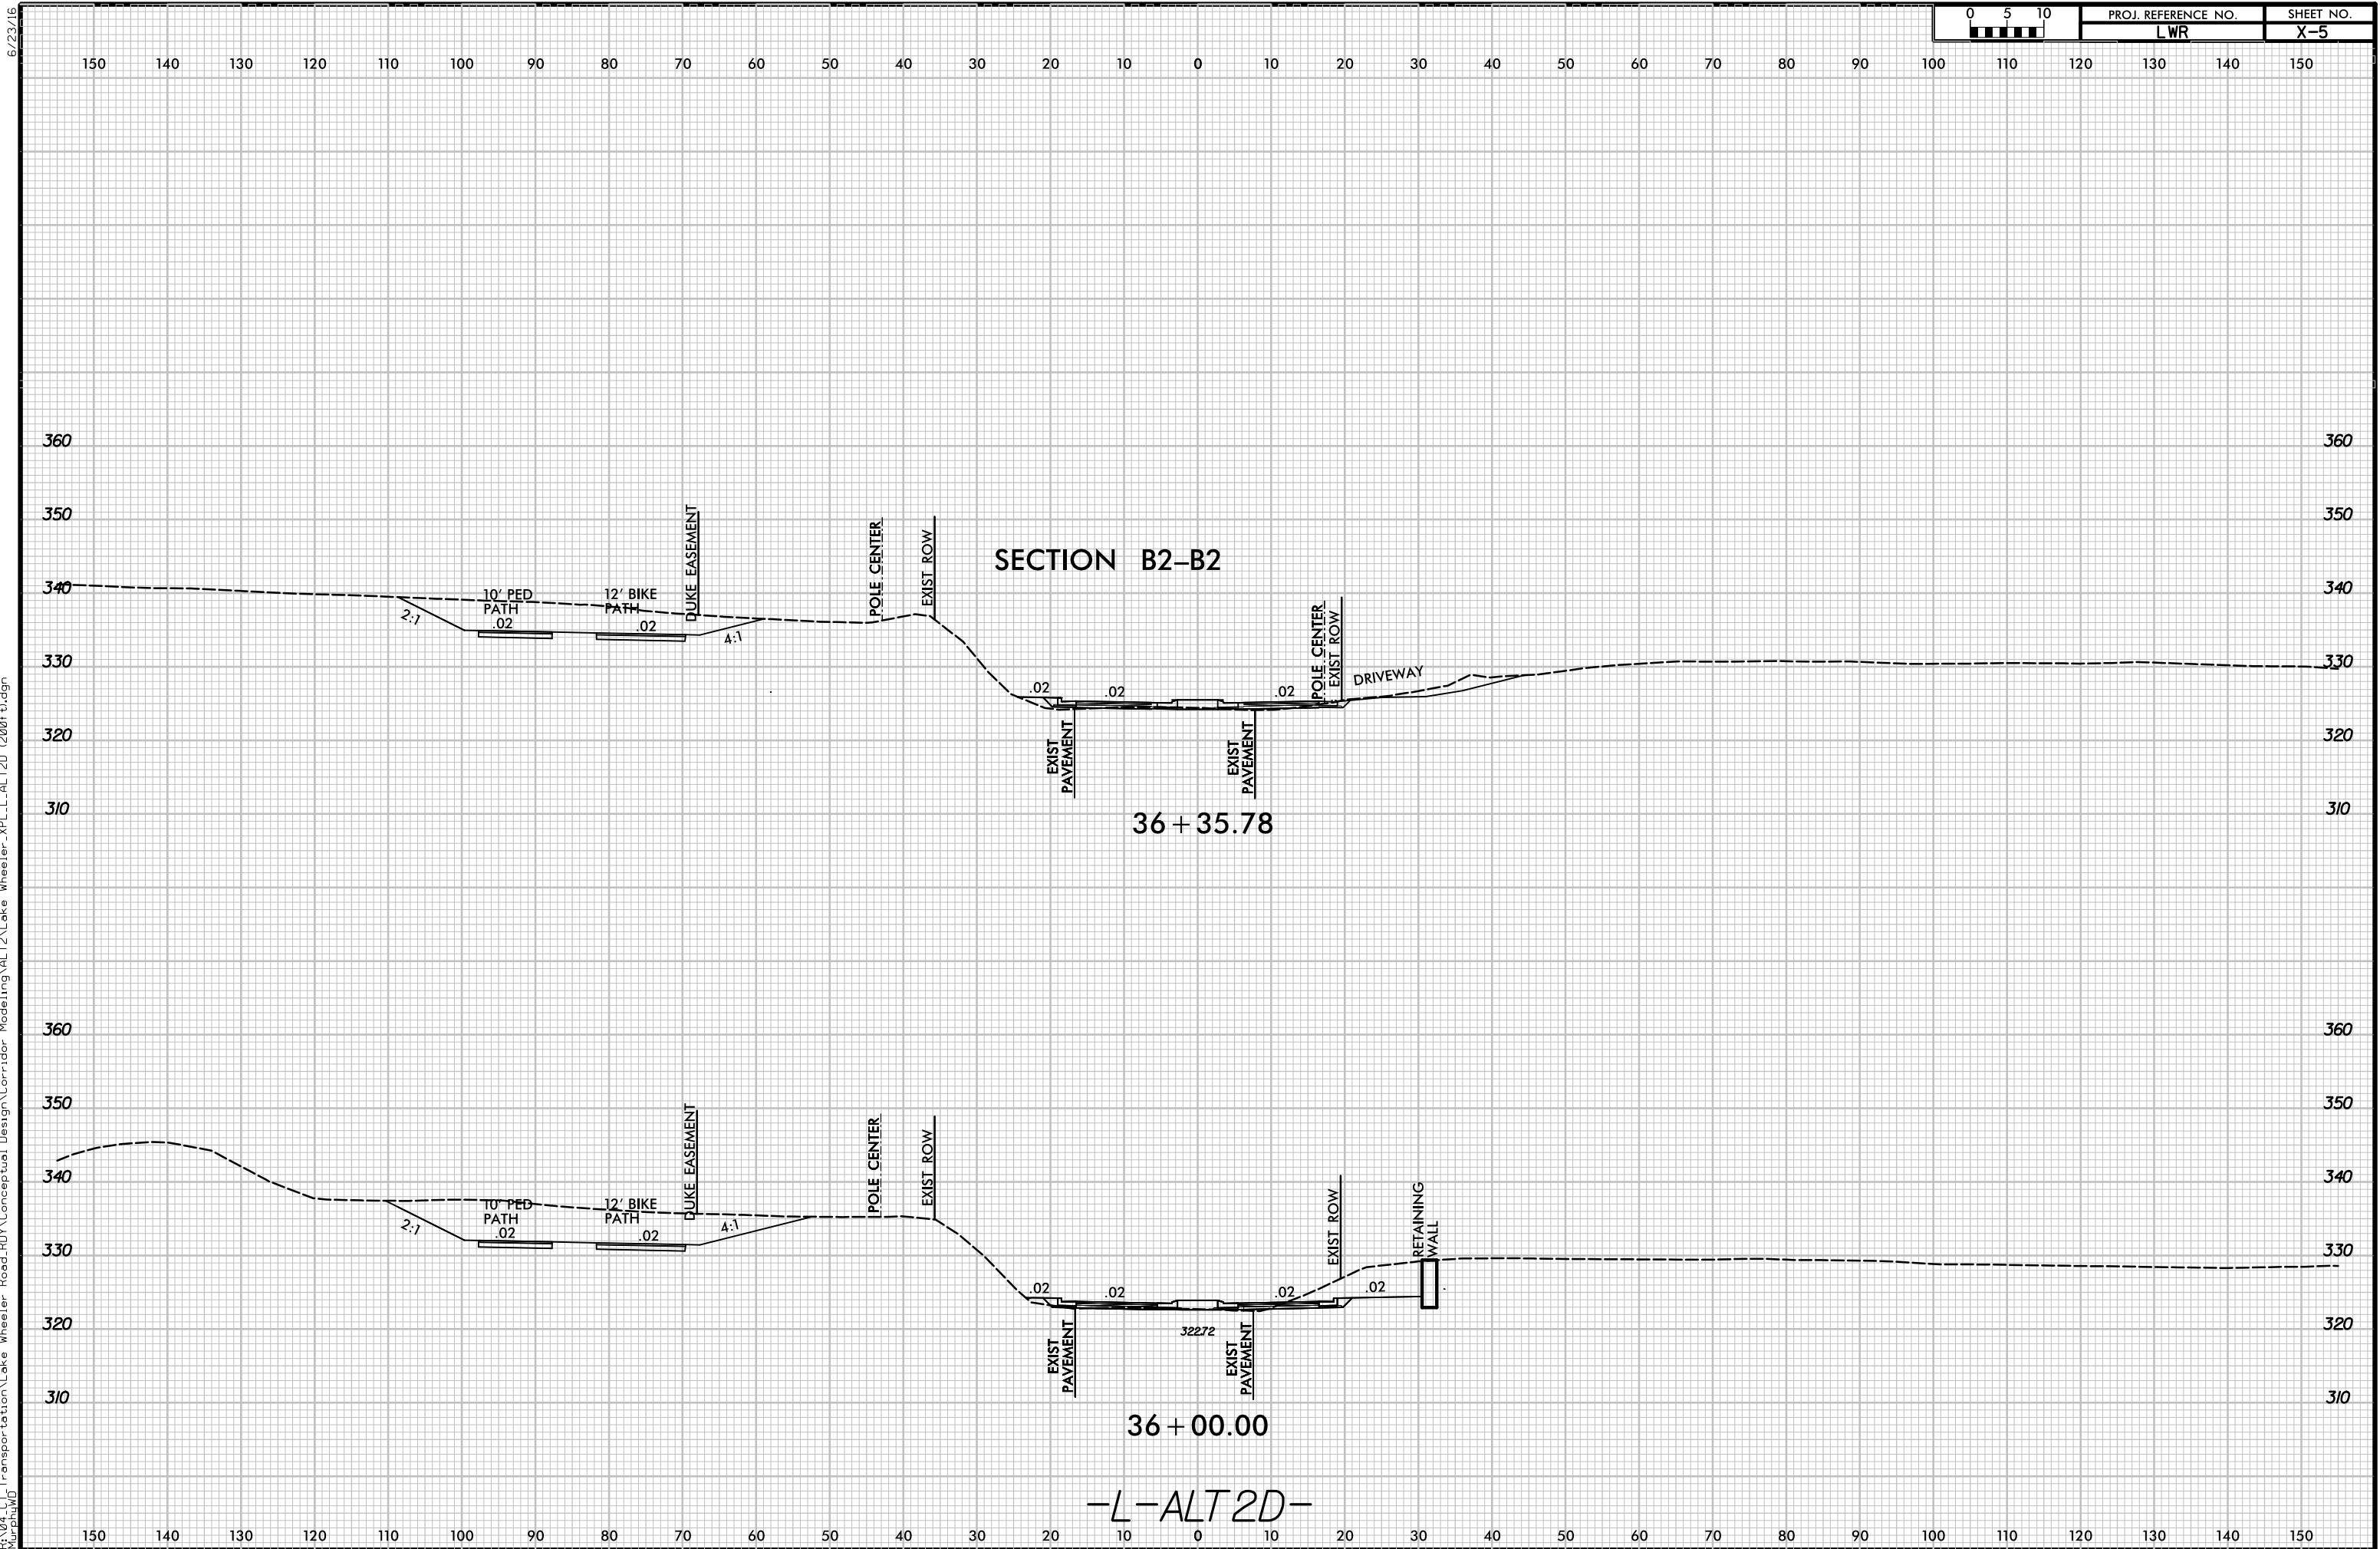

4/27/2022
P:\04_Civil Transportation\Lake Wheeler Road.RDY Conceptual Design\Corridor Modeling\ALT2\Lake Wheeler_XPL_L-ALT2D (200ft).dgn
LWR

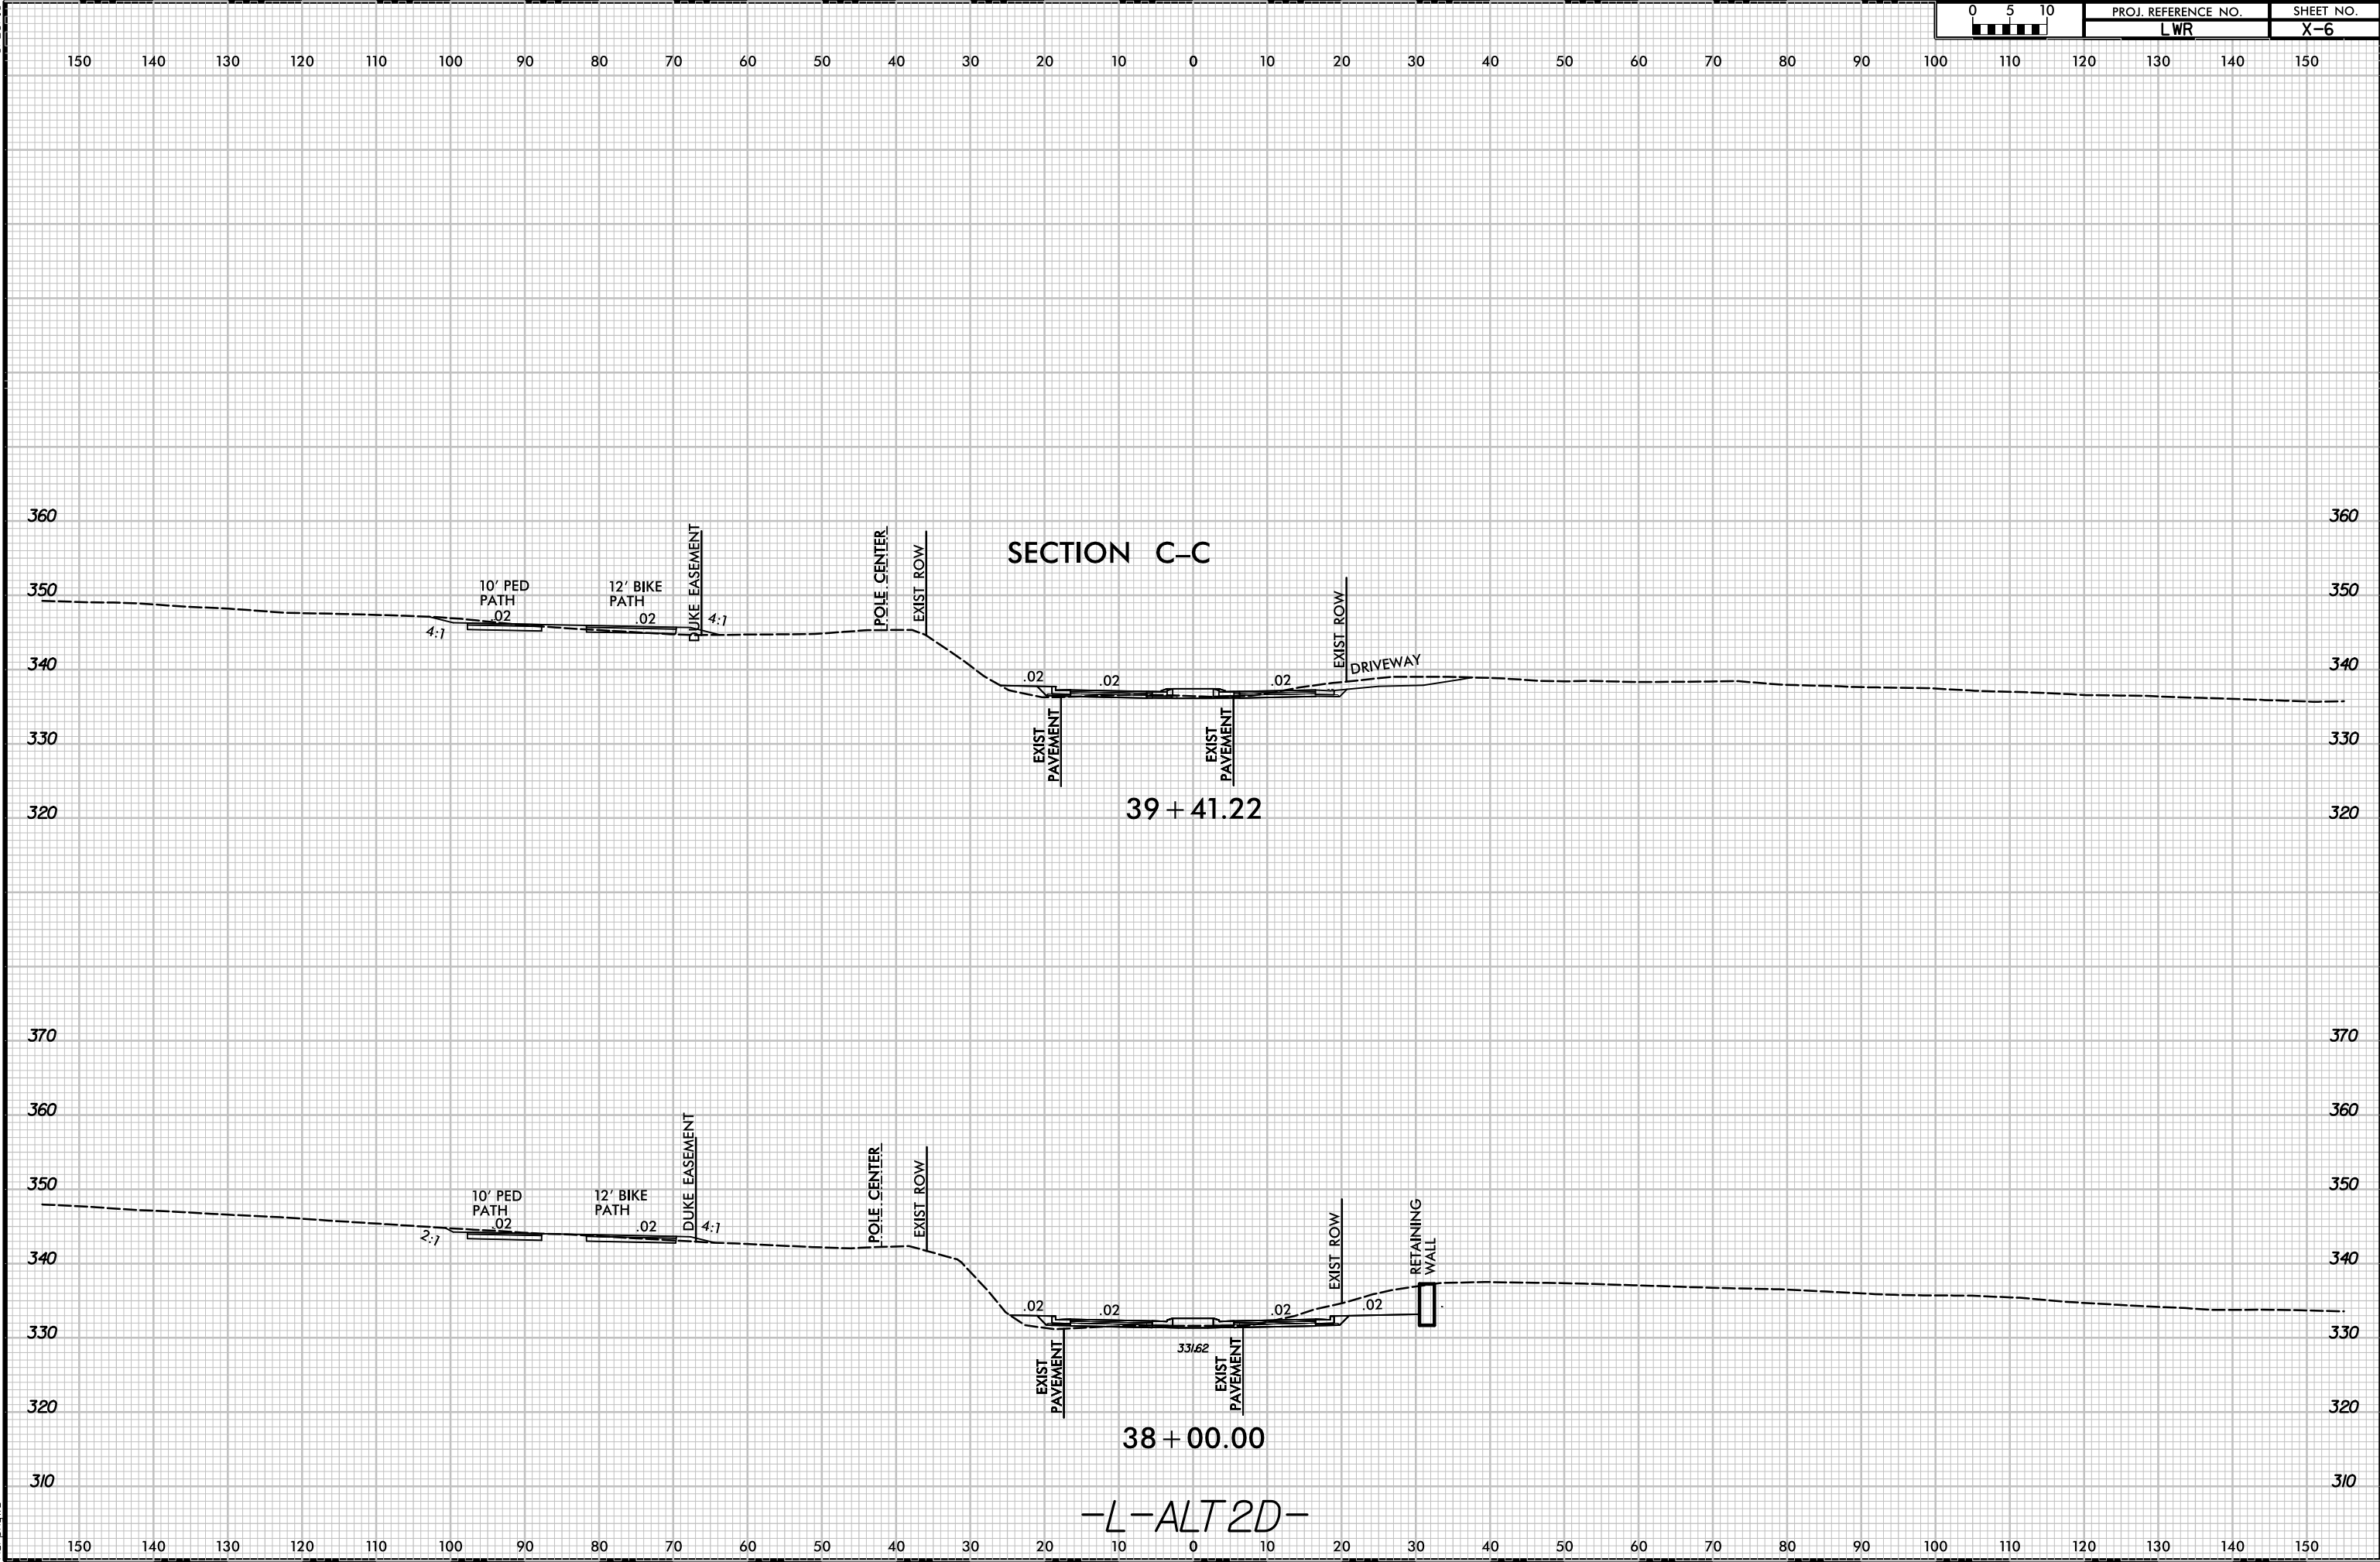

6/23/16
4/27/2022
P:\04_Civil_Transportation\Lake Wheeler Road.RDY\Conceptual Design\Corridor Modeling\ALT2\Lake Wheeler_XPL_L-ALT2D (200f).dgn
LWR

0 5 10	PROJ. REFERENCE NO. LWR	SHEET NO. X-7
--------	----------------------------	------------------

150 140 130 120 110 100 90 80 70 60 50 40 30 20 10 0 10 20 30 40 50 60 70 80 90 100 110 120 130 140 150

360 360

350 350

340 340

330 330

320 320

360 360

350 350

340 340

330 330

320 320

360 360

350 350

340 340

330 330

320 320

150 140 130 120 110 100 90 80 70 60 50 40 30 20 10 0 10 20 30 40 50 60 70 80 90 100 110 120 130 140 150

SECTION D-D

43 + 58.44

42 + 00.00

40 + 00.00

-L-ALT2D-

DUKE EASEMENT

12' BIKE
PATH

EXIST ROW
POLE CENTER

EXIST
PAVEMENT

EXIST
PAVEMENT

EXIST ROW

DUKE EASEMENT

POLE CENTER
EXIST ROW

EXIST
PAVEMENT

EXIST
PAVEMENT

EXIST ROW

DUKE EASEMENT

10' PED
PATH


12' BIKE
PATH

POLE CENTER
EXIST ROW

EXIST
PAVEMENT


EXIST
PAVEMENT

EXIST ROW

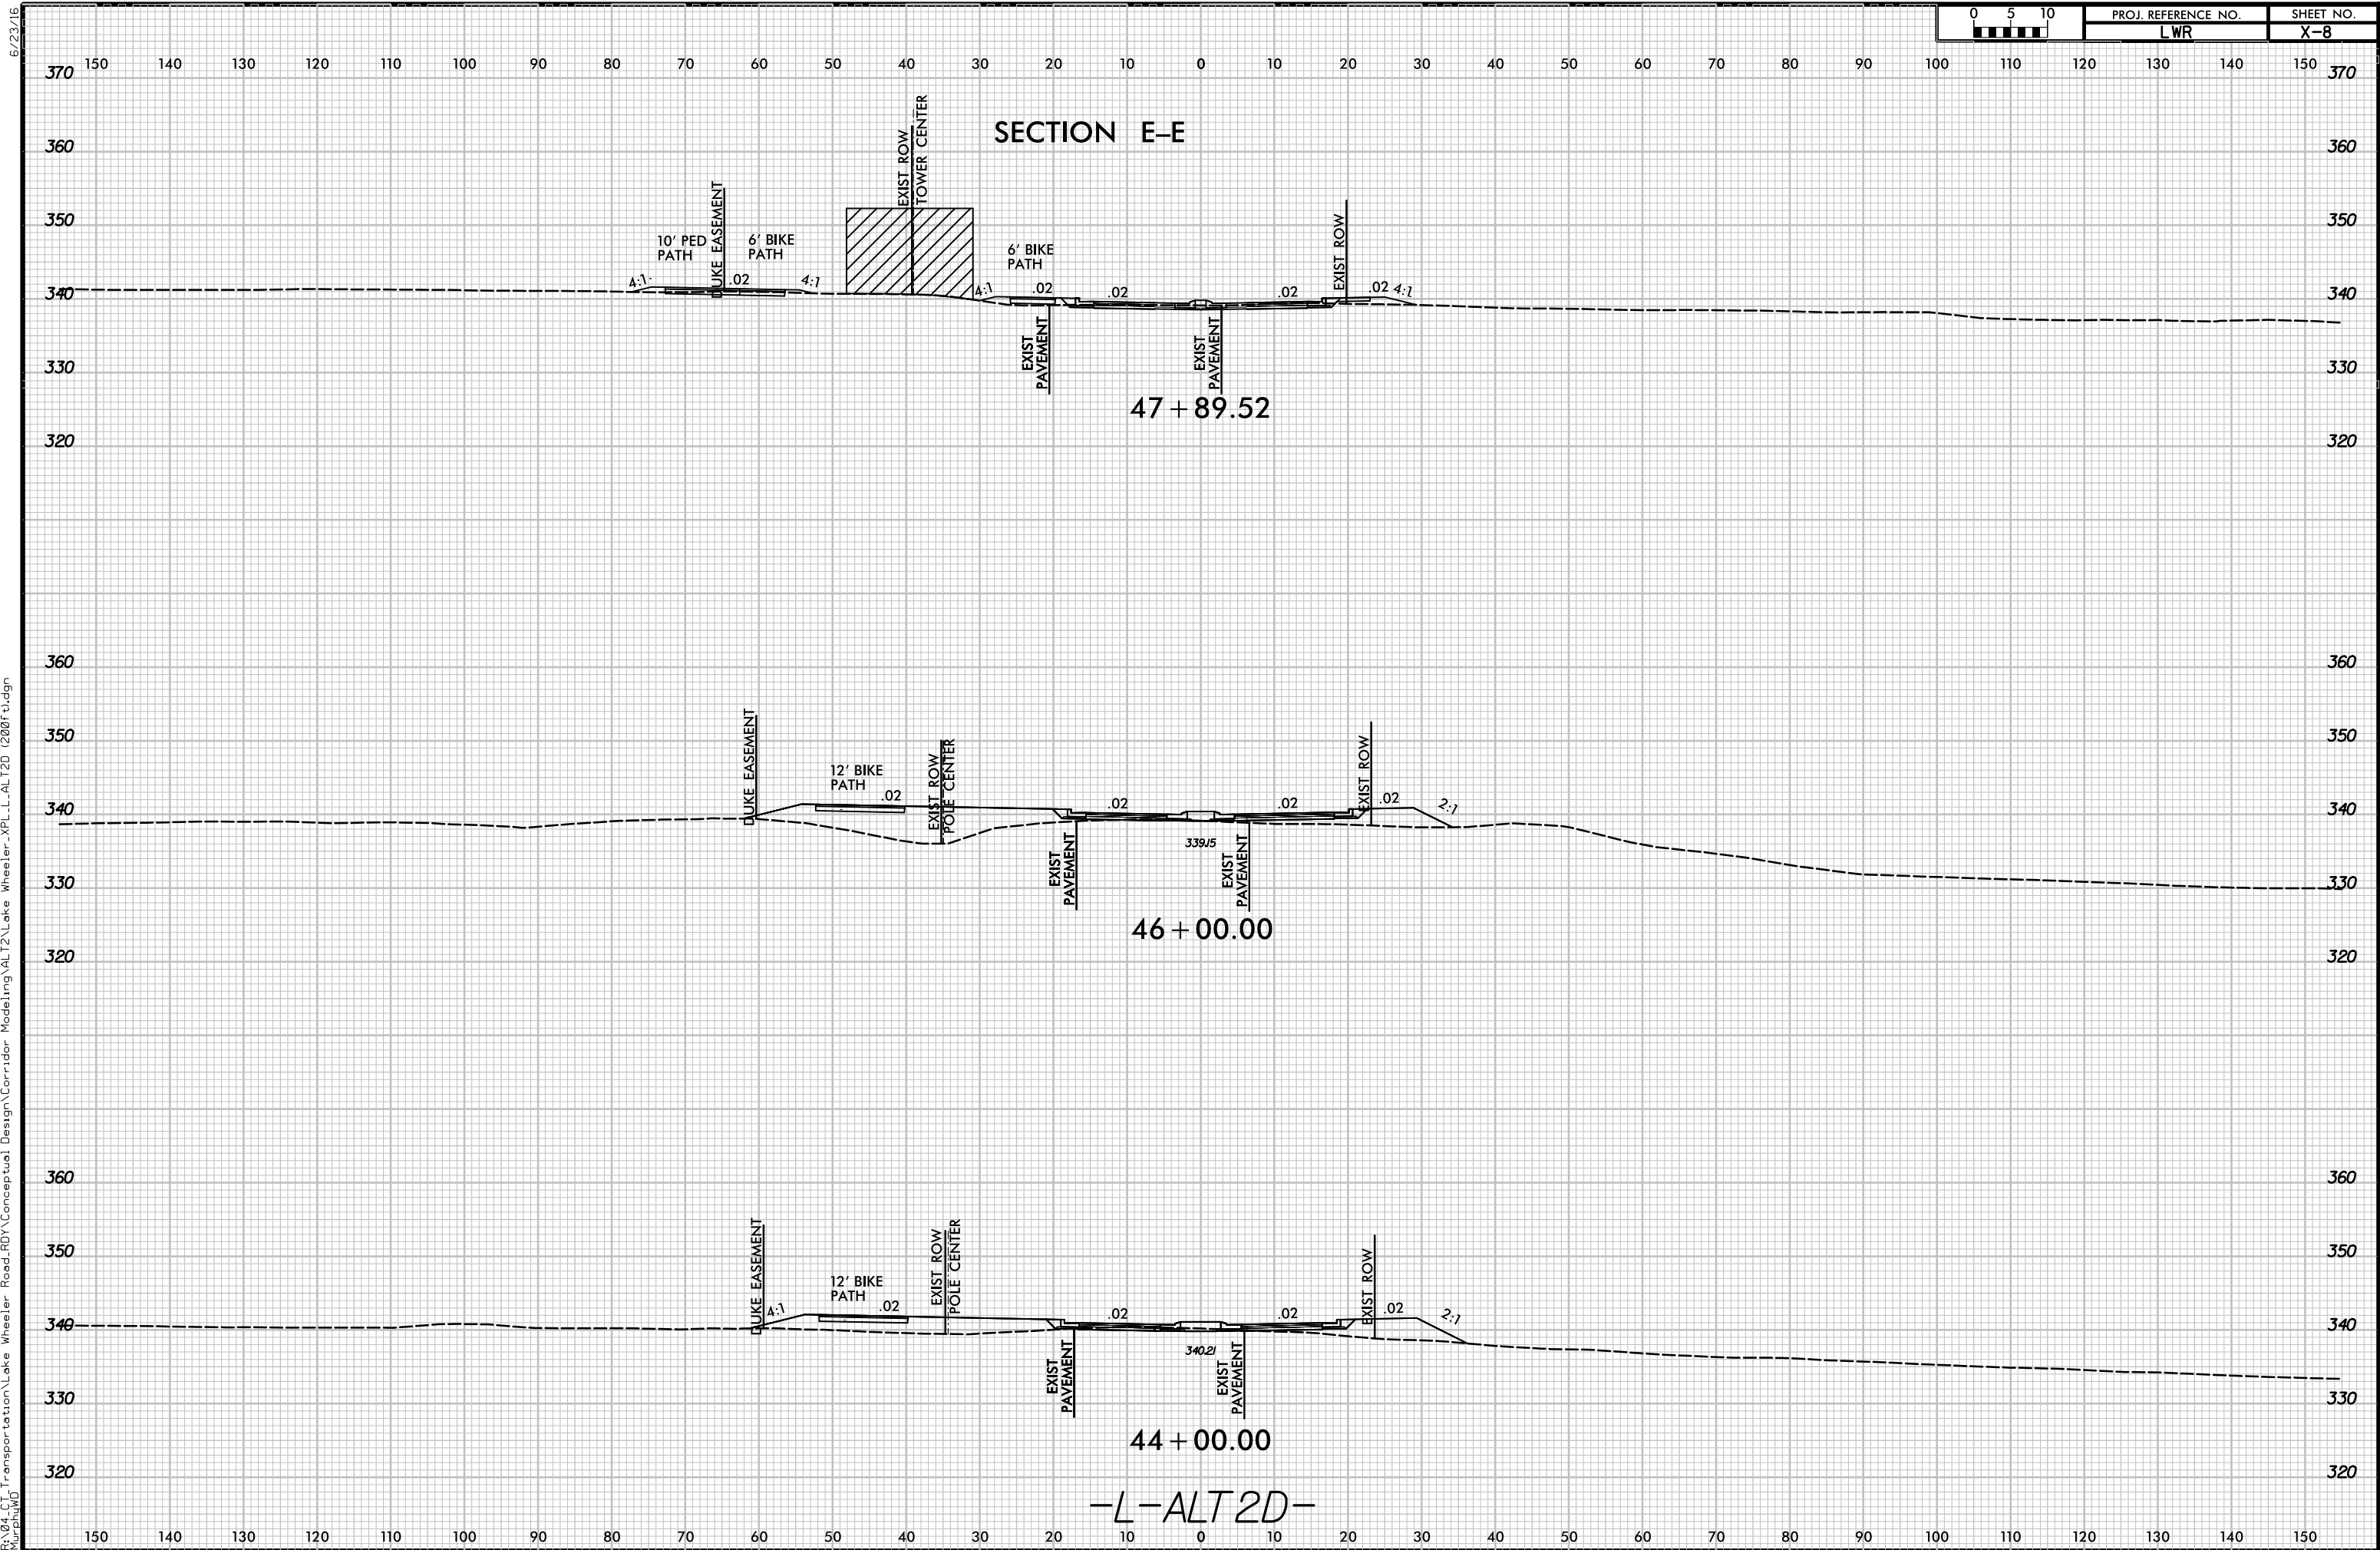


6/23/16
4/27/2022
P:\04_Civil_Transportation\Lake Wheeler Road.RDY\Conceptual Design\Corridor Modeling\ALT2\Lake Wheeler_XPL_L-ALT2D (200ft).dgn
LWR

0 5 10	PROJ. REFERENCE NO. LWR	SHEET NO. X-9
--------	----------------------------	------------------

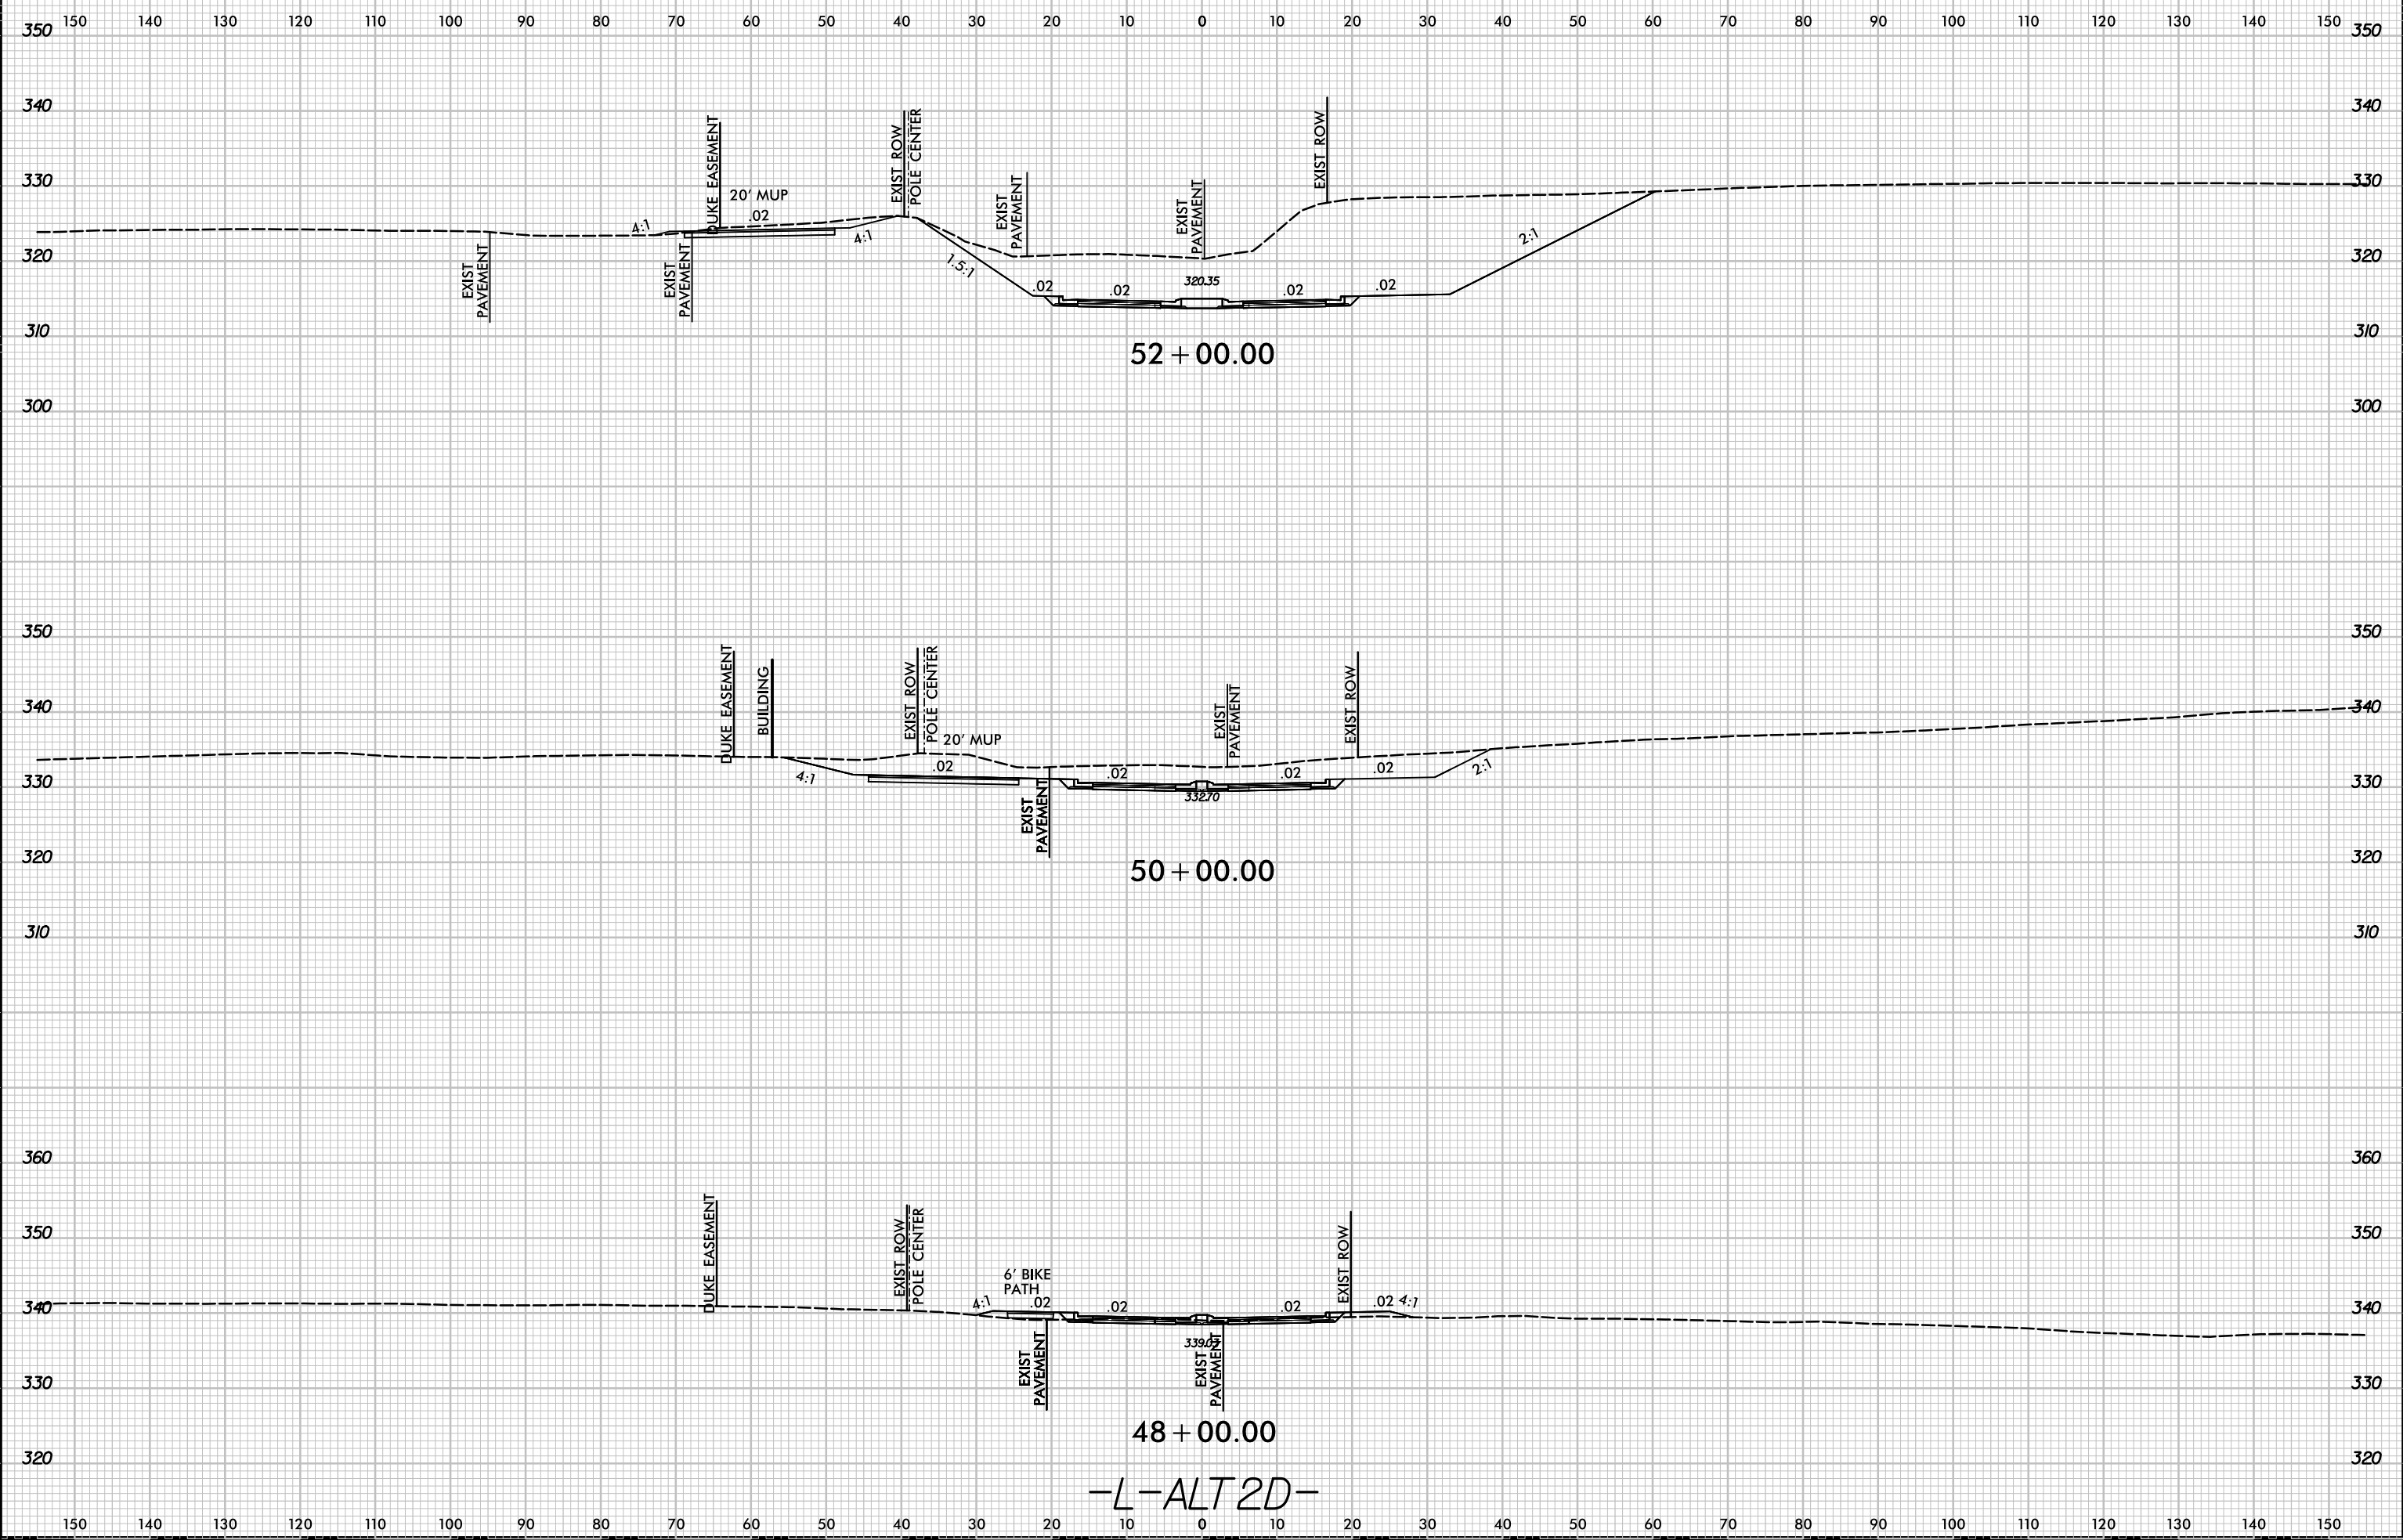

-L-ALT2D-


4/27/2022
P:\04_Civil_Transportation\Lake Wheeler Road.RDY\Conceptual Design\Corridor Modeling\ALT2\Lake Wheeler_XPL_L-ALT2D (200ft).dgn
LWR

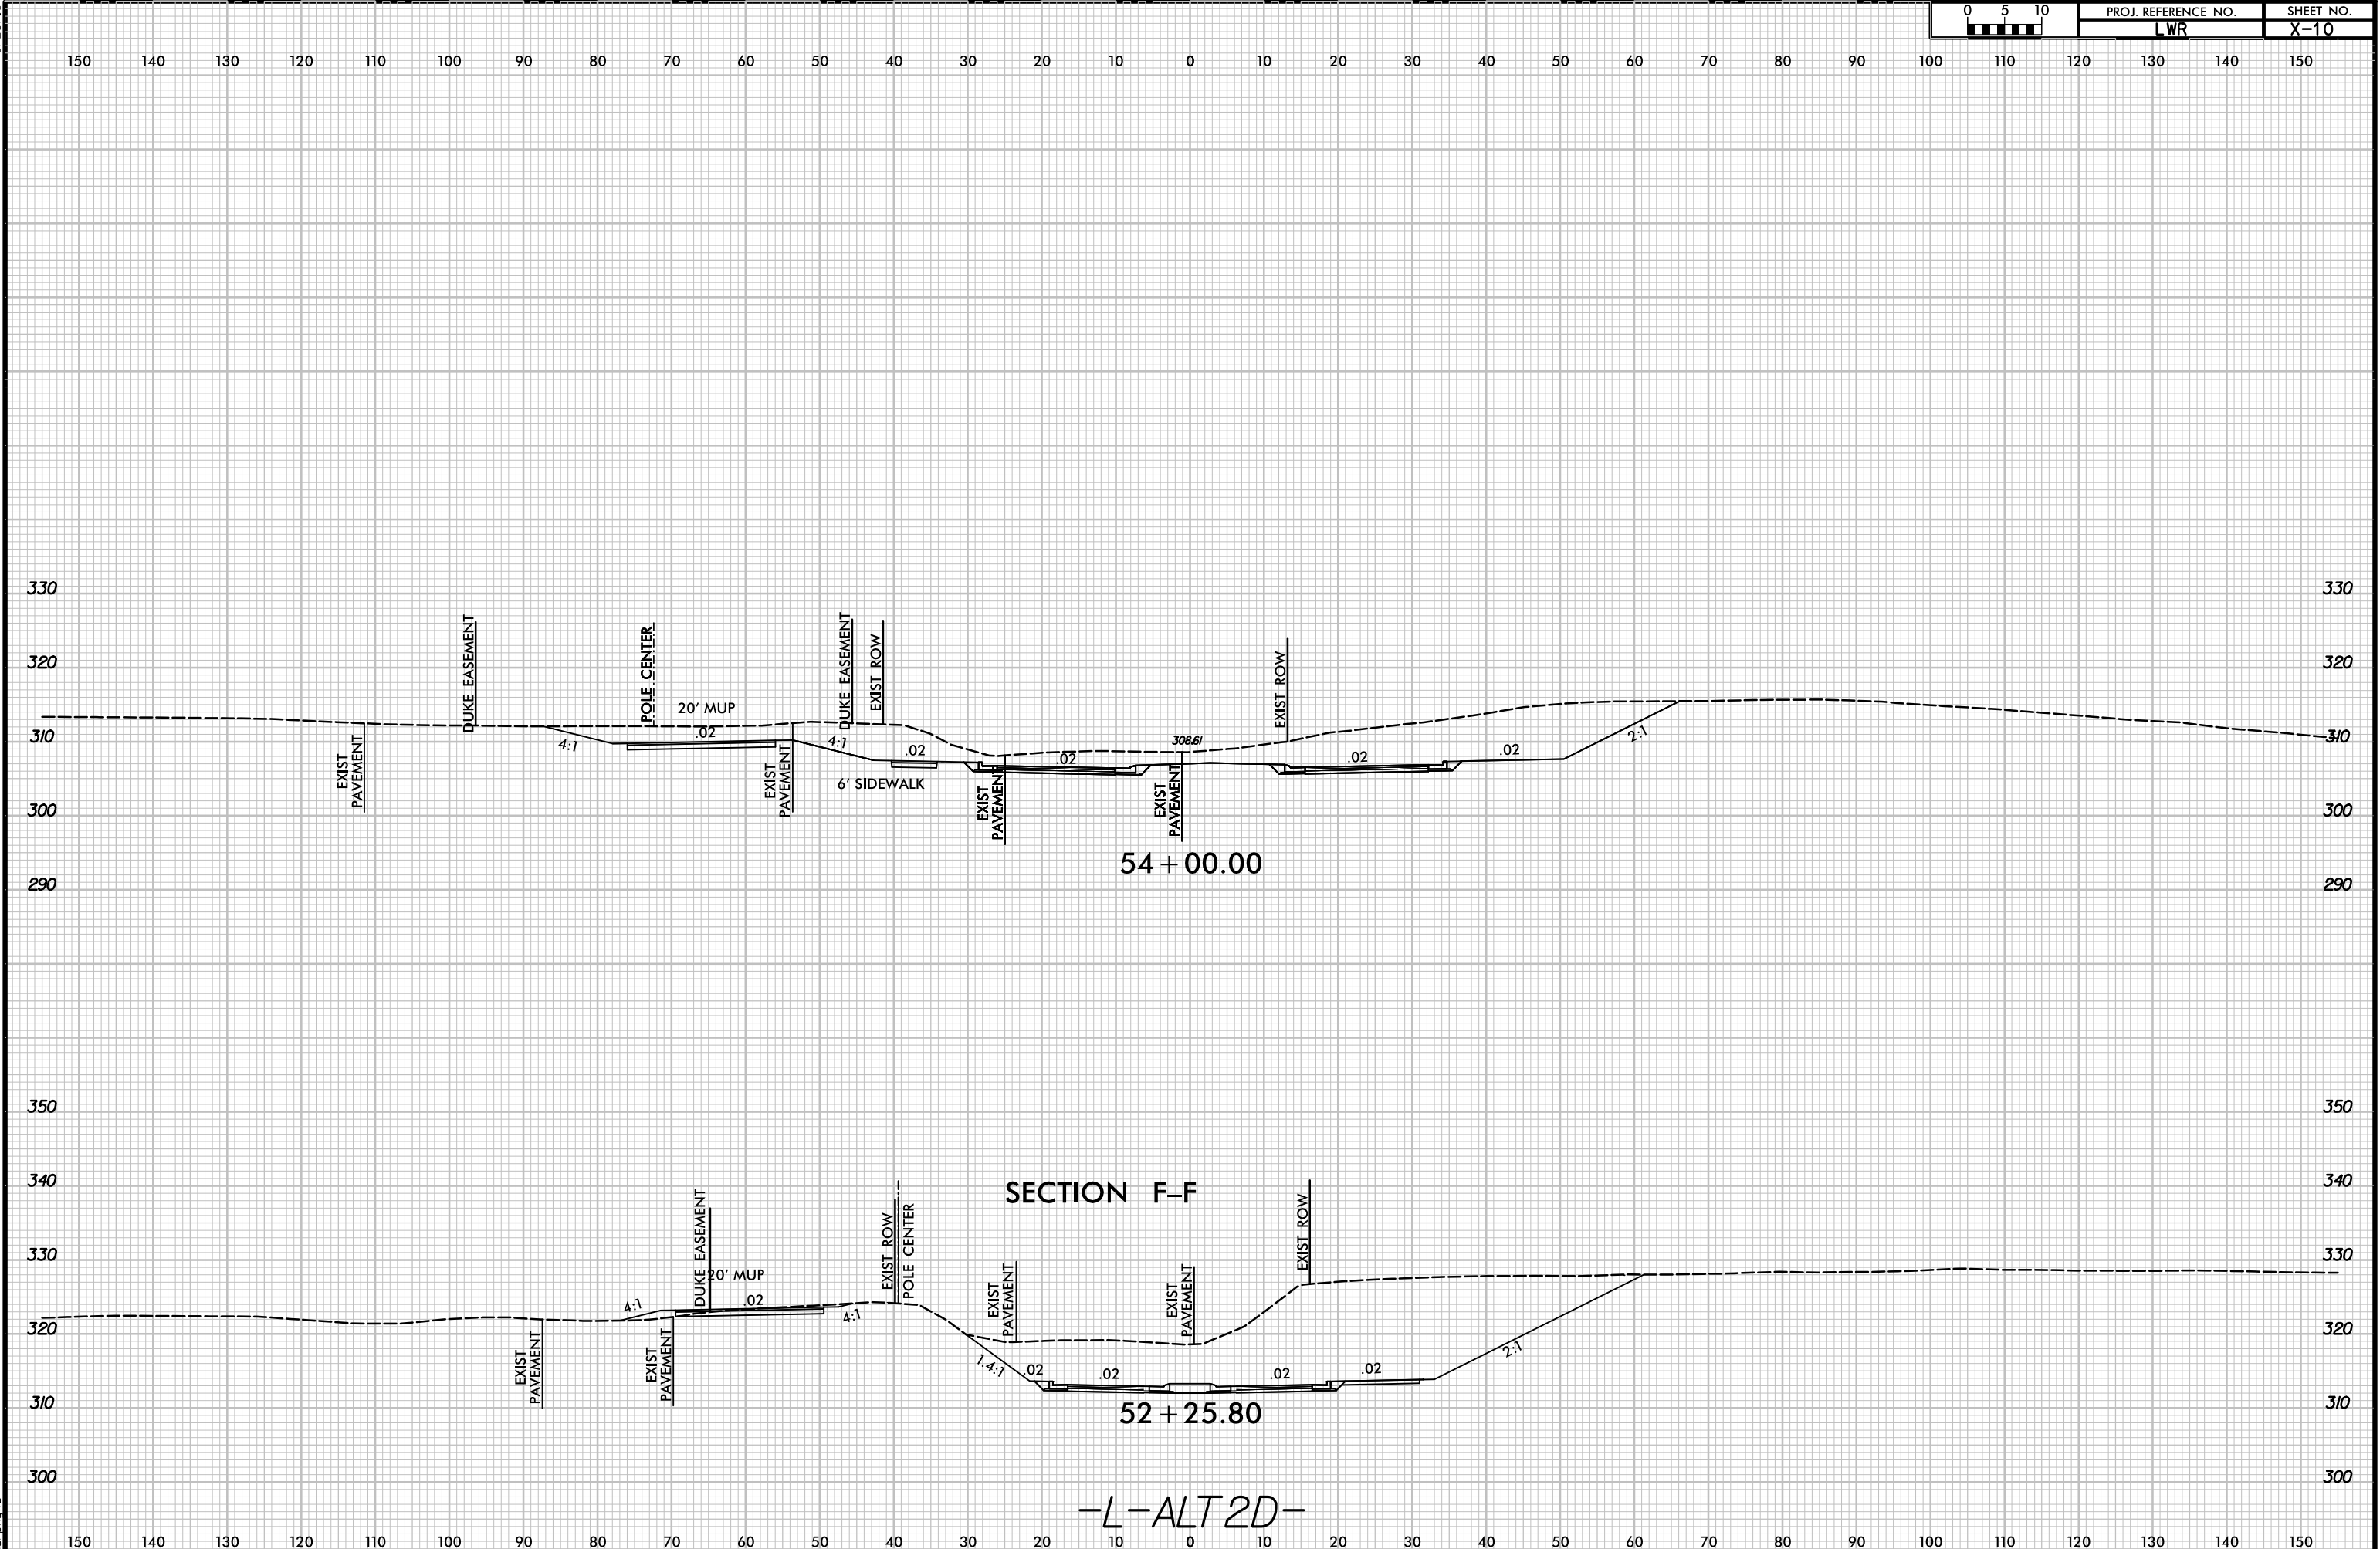


0 5 10	PROJ. REFERENCE NO. LWR	SHEET NO. X-10
--------	----------------------------	-------------------

4/27/2022
P:\04_Civil\Transportation\Lake Wheeler Road.RDY\Conceptual Design\Corridor Modeling\ALT2\Lake Wheeler_XPL_L-ALT2D (200ft).dgn
LWR

0 5 10	PROJ. REFERENCE NO.	SHEET NO.
	LWR	X-11

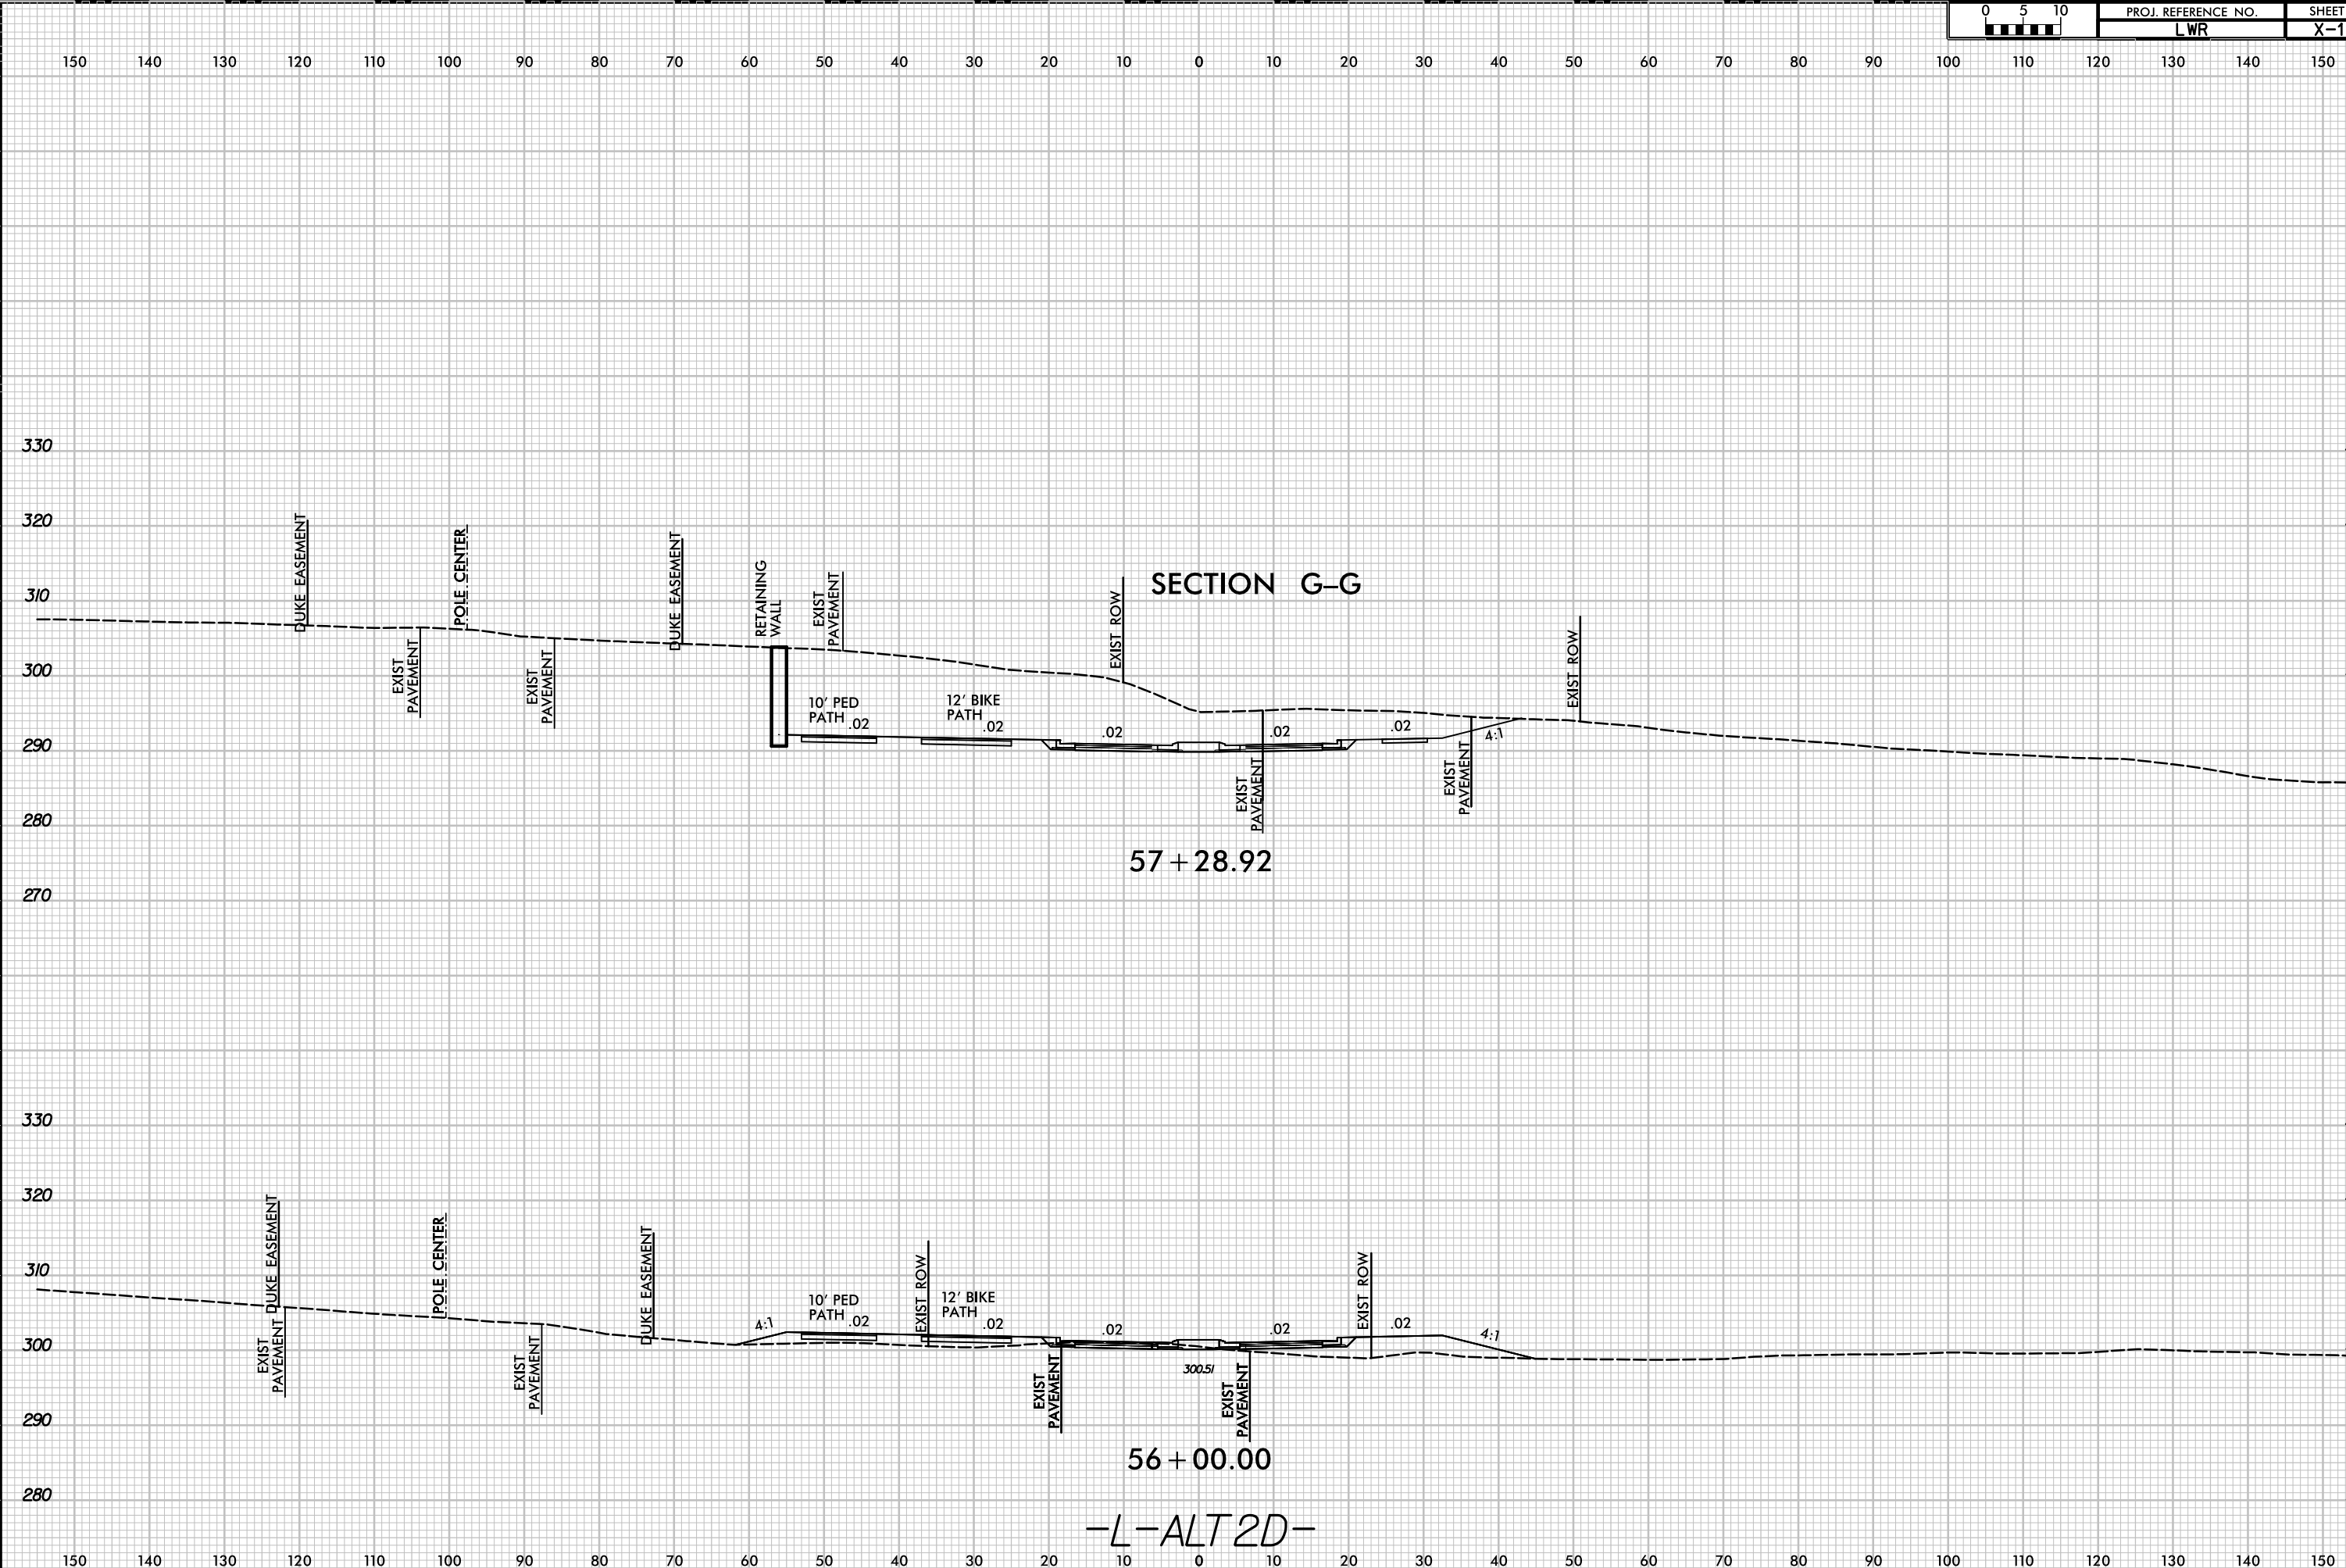


4/27/2022
R:\04_Civil\Transportation\Lake Wheeler Road.RDY\Conceptual Design\Corridor Modeling\ALT2\Lake Wheeler_XPL_L-ALT2D (200ft).dgn
LWR

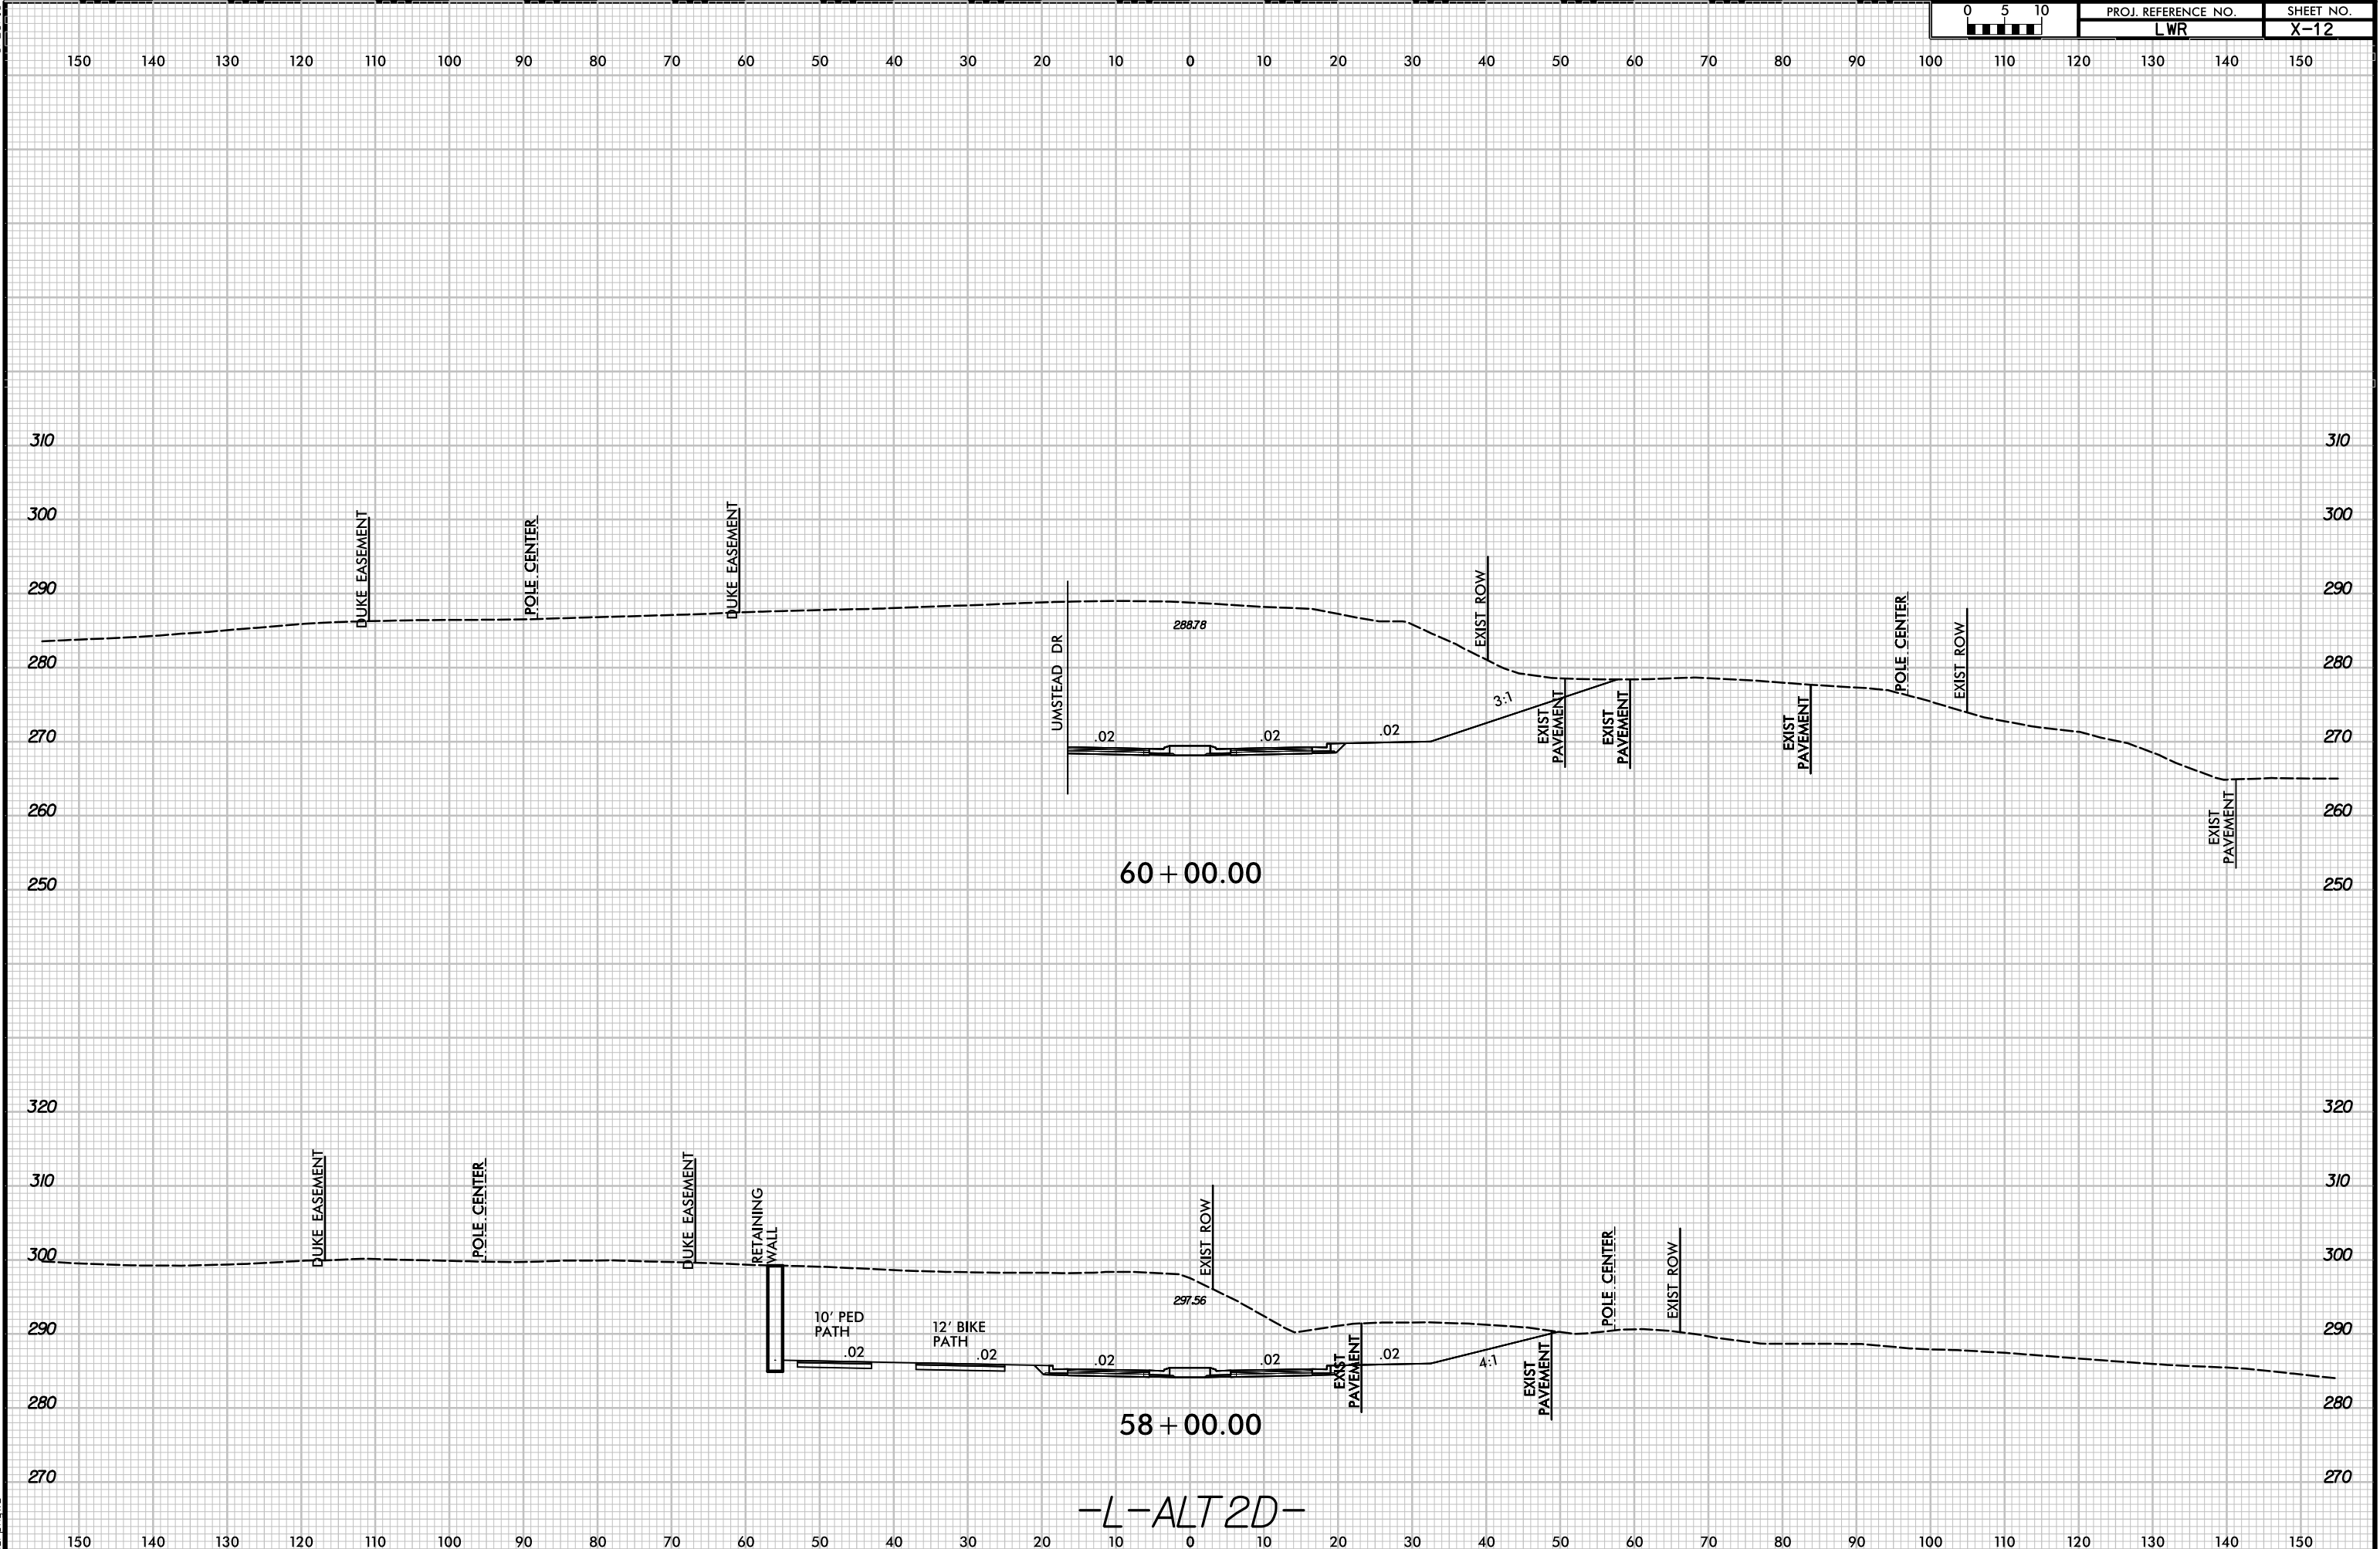


-L-ALT2D-

4/27/2022
R:\04_Civil\Transportation\Lake Wheeler Road.RD\Conceptual Design\Corridor Modeling\ALT2\Lake Wheeler_XPL_L-ALT2D (200ft).dgn
LWR

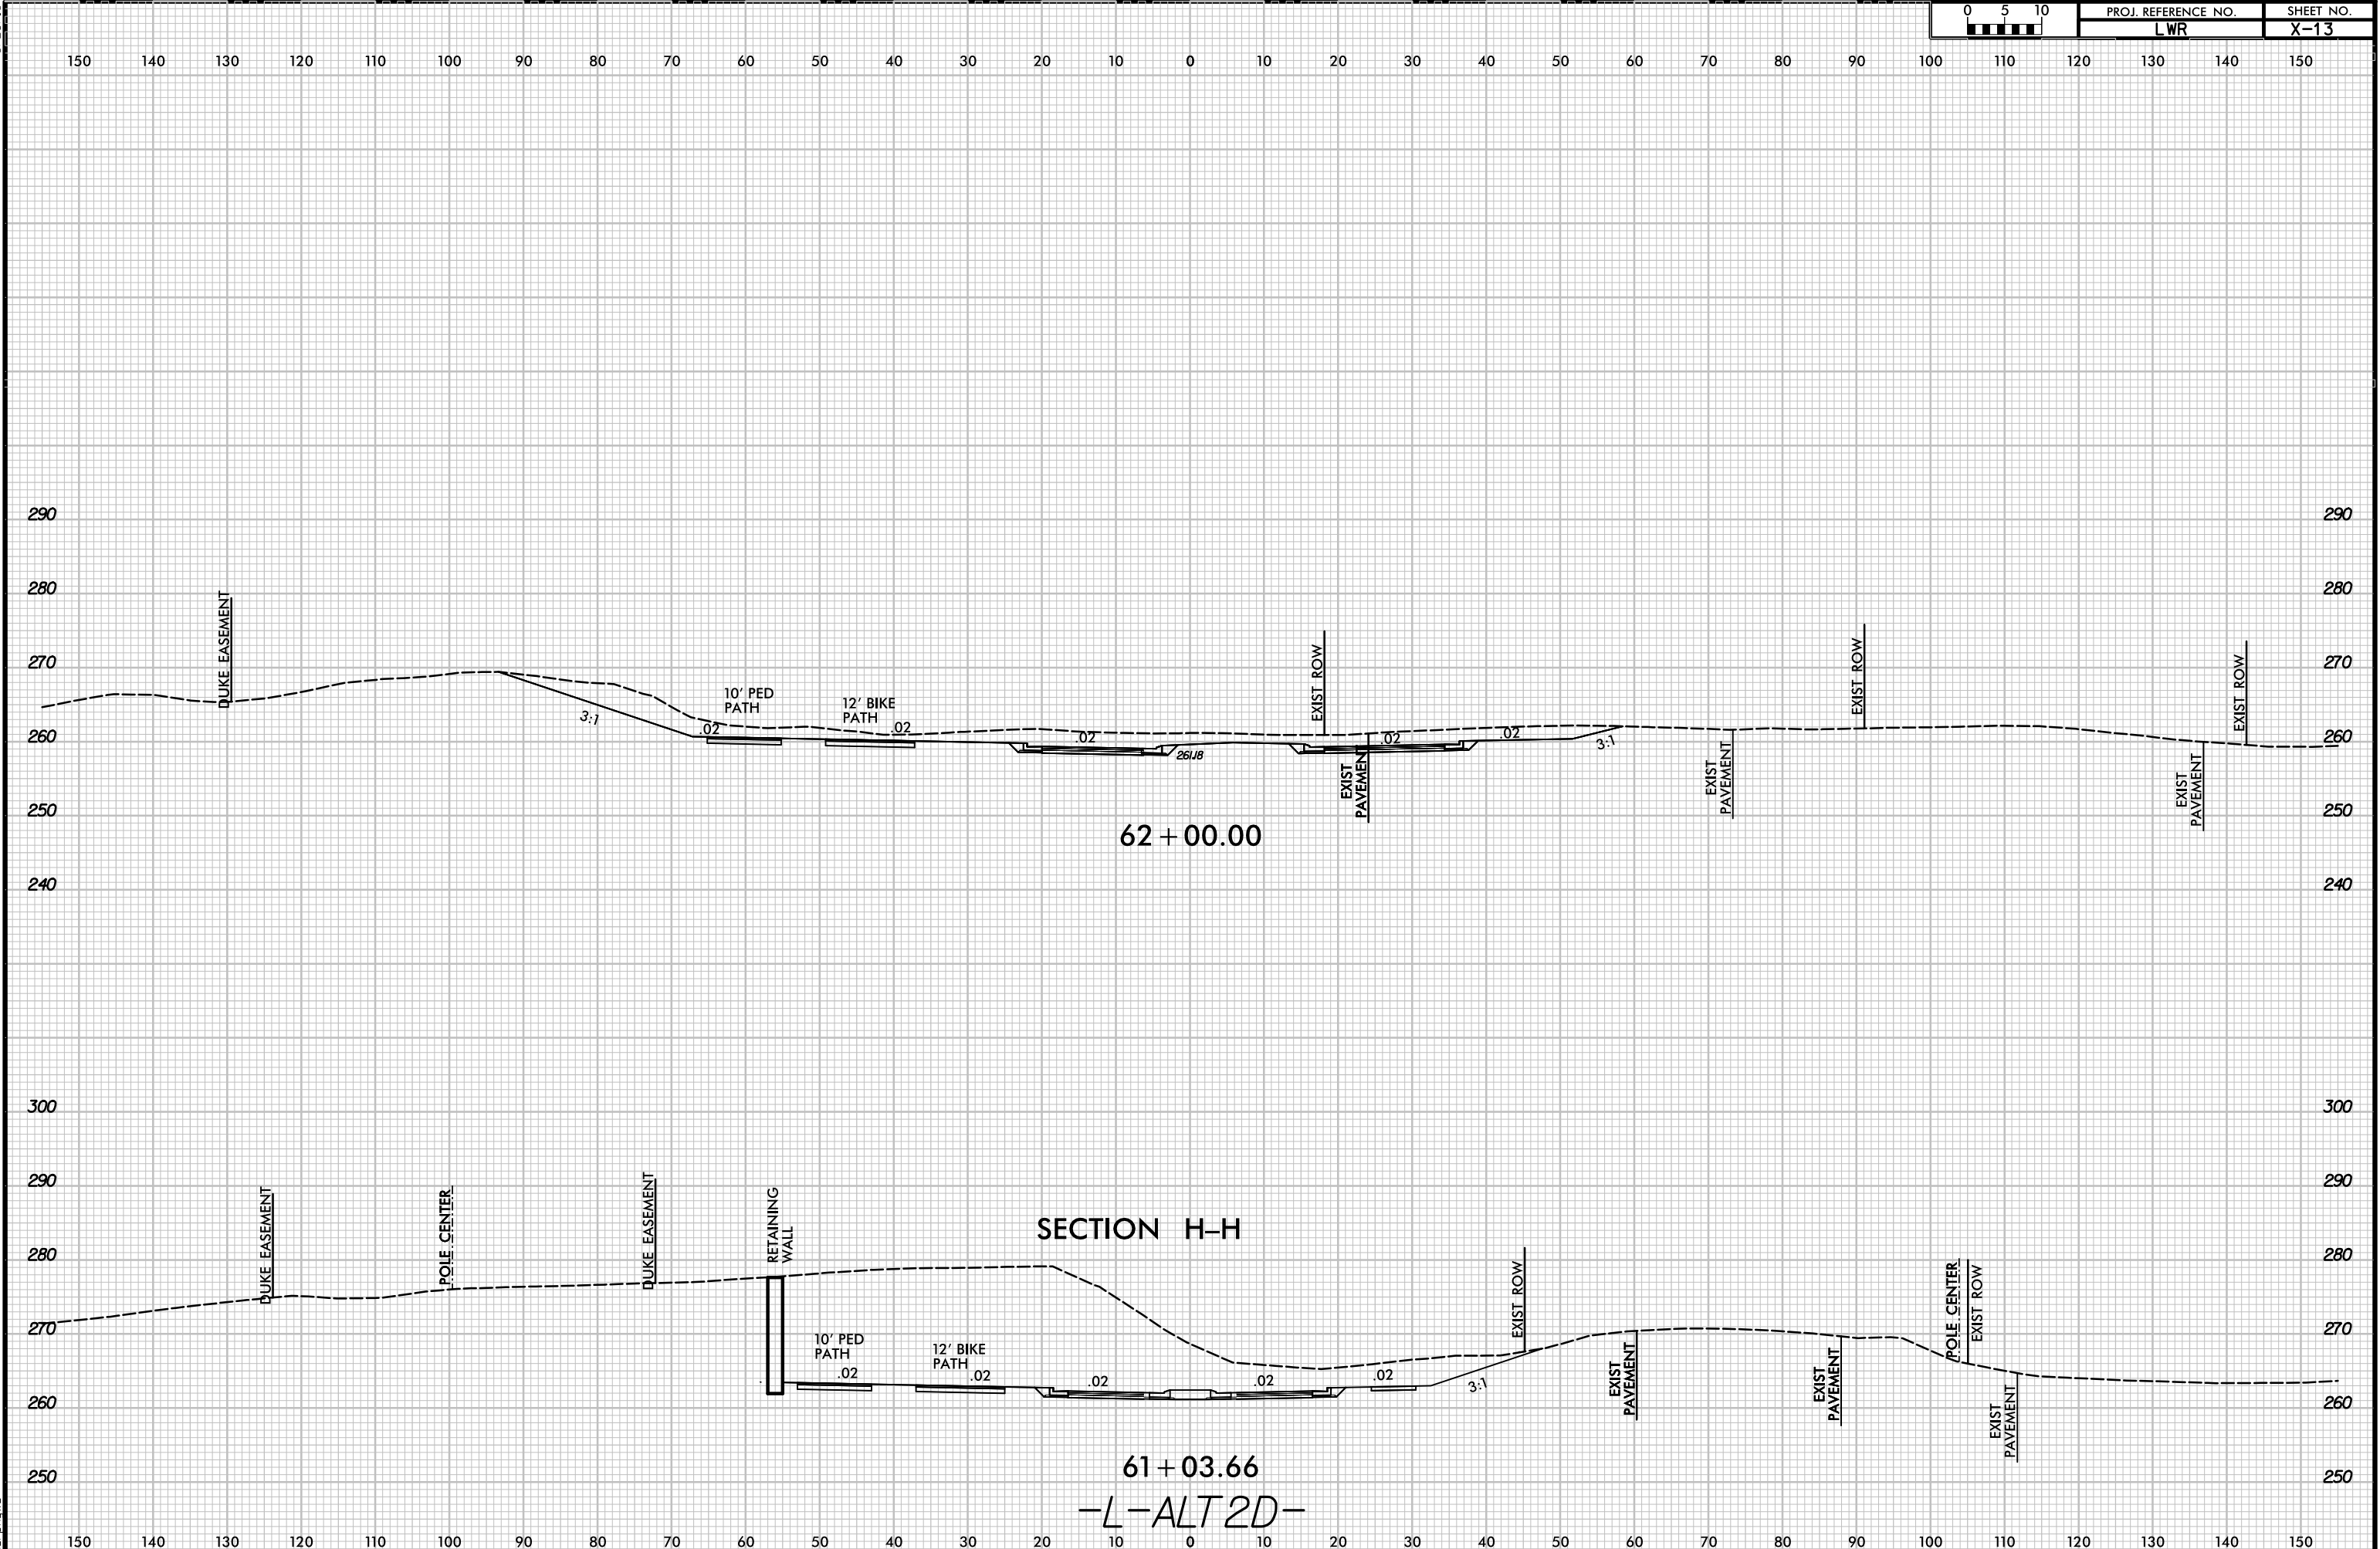

4/27/2022
R:\04_Civil_Transportation\Lake Wheeler Road.RDY\Conceptual Design\Corridor Modeling\ALT2\Lake Wheeler_XPL_L-ALT2D (200ft).dgn
LWR

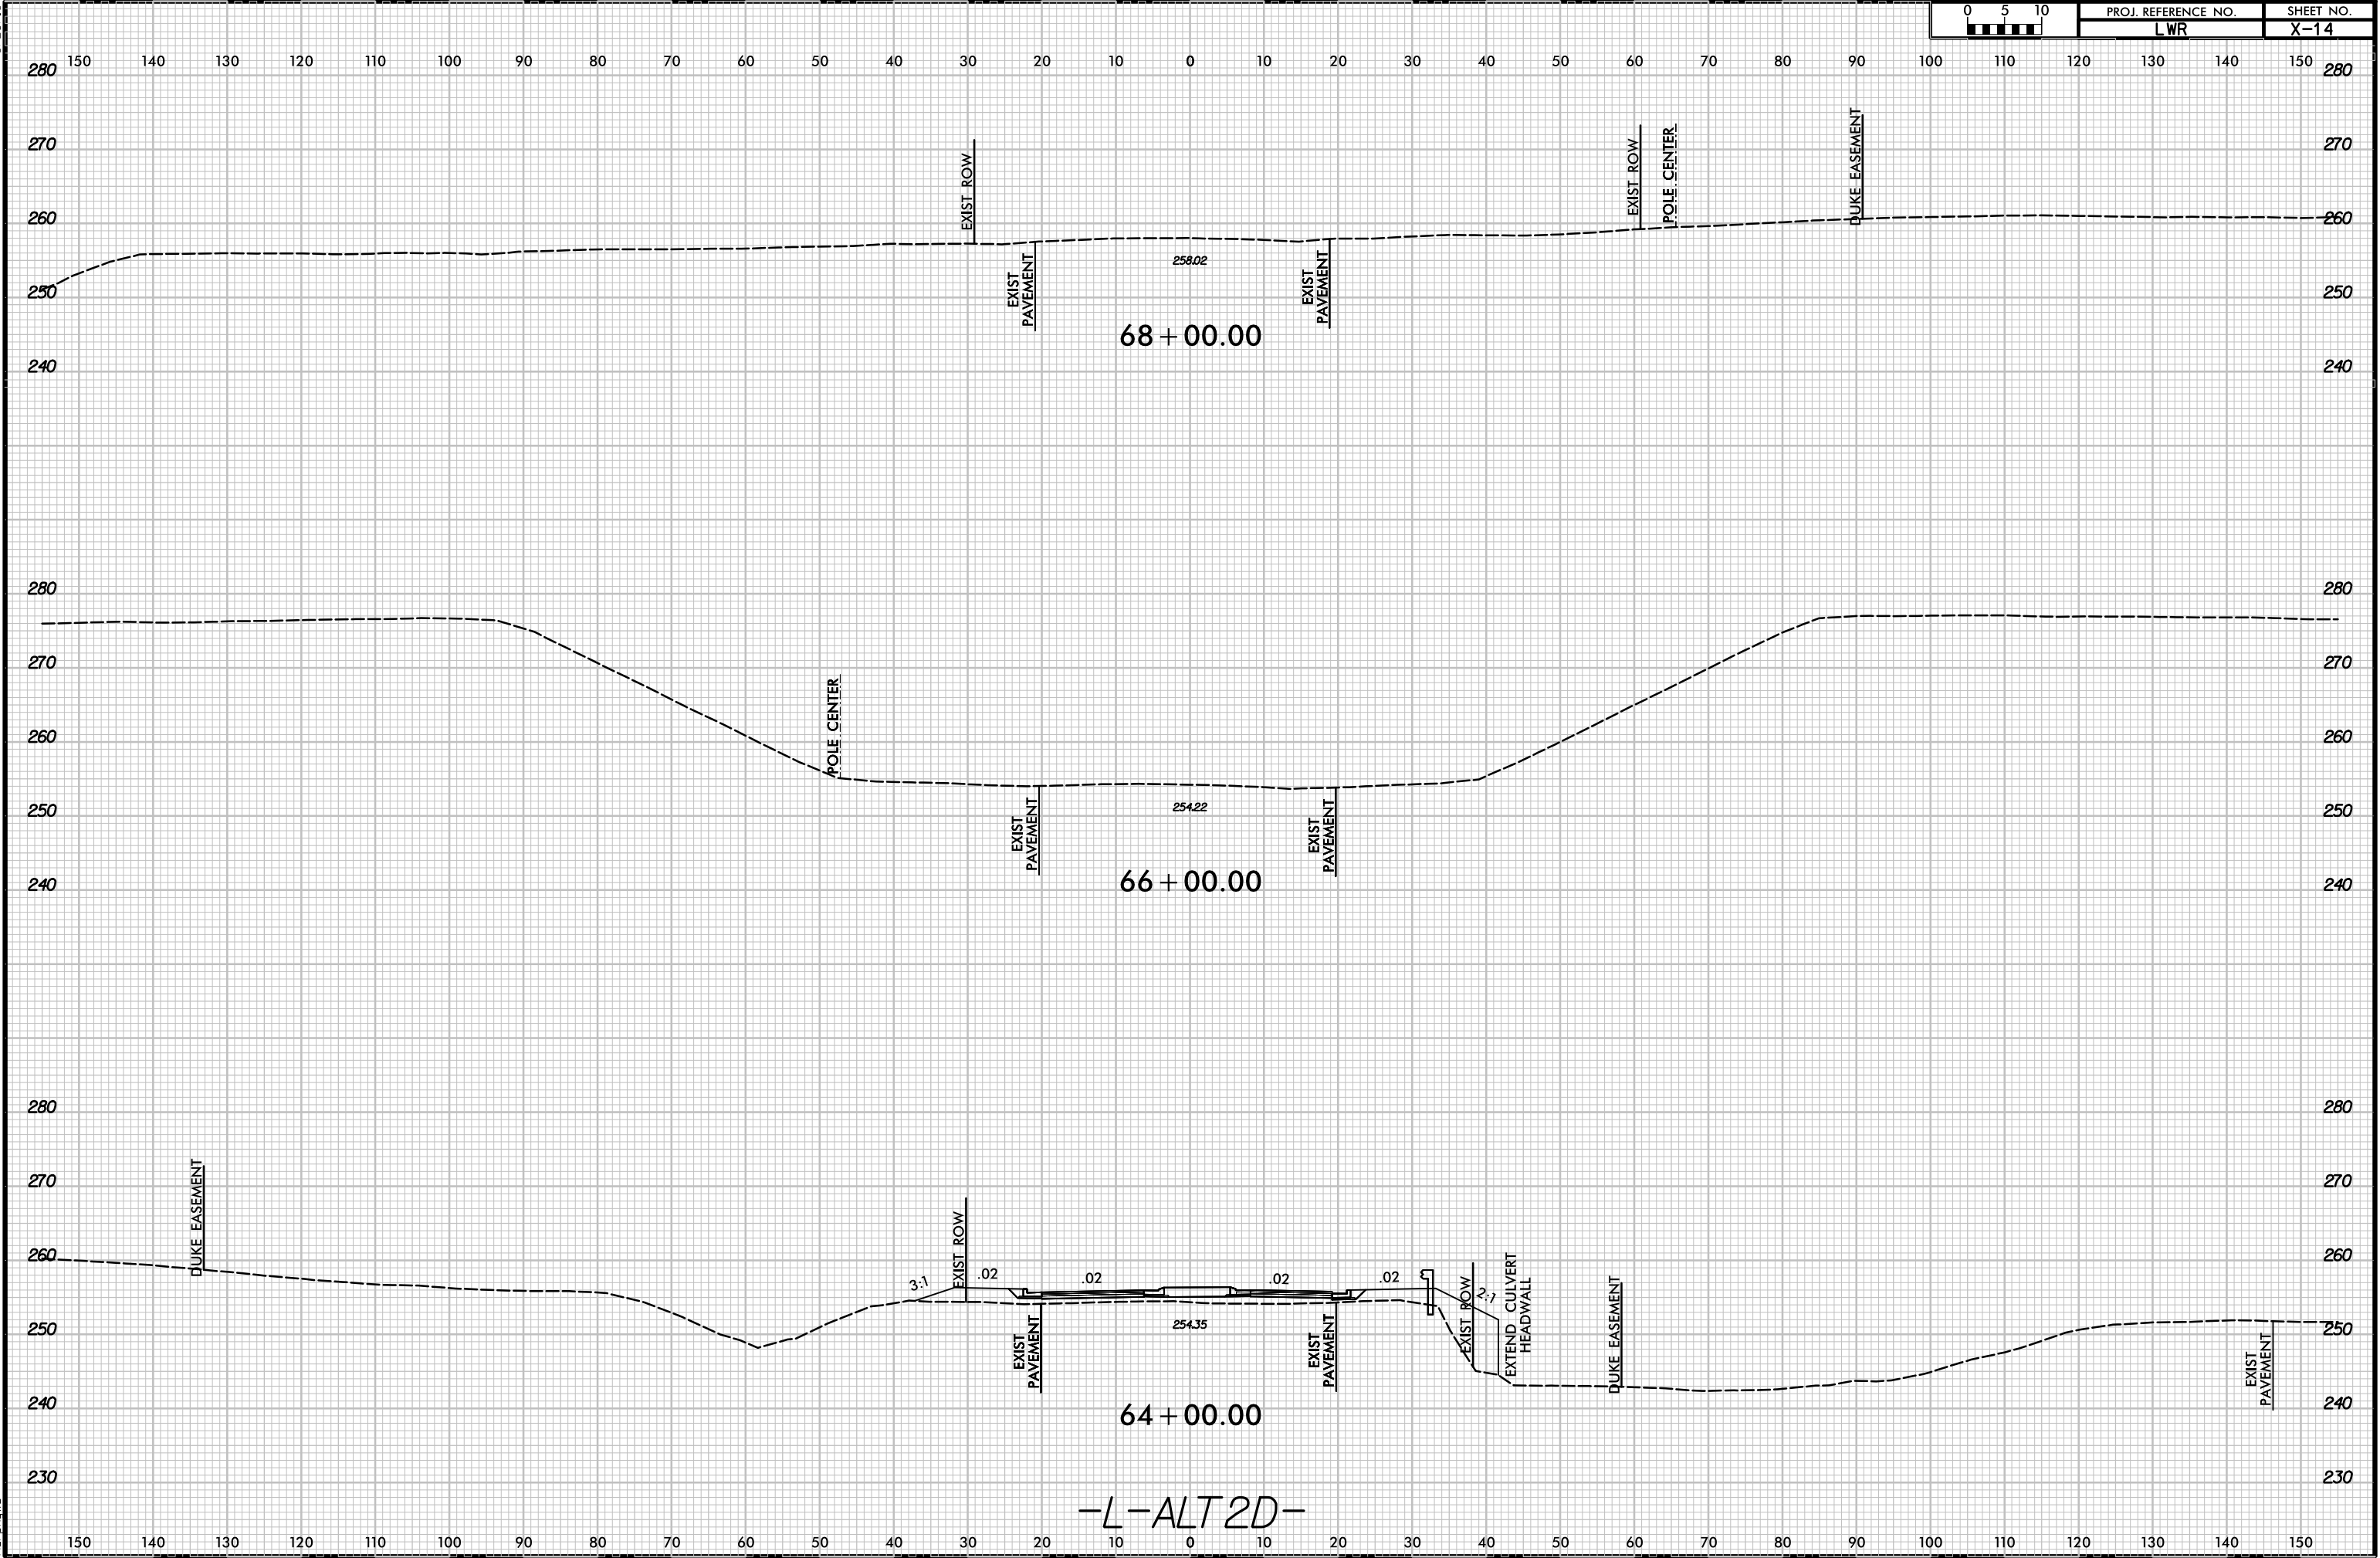

4/27/2022 8/23/16
P:\04_Civil_Transportation\Lake Wheeler Road.RDY\Conceptual Design\Corridor Modeling\ALT2\Lake Wheeler_XPL_L-ALT2D (200ft).dgn
LWR

0 5 10	PROJ. REFERENCE NO.	SHEET NO.
	LWR	X-15

