


STATE OF NORTH CAROLINA COUNTY  
The foregoing certificate(s) of Robin Lynne Wells  
Notary (Notaries) Public is (are) certified to be correct. This plat was  
presented for registration and recorded in BOOK 1997, page 17  
This 6 day of Jan, 1997 at 9:00 A.M.  
LAURA M. RIDDICK By Lynne C. Simmons  
REGISTER OF DEEDS



STATE OF NORTH CAROLINA COUNTY Wake  
Robin Lynne Wells, a notary public of the county  
and state aforesaid, certify that W. Henry Wells, Jr.  
a registered land surveyor, personally appeared before me  
this day and acknowledged the execution of the foregoing  
instrument. Witness my hand and official stamp or seal, this  
24th day of December, 1996.  
Notary Public Robin Lynne Wells  
My commission expires 5/31/2001

STATE OF NORTH CAROLINA COUNTY Wake  
I, W. Henry Wells, Jr. certify that this plat was drawn  
under my supervision from an actual survey made under my supervision or deed  
description recorded in Book 1980, page 971, that the boundaries  
not surveyed are shown as broken lines plotted from information found in book  
1:135,000, page 971, that the error closure as cal. by lat and dep. is  
amended.  
Witness my original signature, registration number and seal this 24th day  
of DECEMBER, A.D., 1996.  
W. H. Wells, Jr. Land Surveyor  
Reg. # L-2723

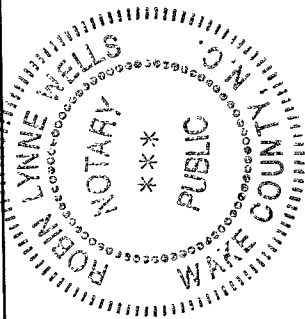

NORTH

Reference: BOM 1980, PG 971

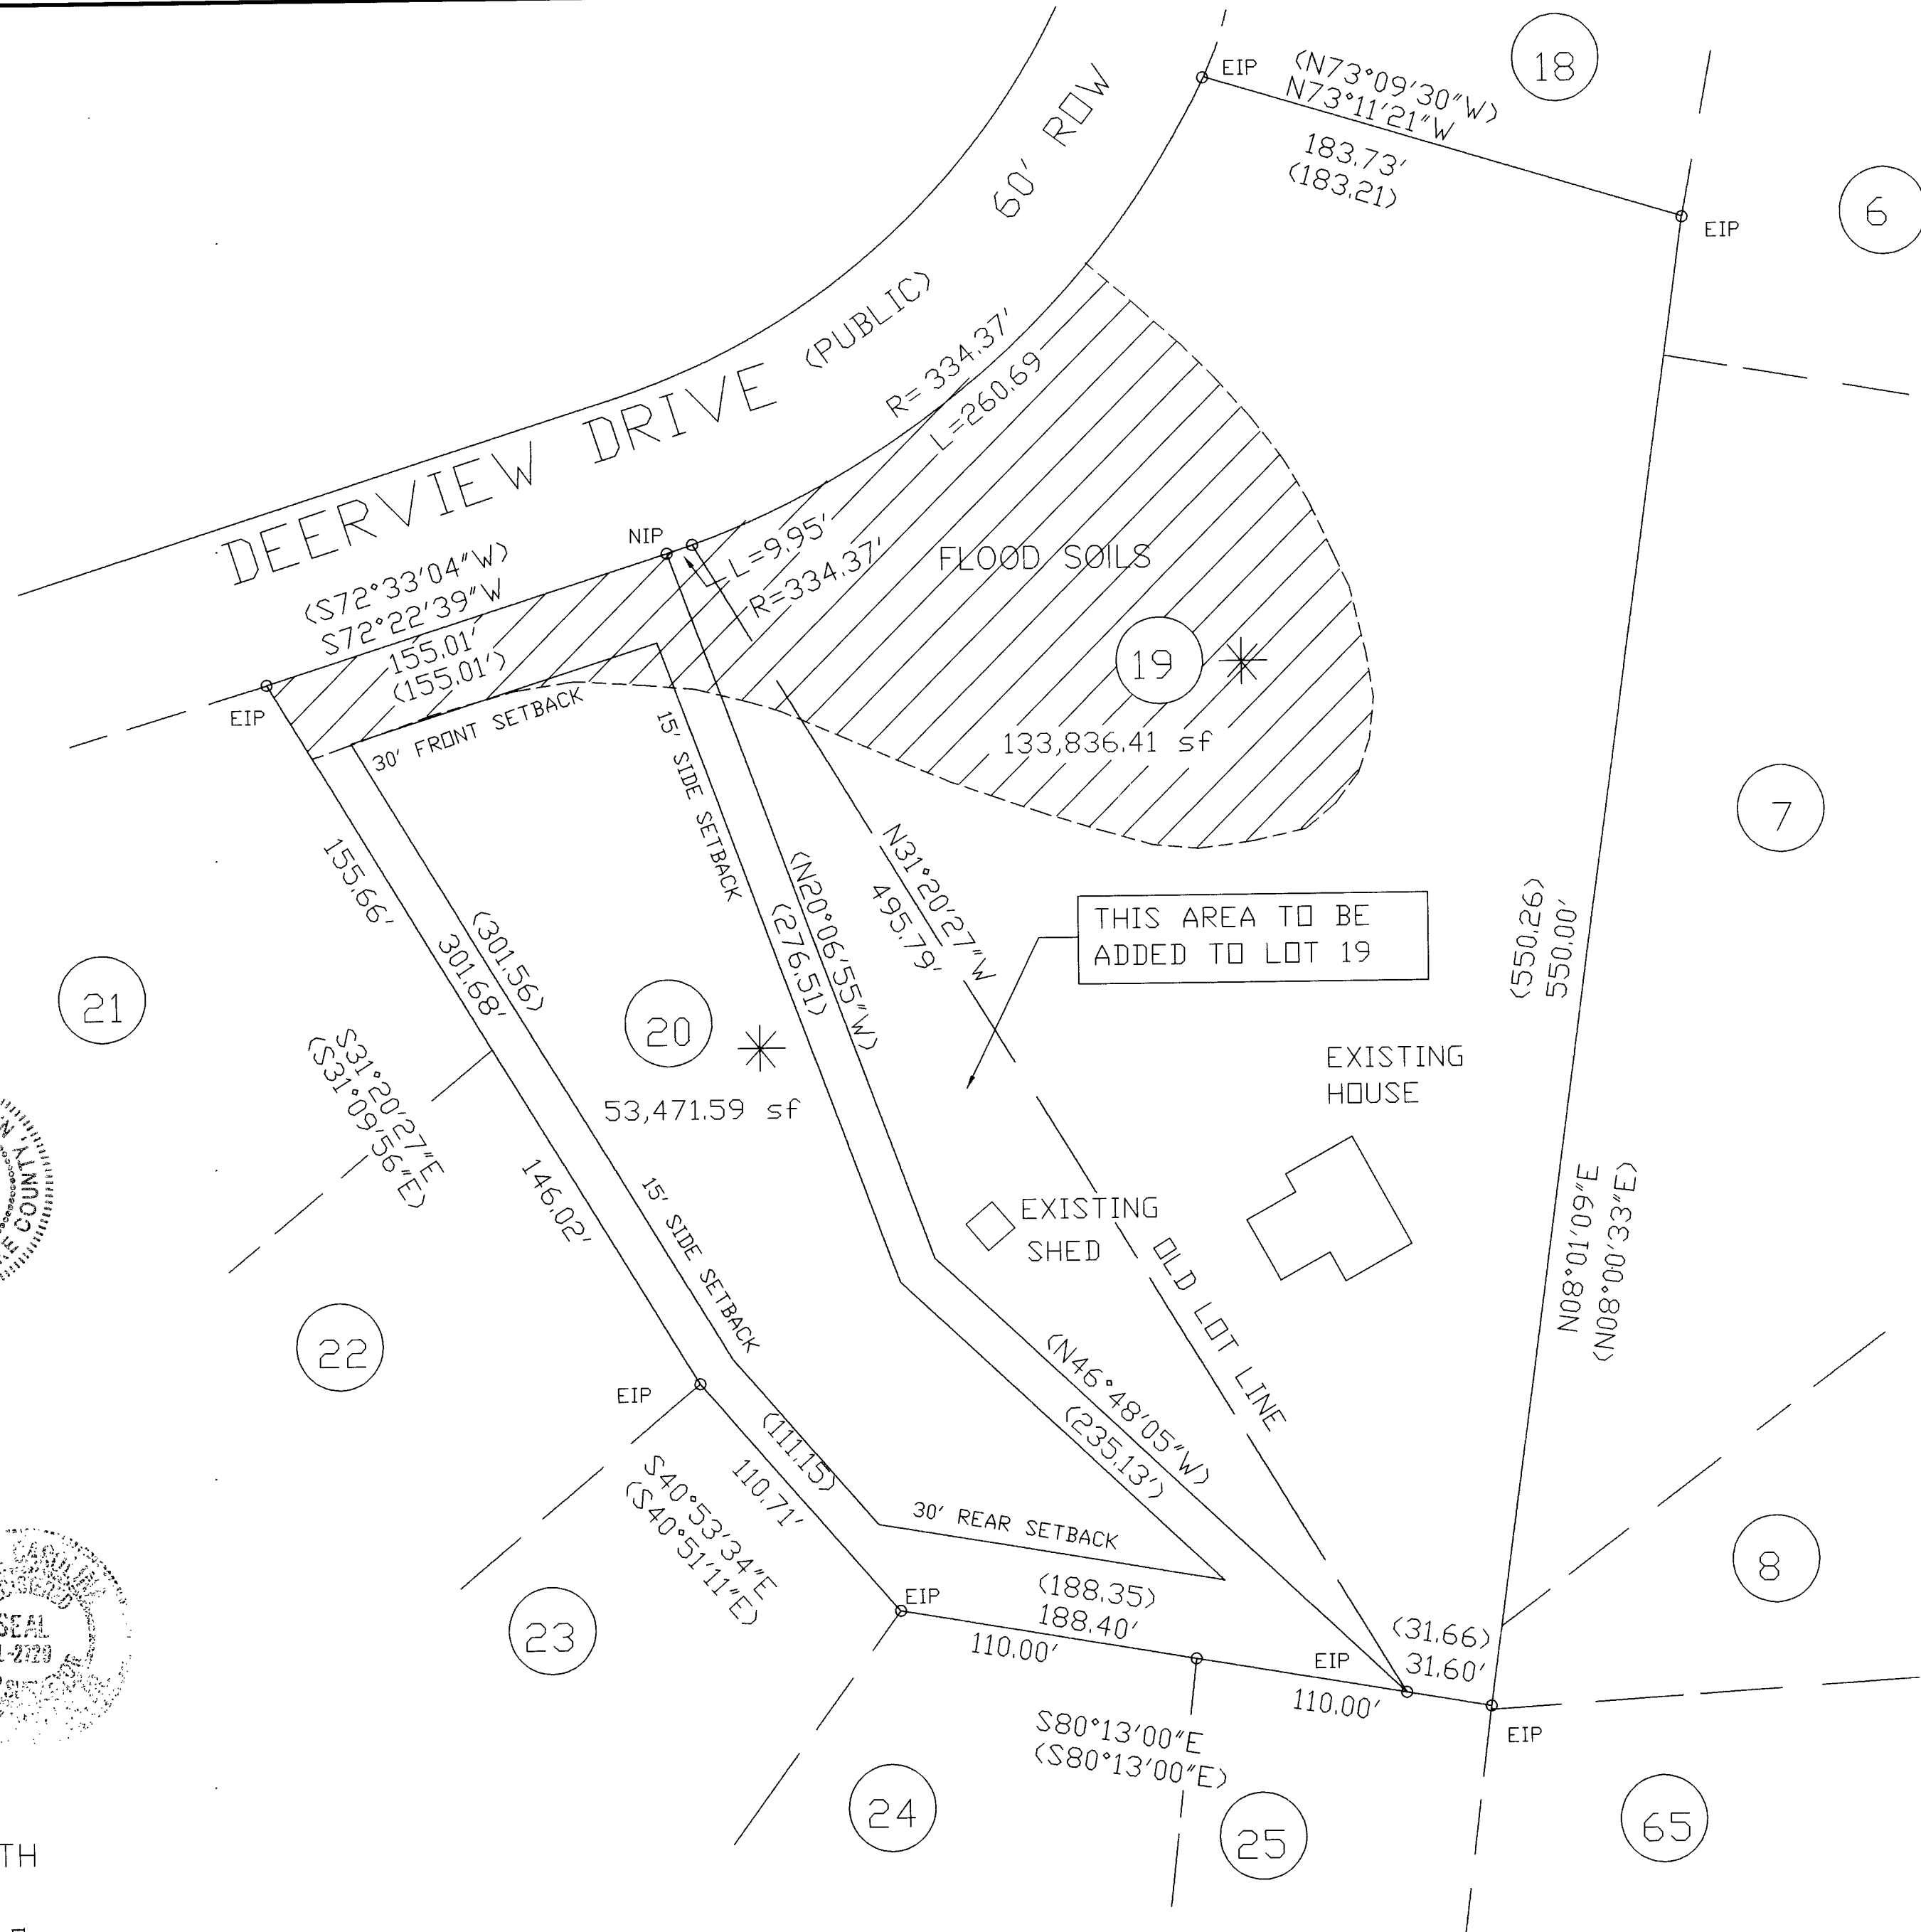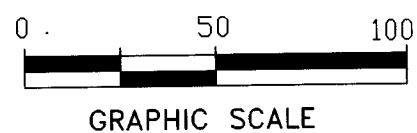

#### GENERAL NOTES

1. THIS PROPERTY IS NOT WITHIN ANY FEMA FLOOD HAZARD AREA.
2. ( ) = FIELD SURVEY DATA

#### FLOOD HAZARD SOILS NOTES

1. There shall be no filling or the erection of permanent structures in the areas of Wake County Flood Hazard Soils or Federal Emergency Management Agency Zones until a flood study is approved by Wake County or FEMA Section 1-1-26(A) (6).
2. Before acquiring a building permit for lots marked by an \* (asterisk) the builder may need to obtain a Flood Hazard Permit from County Zoning Administrator. The builder's engineer, architect or surveyor must certify on any permit that all flood hazard requirements are met. Section 1-1-26 (A) (6).

#### CERTIFICATION OF SUBDIVISION REVIEW BY WAKE COUNTY HEALTH DEPT.

I hereby certify that lots shown on this plat for WILLIAM J. AND JOYCE SHIELDS have been reviewed by for minimum space requirements for sewage disposal and water supply systems. Based on this review, it appears that lot(s) on this plat probably will meet appropriate Wake County Department of Health regulations. NOTE THAT THIS CERTIFICATION IS GRANTED IN CONJUNCTION WITH ISSUANCE OF IMPROVEMENT PERMITS. EACH IMPROVEMENT PERMIT IS FOR A SPECIFIC USE AND SITING. ANY CHANGE IN THE INTENDED USE AND/OR SITING, OR ANY SITE ALTERATION MAY VOID THE IMPROVEMENT PERMIT.

1/6/97  
Date

Ronald Dull R.S.  
Wake County Health Director  
or Authorized Representative

#### Wake County Certification

This plat approved for recording: Exempt from Wake County Subdivision Regulations.

1-6-97  
Date

[Signature]  
Subdivision Administrator

Approval expires if not recorded on or before 1-20-97

ZONING: R40W

#### Surveyor's Certificate:

This survey is a recombination of existing parcels.

Sungate Design Group, PA  
915A Jones Franklin Road  
Raleigh North Carolina  
Telephone: 919-859-2243

RECOMBINATION SURVEY  
LOTS 19 & 20  
HUNTER'S RIDGE ESTATES  
PROPERTY OF WILLIAM J. & JOYCE B. SHIELDS

|                                  |                          |
|----------------------------------|--------------------------|
| TOWNSHIP<br>SWIFT CREEK TOWNSHIP | COUNTY<br>WAKE COUNTY    |
| SURVEYED BY<br>W. H. WELLS, JR.  | DRAWN BY<br>JFB          |
| DATE<br>12/24/96                 | SCALE<br>1" = 50'        |
|                                  | DRAWING NO.<br>1002-9600 |