
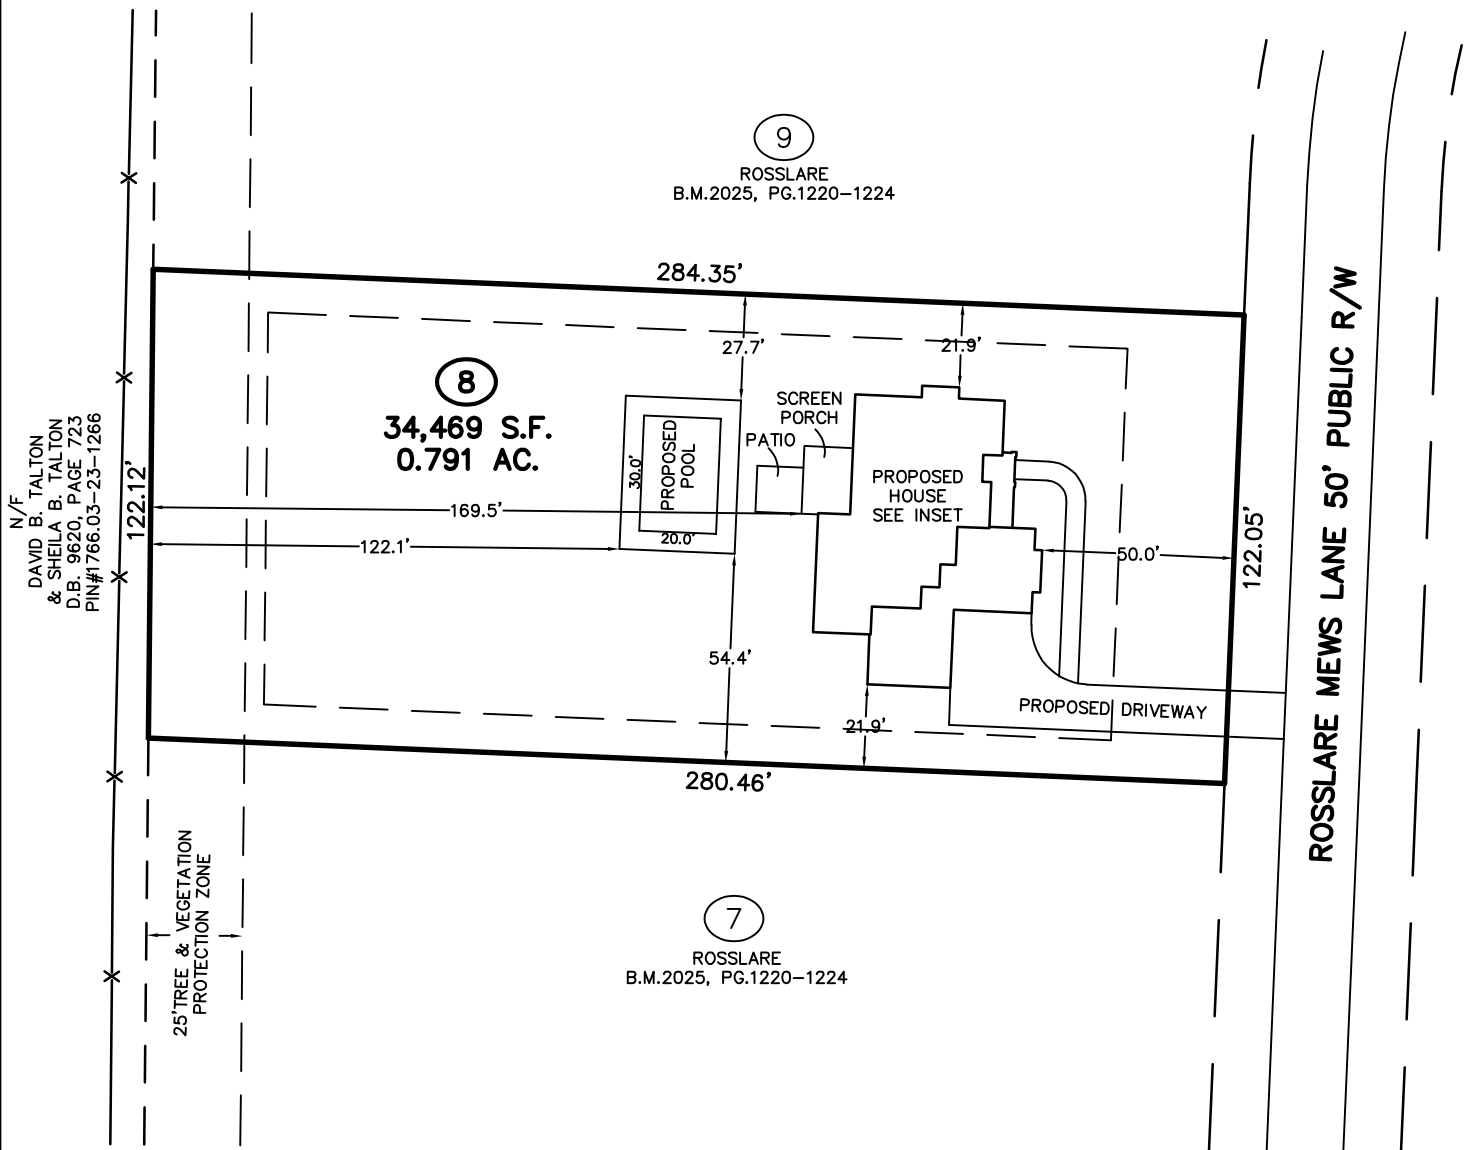



50 25 0 50 100

SCALE 1"=50'

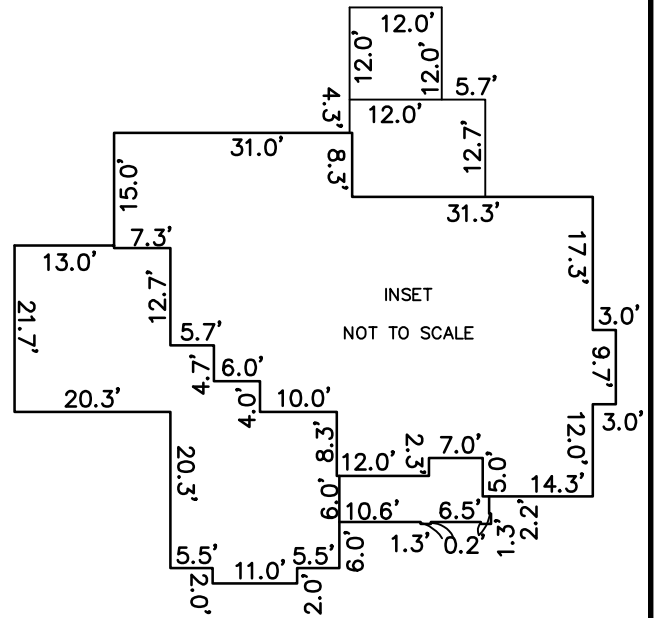

IMPERVIOUS SURFACE TABLE	
HOUSE	3,213 S.F.
PATIO	144 S.F.
SCREEN PORCH	221 S.F.
POOL APRON	600 S.F.
DRIVEWAY	1,282 S.F.
SIDEWALKS	337 S.F.
MISC/UTILITIES	36 S.F.
TOTAL IMPERVIOUS AREA	5,833 S.F.
MAX IMPERVIOUS ALLOWED	8,500 S.F.

THIS SURVEYOR DOES NOT
WARRANTY THE ACCURACY
OF ARCHITECTURAL DIMENSIONS.
THEY ARE TO BE VERIFIED BY
THE CONTRACTOR.

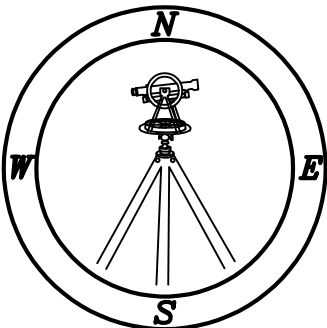

333 S. White Street
Post Office Box 1253
Wake Forest, N.C. 27588
(919)556-3148

NOTES:
—THIS PLAN DOES NOT REFLECT AN ACTUAL SURVEY. IT IS A PRELIMINARY PLAN AND SHOULD BE USED FOR ITS INTENDED PURPOSE ONLY.
—NOT FOR RECORDATION, CONVEYANCES, OR SALES.