




1221 Gunnison Place
Raleigh NC 27609

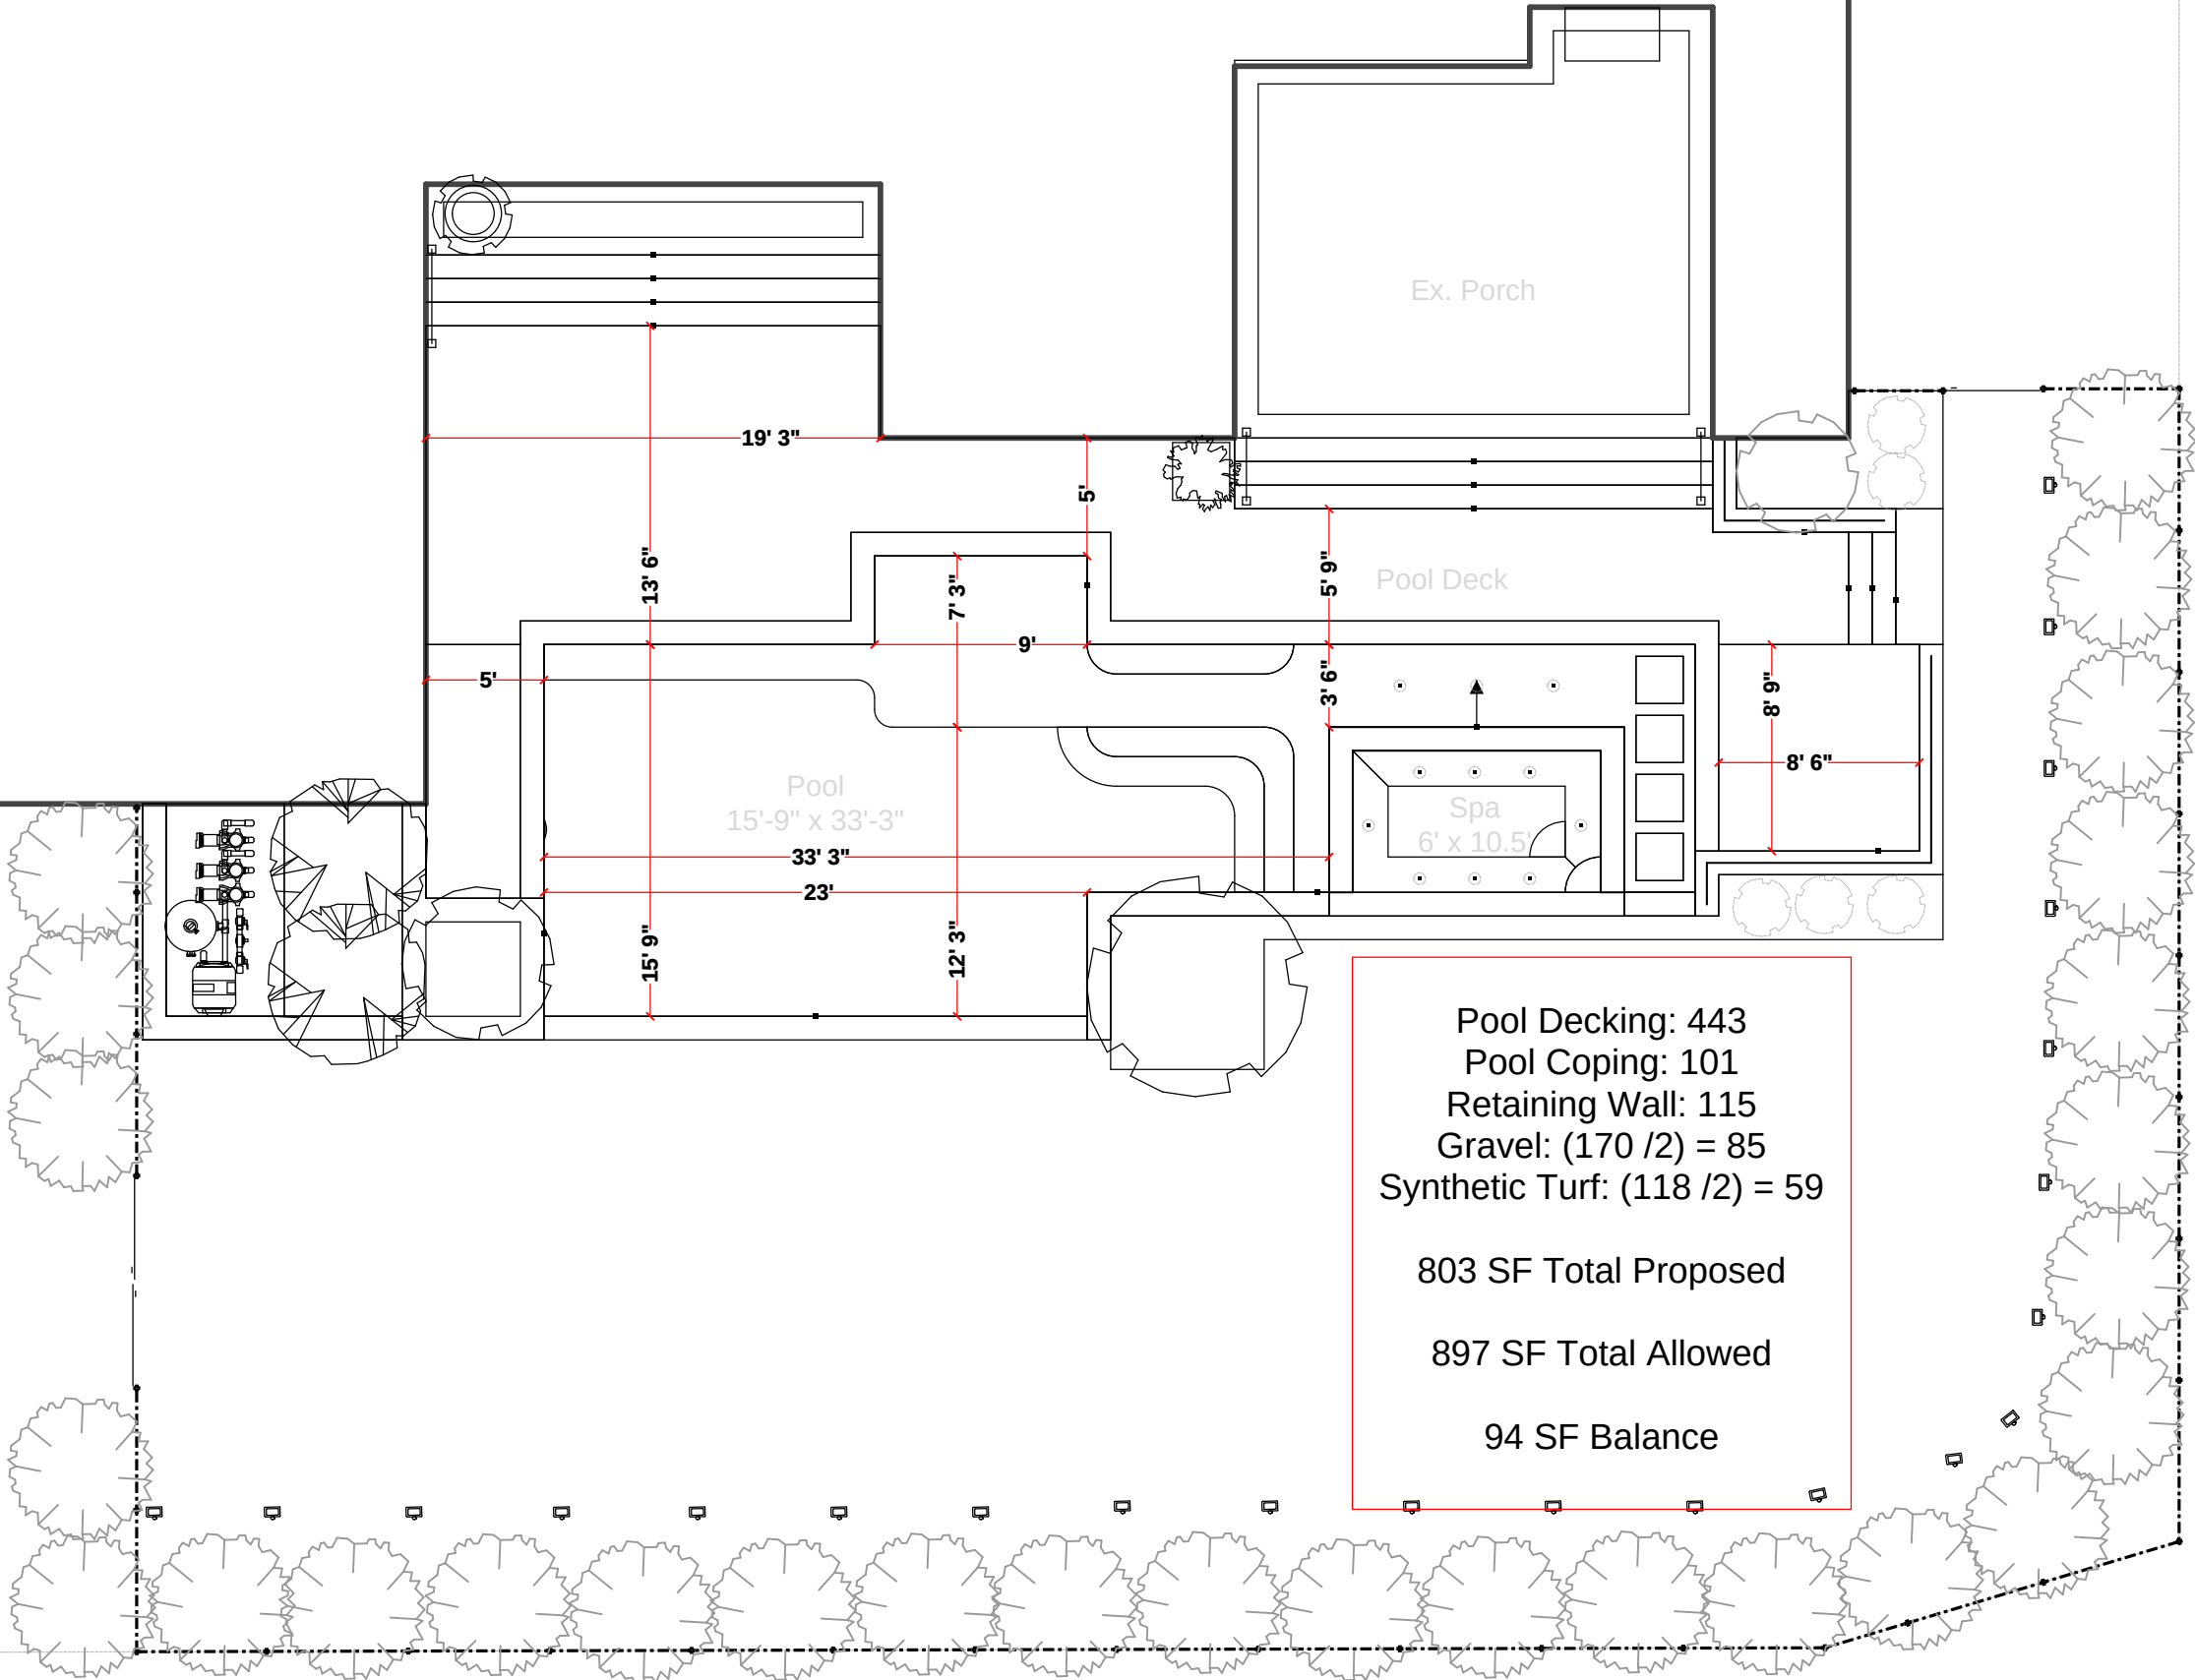

Updated Plan

Description of Change	
New Design Concept	JJC - 4/16
Base Map	JJC - 4/17