


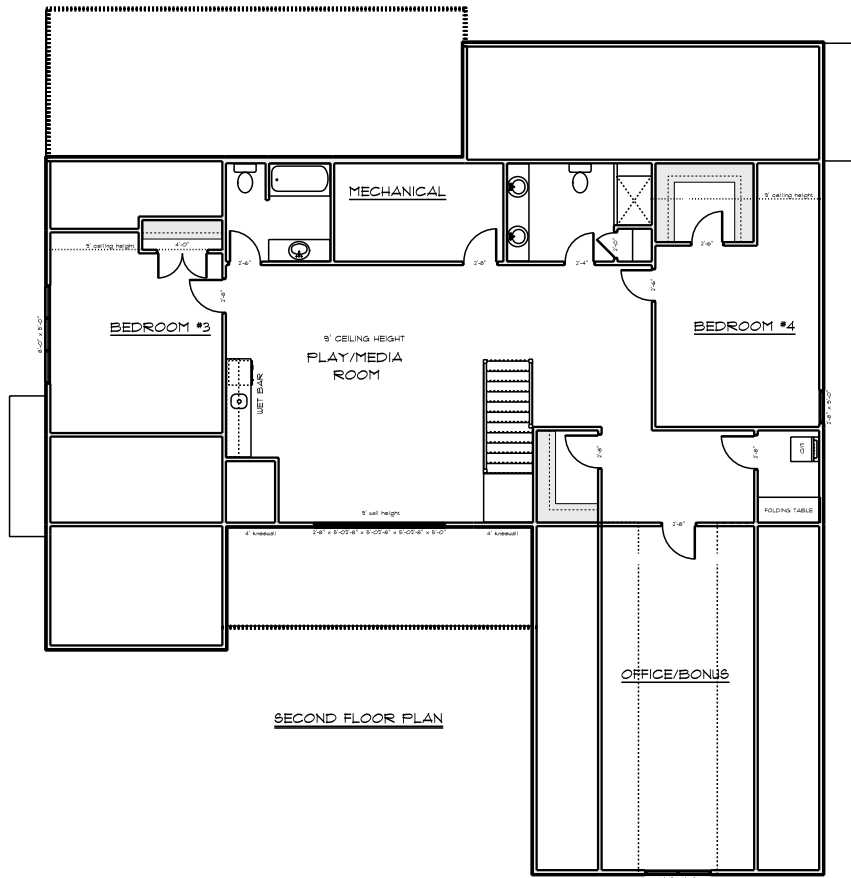

DATE	8/10/26
REVISED (DATE/BY)	
REVISED (DATE/BY)	
REVISED (DATE/BY)	
REVISED (DATE/BY)	
REVISED (DATE/BY)	
MODEL	RALPH
FOOT	
TWO LANE HOMES	
SCALE	1/4" = 1'
SHEET NUMBER	4
OF	PAGE
DRAWING NUMBER	