

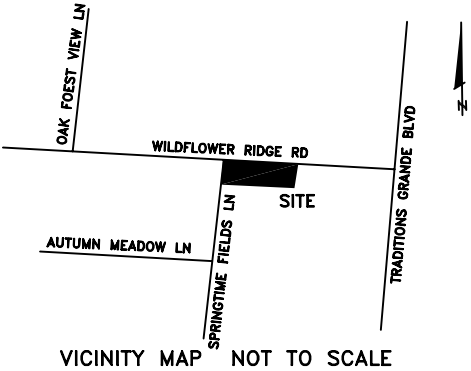
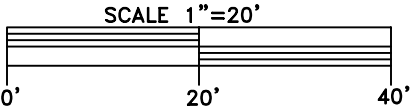


● IPF=Iron Pipe Found ○ IPS=Iron Pipe Set
■ ECM=Existing Concrete Monument PP=Power Pole
▲ PK=PK Nail ● CP=Calculated Point LP=Light Pole

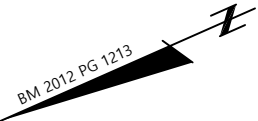

I certify that this map was drawn under my supervision from an actual survey made under my supervision (deed description recorded in Book 19998, page 2054 or other reference source _____); that the boundaries not surveyed are indicated as drawn from information in Book MAP 2013, page 1213 or other reference source _____; that the ratio of precision or positional accuracy is 1:10,000+; and that this map meets the requirements of The Standards of Practice for Professional Surveying in North Carolina (21 NCAC 56.1609). This 08 day of OCTOBER, 20 25.

SEAL
L3076
Jackie Ray Thomason, PLS, L-3076
LAND SURVEYOR

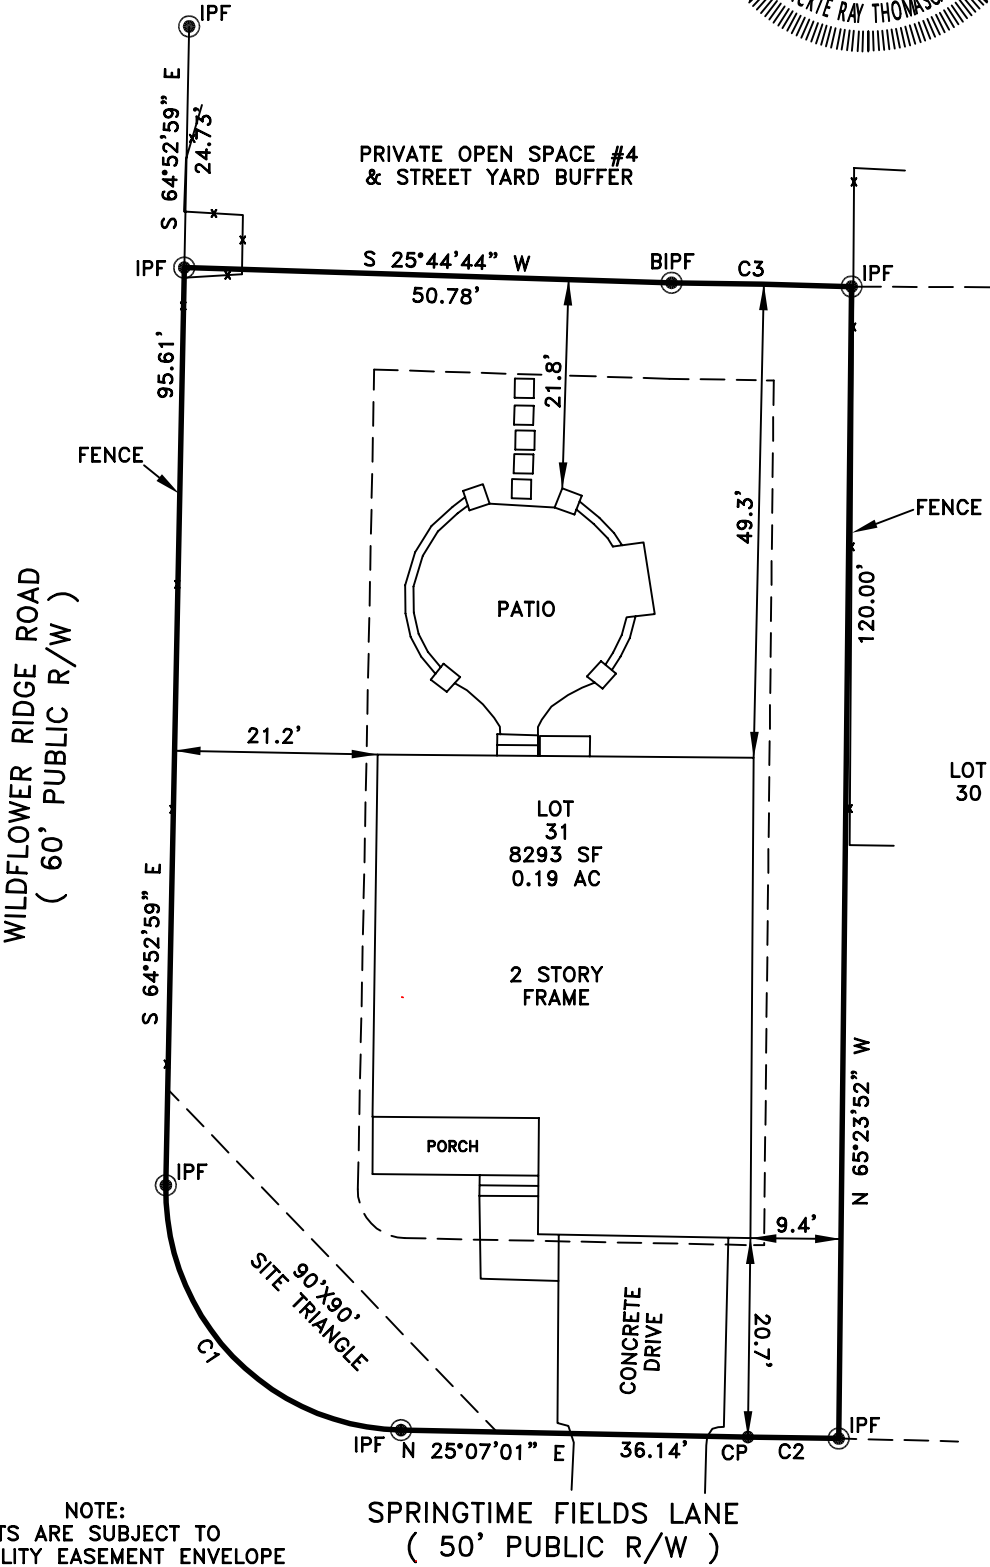

MAP NOT FOR RECORDATION

CURVES			
Id	Radius	Arc Length	Ch Bear
C1	25.00'	39.28'	35.36' N 70°07'01" E
C2	1065.00'	9.46'	9.46' N 24°51'45" E
C3	945.00'	18.76'	18.76' S 25°10'36" W

NOTE:
LOTS ARE SUBJECT TO
A 5' UTILITY EASEMENT ENVELOPE

Drawn By JRT Surveyed By JRT Date 10-08-25 Dwg.# TLS-5853

PROPERTY OF:
THOMAS FRANCIS ZINGER
364 SPRINGTIME FIELDS LANE
WAKE FOREST, NC 27587

THOMASON LAND SURVEYING, PLLC
P-3122
PO Box 239 Louisburg, NC 27549
Email: thomasonlandsurveying@gmail.com
Phone: 919-556-3307