

INVOICE

ALSEY J. GILBERT PLS
442 1/2 EAST MAIN ST
CLAYTON NC 27520
919-553-5104
alseygilbert@ymail.com

Invoice No : 2021-235
Date : 10/5/2021
Customer ID : RENT47



Name
RENT 47 LLC

Job		Payment Terms	Due Date
1004 SEABROOK RD		Due upon receipt	
HOURS	Description	Unit Price	COST
1	SURVEYING AND MAPPING	\$800.00	\$ 800.00

Subtotal \$ 800.00

TOTAL \$ 800.00

Make all checks payable to ALSEY J. GILBERT PLS.
THANK YOU FOR YOUR BUSINESS!

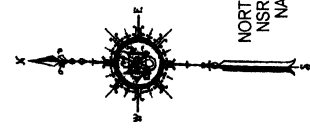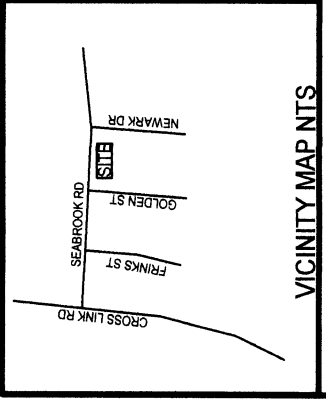

SURVEY FOR:
RENT 47 LLC
PIN NO. 171253064
1004 SEABROOK RD
LOT 41 KINGWOOD
FOREST SECT 1A
ST. MARYS TWP. WAKE CO. NC
SCALE 1"=30' DATE 10/05/2021

- LEGEND:
- EIP.....EXISTING IRON PIPE
 - IPS.....IRON PIPE SET
 - ES.....EXISTING IRON STAKE
 - EIS.....EXISTING IRON STAKE SET
 - RWI.....ROCK WALL
 - PKN.....PARKING LOT
 - ECM.....EXISTING CONC MONUMENT
 - CMS.....CONCRETE MONUMENT SET
 - FH.....FIRE HYDRANT
 - SC.....SEWER CLEAN-OUT
 - TE.....TELEPHONE BOX
 - CB.....CABLE BOX
 - TR.....TRANSFORMER
 - WM.....WATER METER
 - SSMH.....SANITARY SEWER MANHOLE
 - NF.....NOW OR FORMERLY
 - BC.....BACK OF CURB
 - CP.....COMPUTED POINT
 - GM.....GEODETIC MONUMENT
 - RCP.....REINFORCED CONCRETE PIPE
 - PL.....PARCEL BOUNDARY
 - RL.....RIGHT OF WAY
 - TL.....TIE LINE
 - FE.....FEATURE
 - SW.....STREAM (IE WATER COURSE)
 - NS.....NOT SURVEYED
 - PL.....POWER LINE



AREA BY COORDINATE METHOD
TITLE BY LAWYER
PROPERTY SUBJECT TO EASEMENT OF RECORD

I ALSEY J. GILBERT CERTIFY THAT THIS MAP WAS DRAWN UNDER MY SUPERVISION FROM AN ACTUAL SURVEY MADE UNDER MY SUPERVISION (DEED DESCRIPTION RECORDED IN BOOK 17361, PAGE 1024 OR OTHER REFERENCE SOURCE BM 1965 PG 89) THAT THE BOUNDARIES NOT SURVEYED ARE INDICATED AS DRAWN FROM INFORMATION IN BOOK 17361, PAGE 1024 OR OTHER REFERENCE SOURCE BM 1966 PG 89 THAT THE RATIO OF PRECISION OR POSITIONAL ACCURACY IS 1:27886 AND THIS MAP MEETS THE REQUIREMENTS OF THE STANDARDS OF PRACTICE FOR LAND SURVEYING IN NORTH CAROLINA (21 NCAC 56. 1600) THIS 5TH DAY OF OCT 2021

PROFESSIONAL LAND SURVEYOR



SEABROOK RD
60' PUBLIC R/W

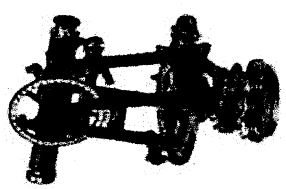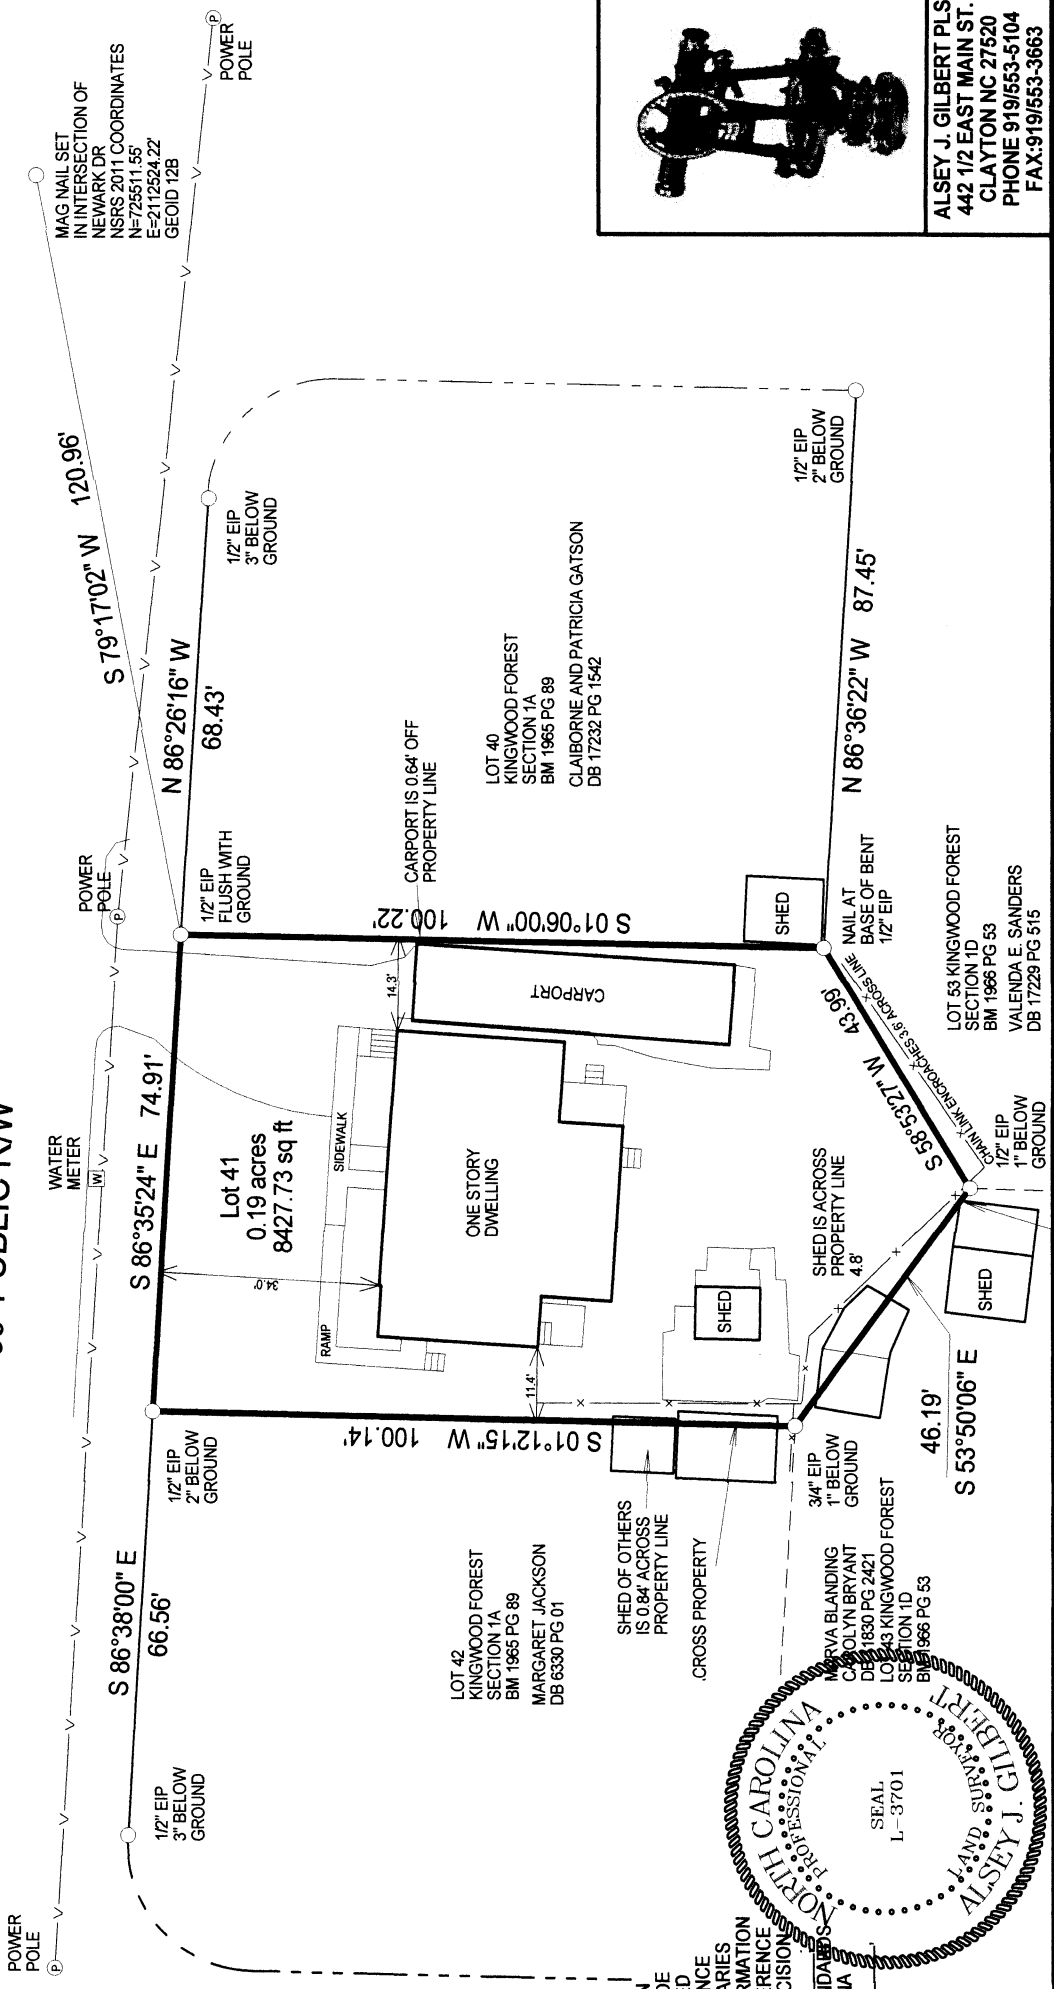

ALSEY J. GILBERT PLS
442 1/2 EAST MAIN ST.
CLAYTON NC 27520
PHONE 919/553-5104
FAX:919/553-3663