


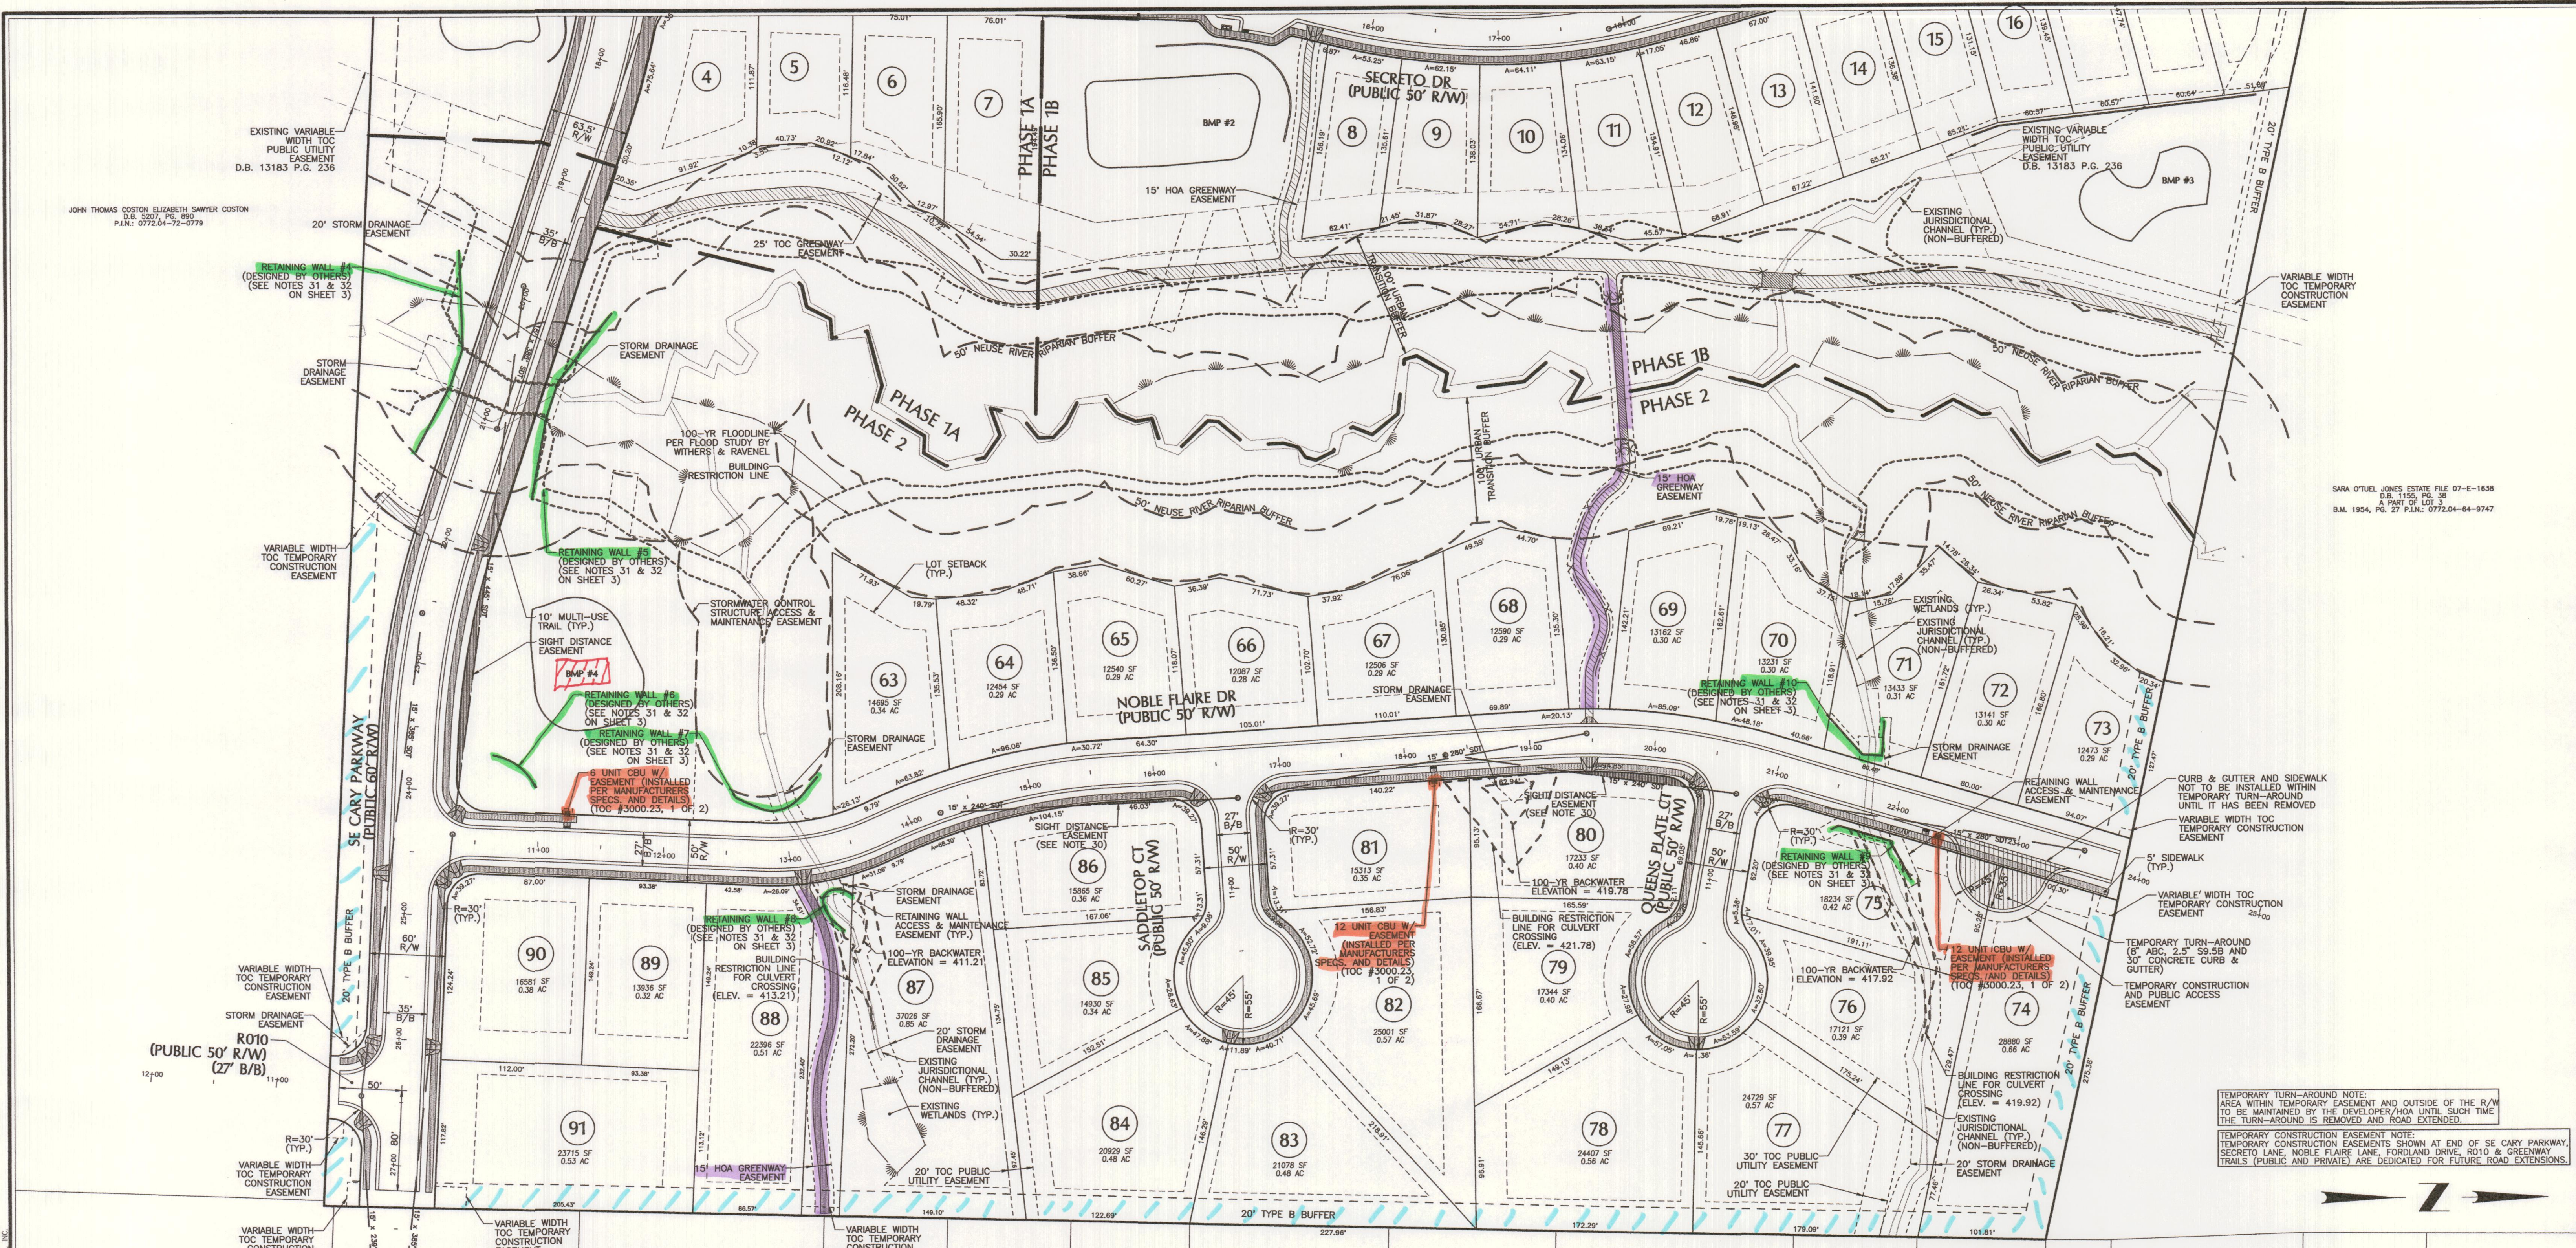

|   |  |   |  |
|---|--|---|--|
| JOHN THOMAS COSTON, ELIZABETH SAWYER COSTON<br>D.B. 5307, PG. 890<br>P.L.N.: 0772-04-72-0779                                       |  | SARA O'TUEL JONES ESTATE FILE 07-E-1638<br>D.B. 1555, PG. 35<br>P.L.N.: 0772-04-64-9747                                         |  |
| JESSE HOWARD MCCONNELL<br>MARY ALICE MCCONNELL, CAULDRON<br>GENE CURTIS MCCONNELL<br>D.B. 4971, PG. 201<br>P.L.N.: 0772-04-72-9836 |  | ALICE EMILY CAMPBELL<br>D.B. 6581, PG. 166<br>LOTS 14 & 15<br>B.M. 1975, PG. 321<br>P.L.N.: 0772-04-73-9059                     |  |
| JERALD C. DICKINSON, BETTY J. DICKINSON<br>D.B. 11557, PG. 1721<br>LOT 11<br>B.M. 2004, PG. 1411<br>P.L.N.: 0772-04-73-9249        |  | RUSSEL L. JUDY, CHRYSTAL L. JUDY<br>D.B. 6090, PG. 1648<br>LOT 11<br>B.M. 1975, PG. 321<br>P.L.N.: 0772-04-73-9463              |  |
| PHILLIP W. CAMPBELL, BONNIE H. CAMPBELL<br>D.B. 3328, PG. 288<br>LOT 10<br>B.M. 1975, PG. 321<br>P.L.N.: 0772-04-73-9573           |  | PHILLIP WAYNE CAMPBELL, BONNIE HATCHER CAMPBELL<br>D.B. 4923, PG. 21<br>LOT 11<br>B.M. 1975, PG. 321<br>P.L.N.: 0772-04-73-9573 |  |
| ROBERT GLENN CAMPBELL, VERONICA A. CAMPBELL<br>D.B. 7218, PG. 123<br>TRACT A<br>B.M. 1986, PG. 567<br>P.L.N.: 0772-04-73-9940      |  | LANCE WHEELER, STEPHANIE D. WHEELER<br>D.B. 10108, PG. 709<br>LOTS 4 & 5<br>B.M. 1975, PG. 321<br>P.L.N.: 0772-04-74-9057       |  |
| JO ANN CAMPBELL<br>D.B. 2381, PG. 197<br>LOT 3<br>B.M. 1975, PG. 321<br>P.L.N.: 0772-04-74-9272                                    |  | ELMA H. CAMPBELL<br>D.B. 2381, PG. 194<br>LOT 3<br>B.M. 1975, PG. 321<br>P.L.N.: 0772-04-74-9351                                |  |
| ELMA M. CAMPBELL<br>D.B. 1303, PG. 427<br>P.L.N.: 0772-04-74-9459                                                                  |  |   |  |

ASHTO INTERSECTION SIGHT DISTANCE SUMMARY

| STREET (THROUGH TRAFFIC) | STREET NAME (STOP) (DIRECTION OF TRAVEL) | DESIGN SPEED (THROUGH) (MPH) | APPROACH GRADE OF STREET (STOP) (%) | LEFT TURN TIME GAP (SEC.) | RIGHT TURN TIME GAP (SEC.) | CALCULATED LEFT TURN SIGHT DISTANCE (FT) | CALCULATED RIGHT TURN SIGHT DISTANCE (FT) | PROPOSED LEFT TURN SIGHT DISTANCE (FT) | PROPOSED RIGHT TURN SIGHT DISTANCE (FT) |
|--------------------------|------------------------------------------|------------------------------|-------------------------------------|---------------------------|----------------------------|------------------------------------------|-------------------------------------------|----------------------------------------|-----------------------------------------|
| SE CARY PKWY             | NOBLE FLAIRE LN                          | 40                           | 1.00                                | 7.50                      | 6.50                       | 441                                      | 382                                       | 445                                    | 385                                     |
| NOBLE FLAIRE LN          | SADDLETOP CT                             | 25                           | -5.00                               | 7.50                      | 6.50                       | 276                                      | 239                                       | 280                                    | 240                                     |
| NOBLE FLAIRE LN          | QUEENS PLATE CT                          | 25                           | -5.00                               | 7.50                      | 6.50                       | 276                                      | 239                                       | 280                                    | 240                                     |
| SE CARY PKWY             | R010                                     | 40                           | 3.00                                | 7.50                      | 6.50                       | 441                                      | 382                                       | 445                                    | 385                                     |

TEMPORARY TURN-AROUND NOTE:  
AREA WITHIN TEMPORARY EASEMENT AND OUTSIDE OF THE R/W TO BE MAINTAINED BY THE DEVELOPER/HOA UNTIL SUCH TIME THE TURN-AROUND IS REMOVED AND ROAD EXTENDED.

TEMPORARY CONSTRUCTION EASEMENT NOTE:  
TEMPORARY CONSTRUCTION EASEMENTS SHOWN AT END OF SE CARY PARKWAY, SECRETO LANE, NOBLE FLAIRE LANE, FORDLAND DRIVE, R010 & GREENWAY TRAILS (PUBLIC AND PRIVATE) ARE DEDICATED FOR FUTURE ROAD EXTENSIONS.

Planner: *K.H.L.* Date: 29 Sep 2015

North Carolina Professional Engineer  
JOHN C. HANCOCK  
31982  
9/17/15

Scale: 1" = 60'