


2601 VAN DYKE



1305 KINGSTON RIDGE RD
CARY, NC 27511
GOODWORK.DESIGN
(919) 602-4180

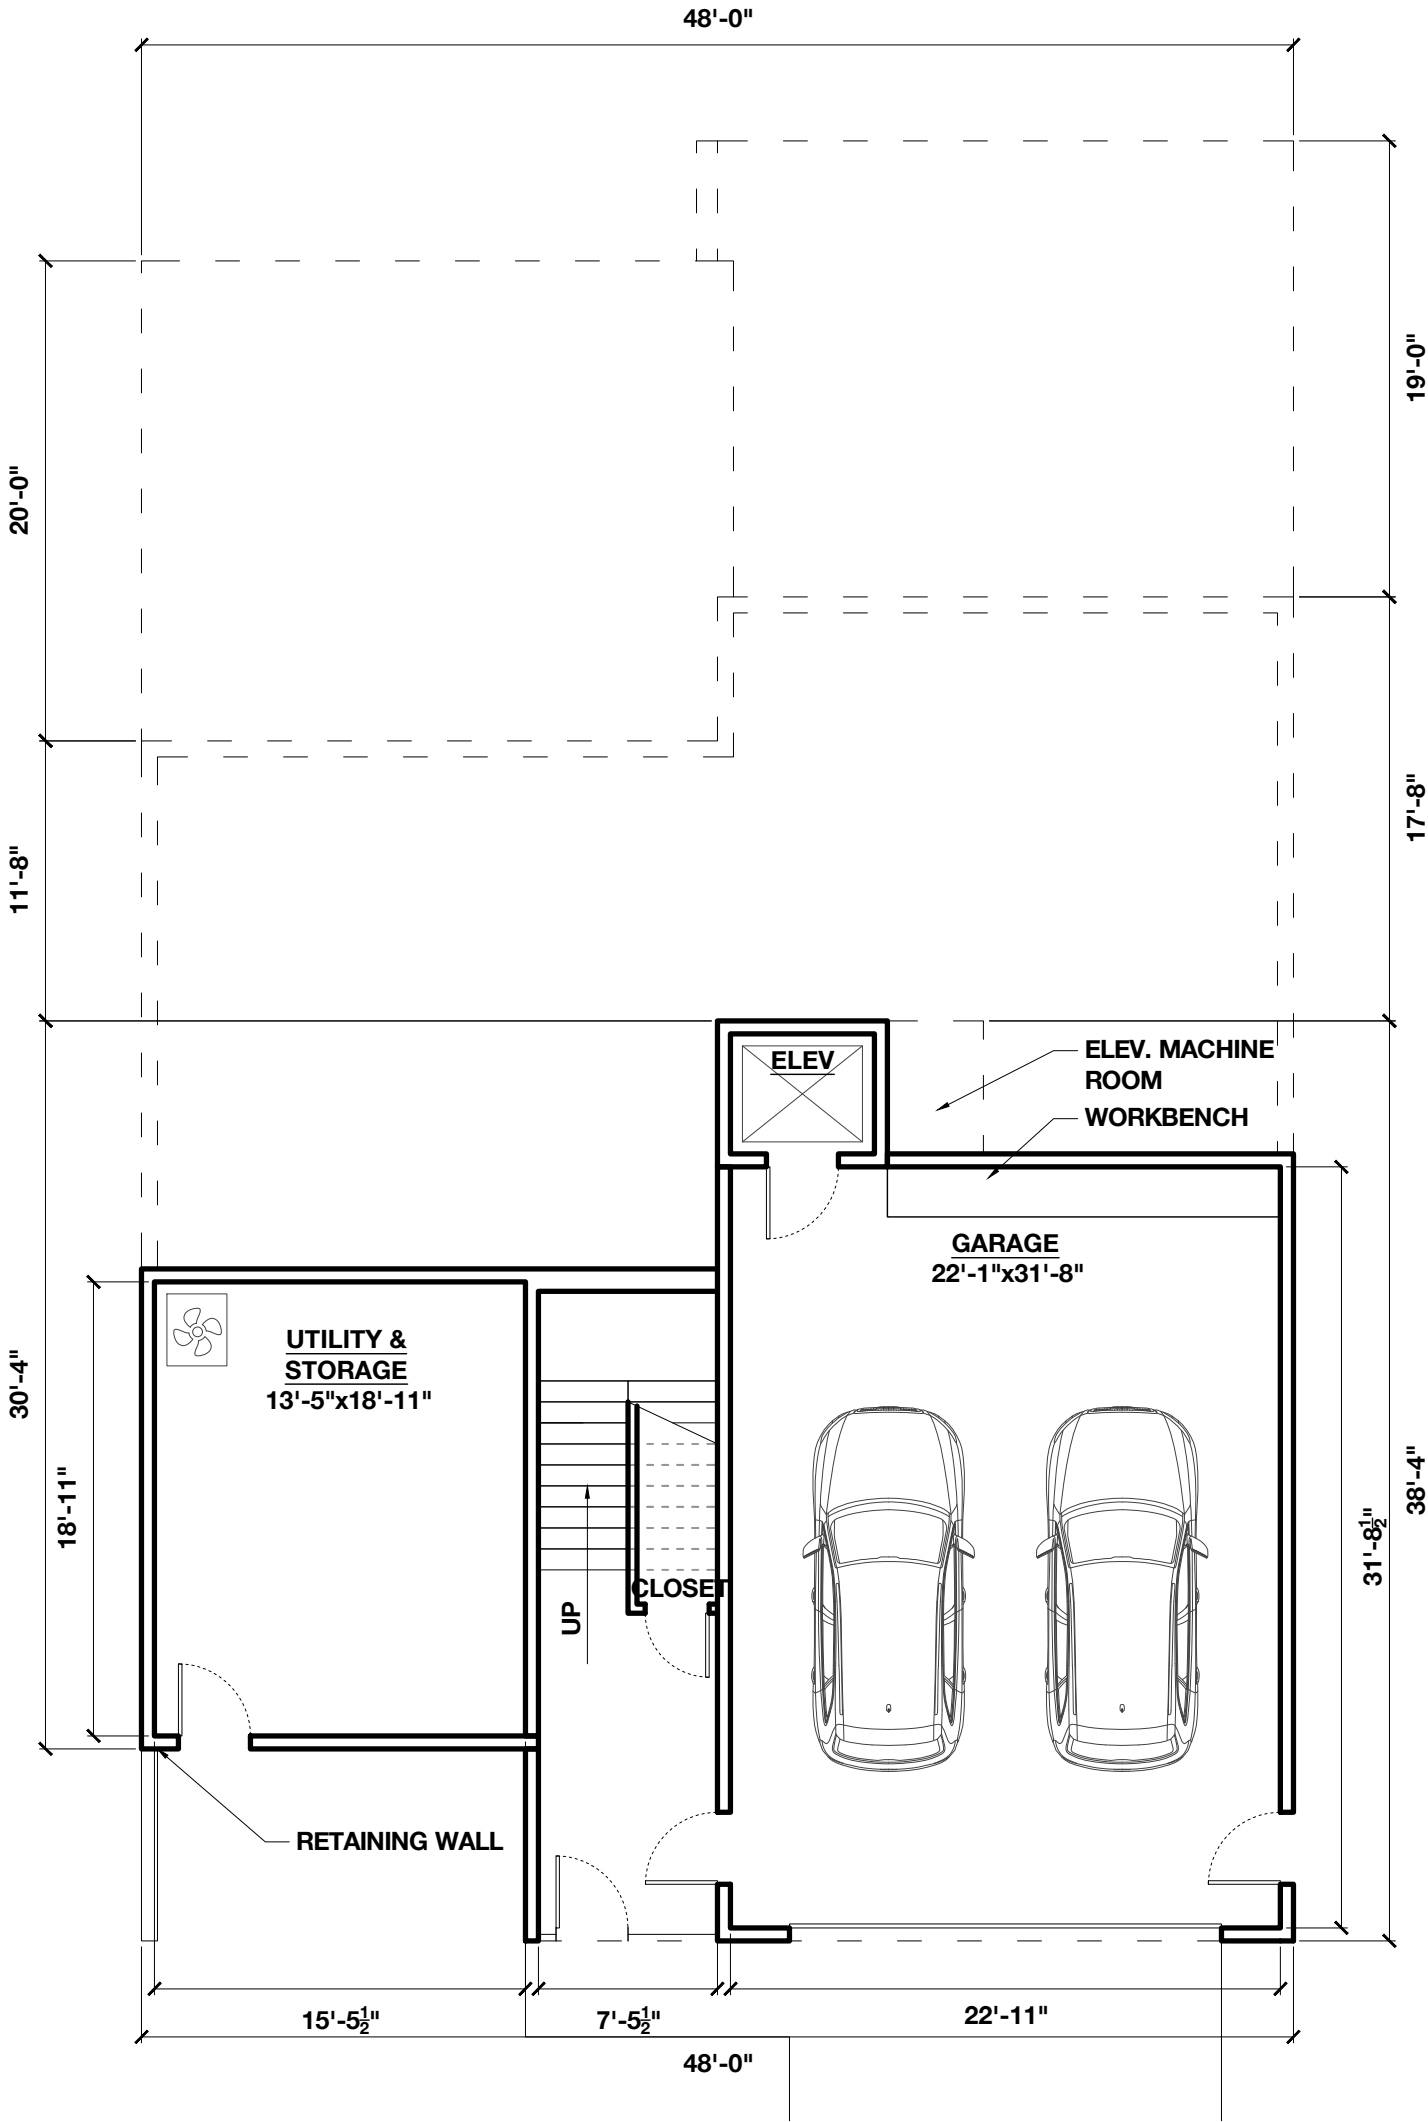

A1


BASEMENT / GARAGE

SCALE = 1/8" = 1'-0"

2601 VAN DYKE



1305 KINGSTON RIDGE RD
CARY, NC 27511
GOODWORK.DESIGN
(919) 602-4180

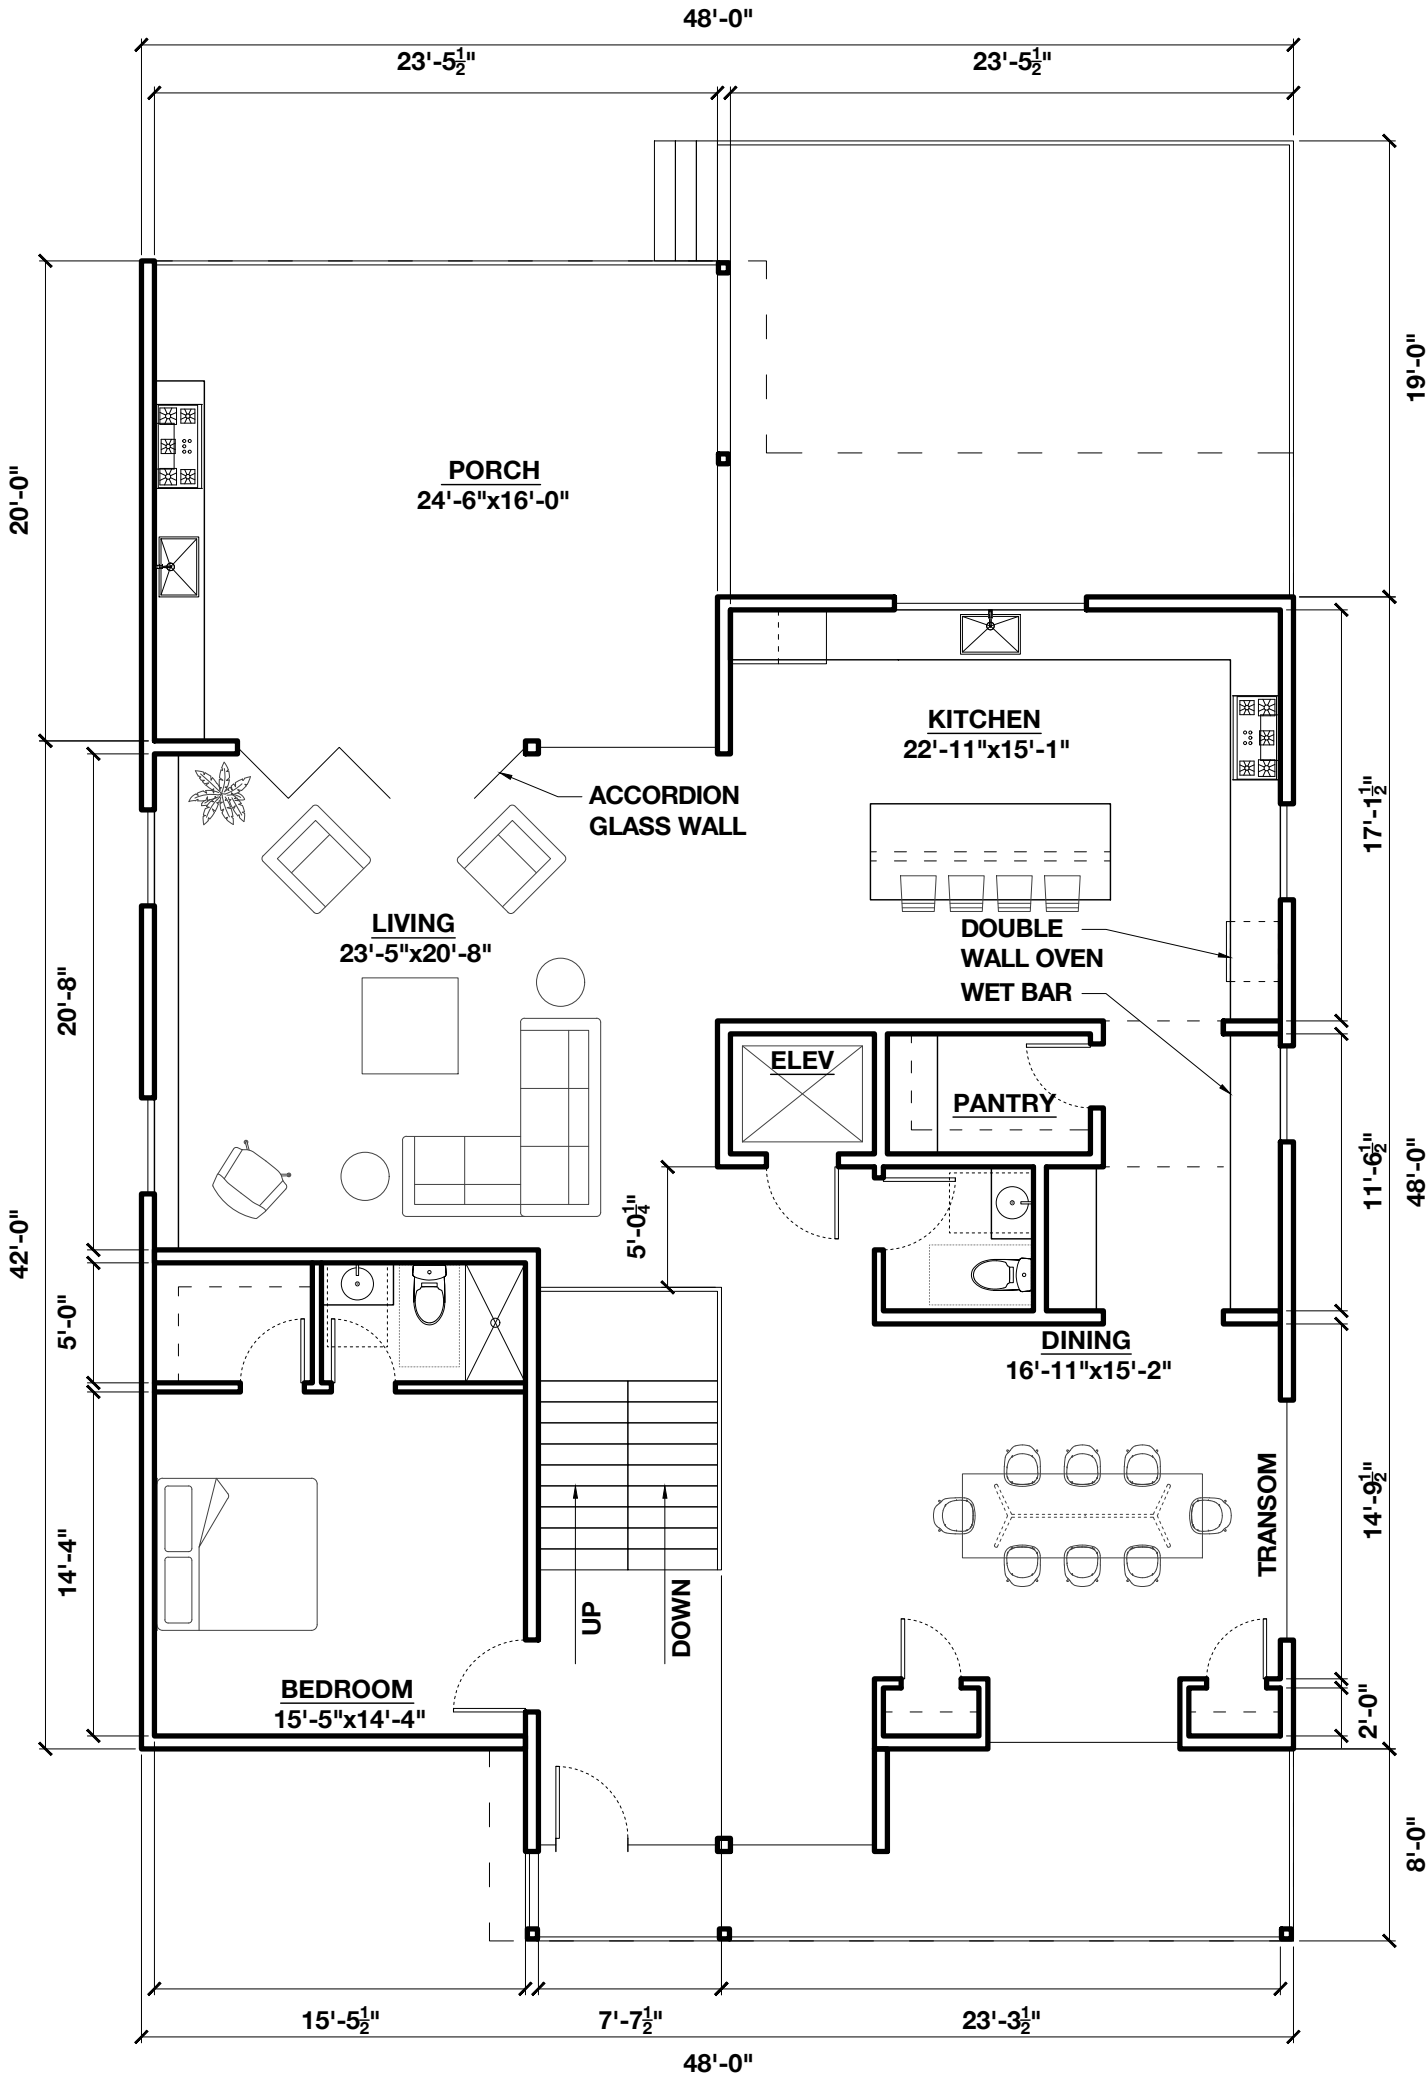


A2

1ST / MAIN FLOOR
SCALE = 1/8" = 1'-0"

2601 VAN DYKE



1305 KINGSTON RIDGE RD
CARY, NC 27511
GOODWORK.DESIGN
(919) 602-4180

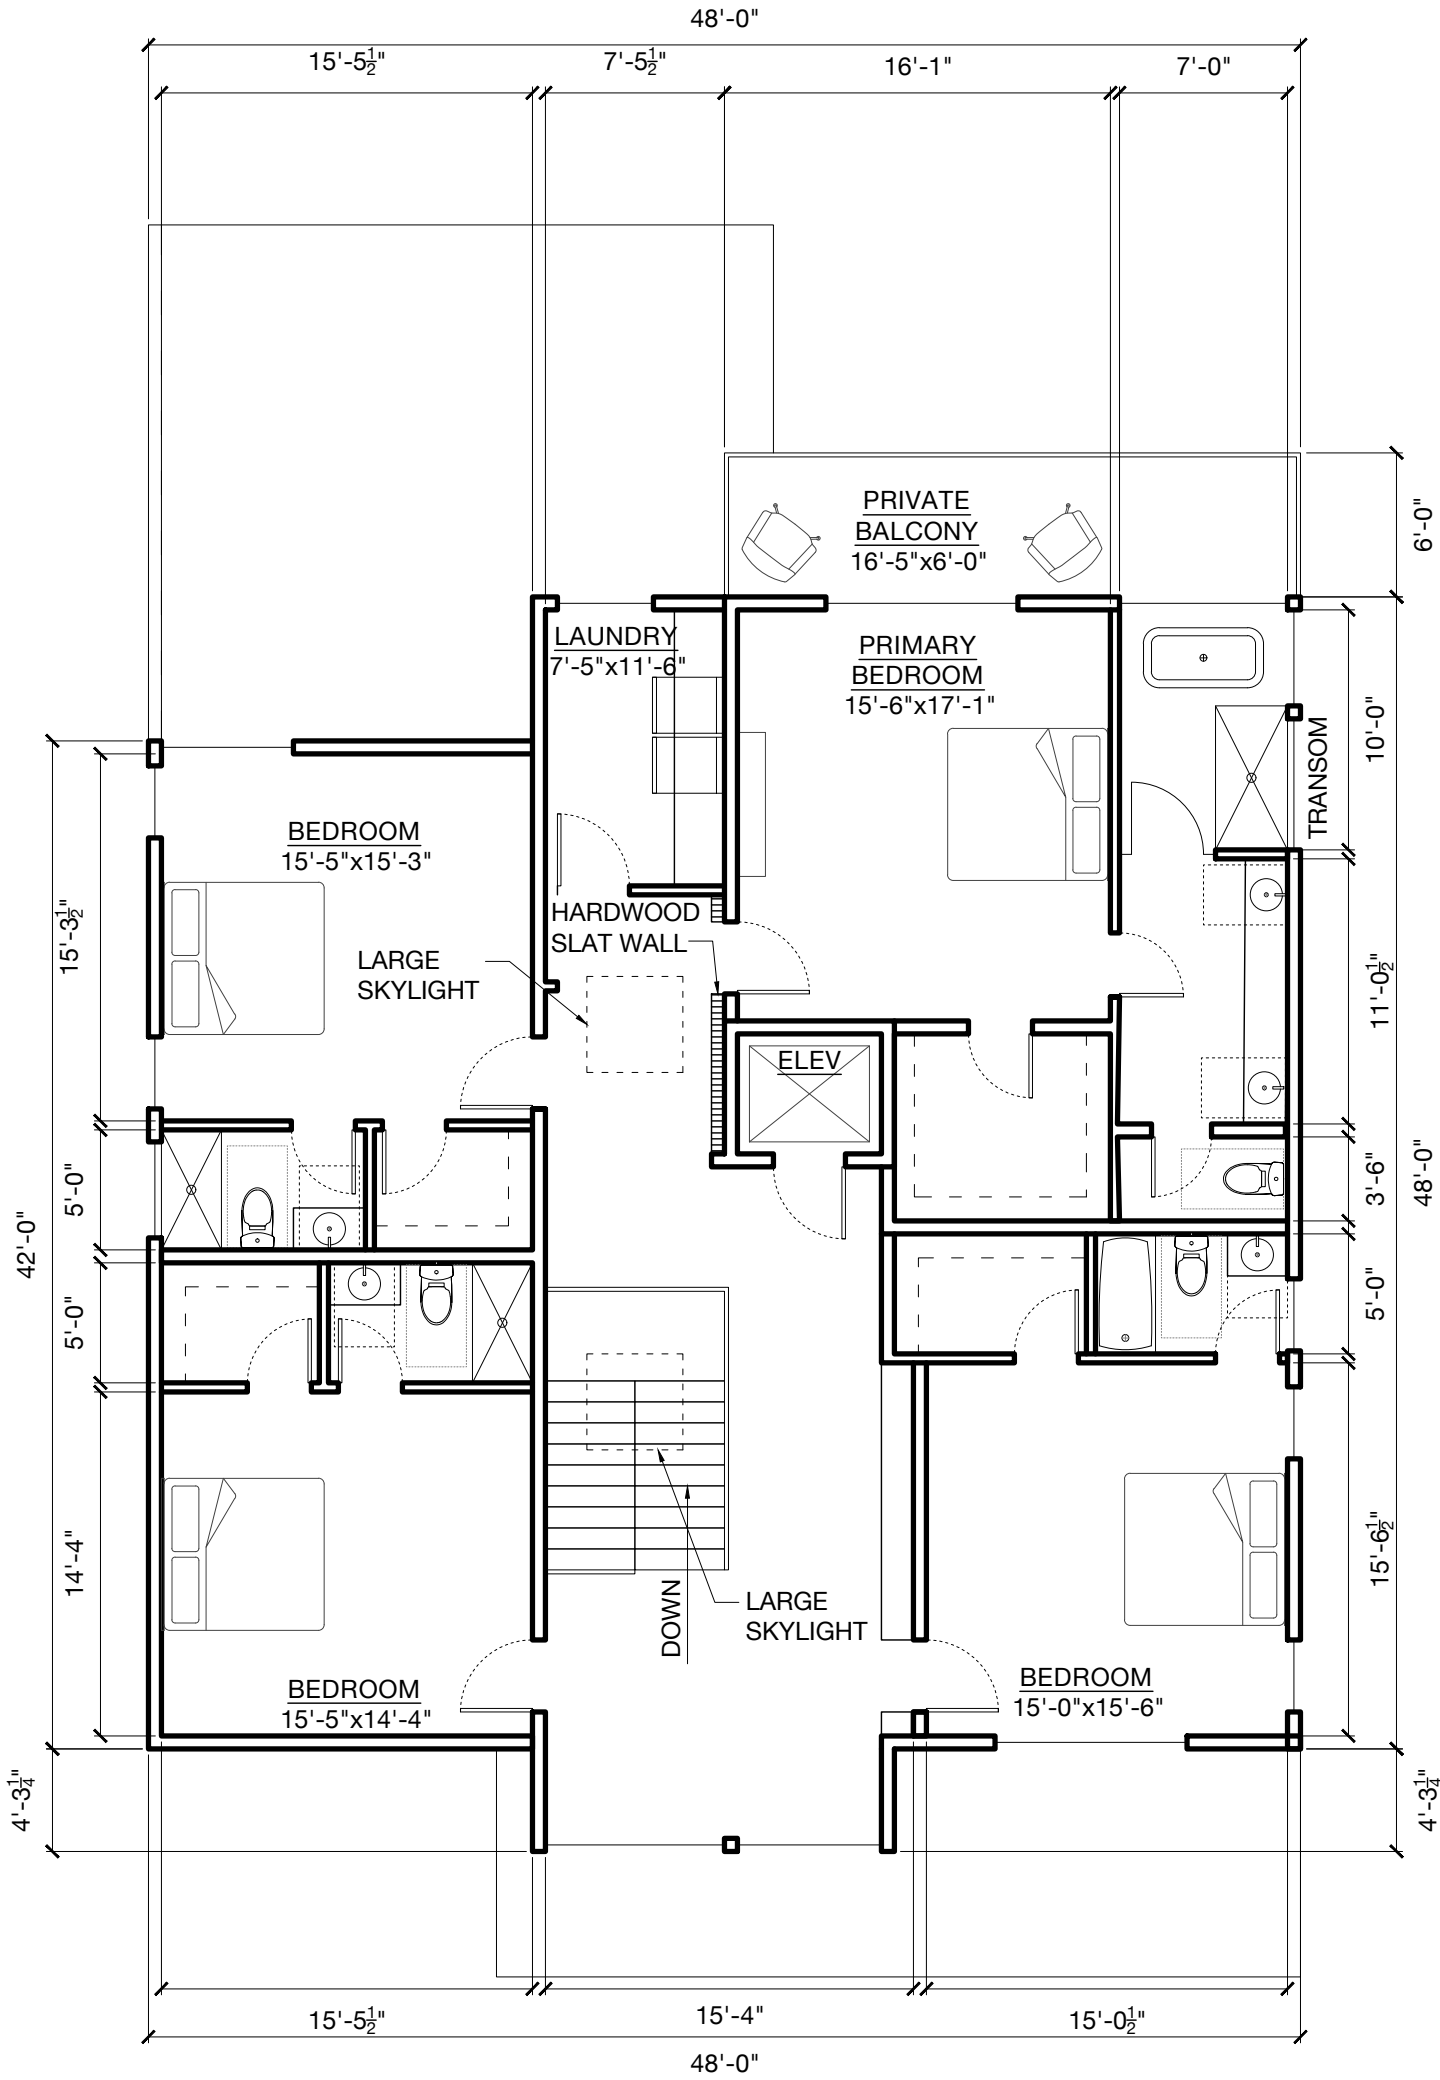

A3

2ND FLOOR
SCALE = 1/8" = 1'-0"