


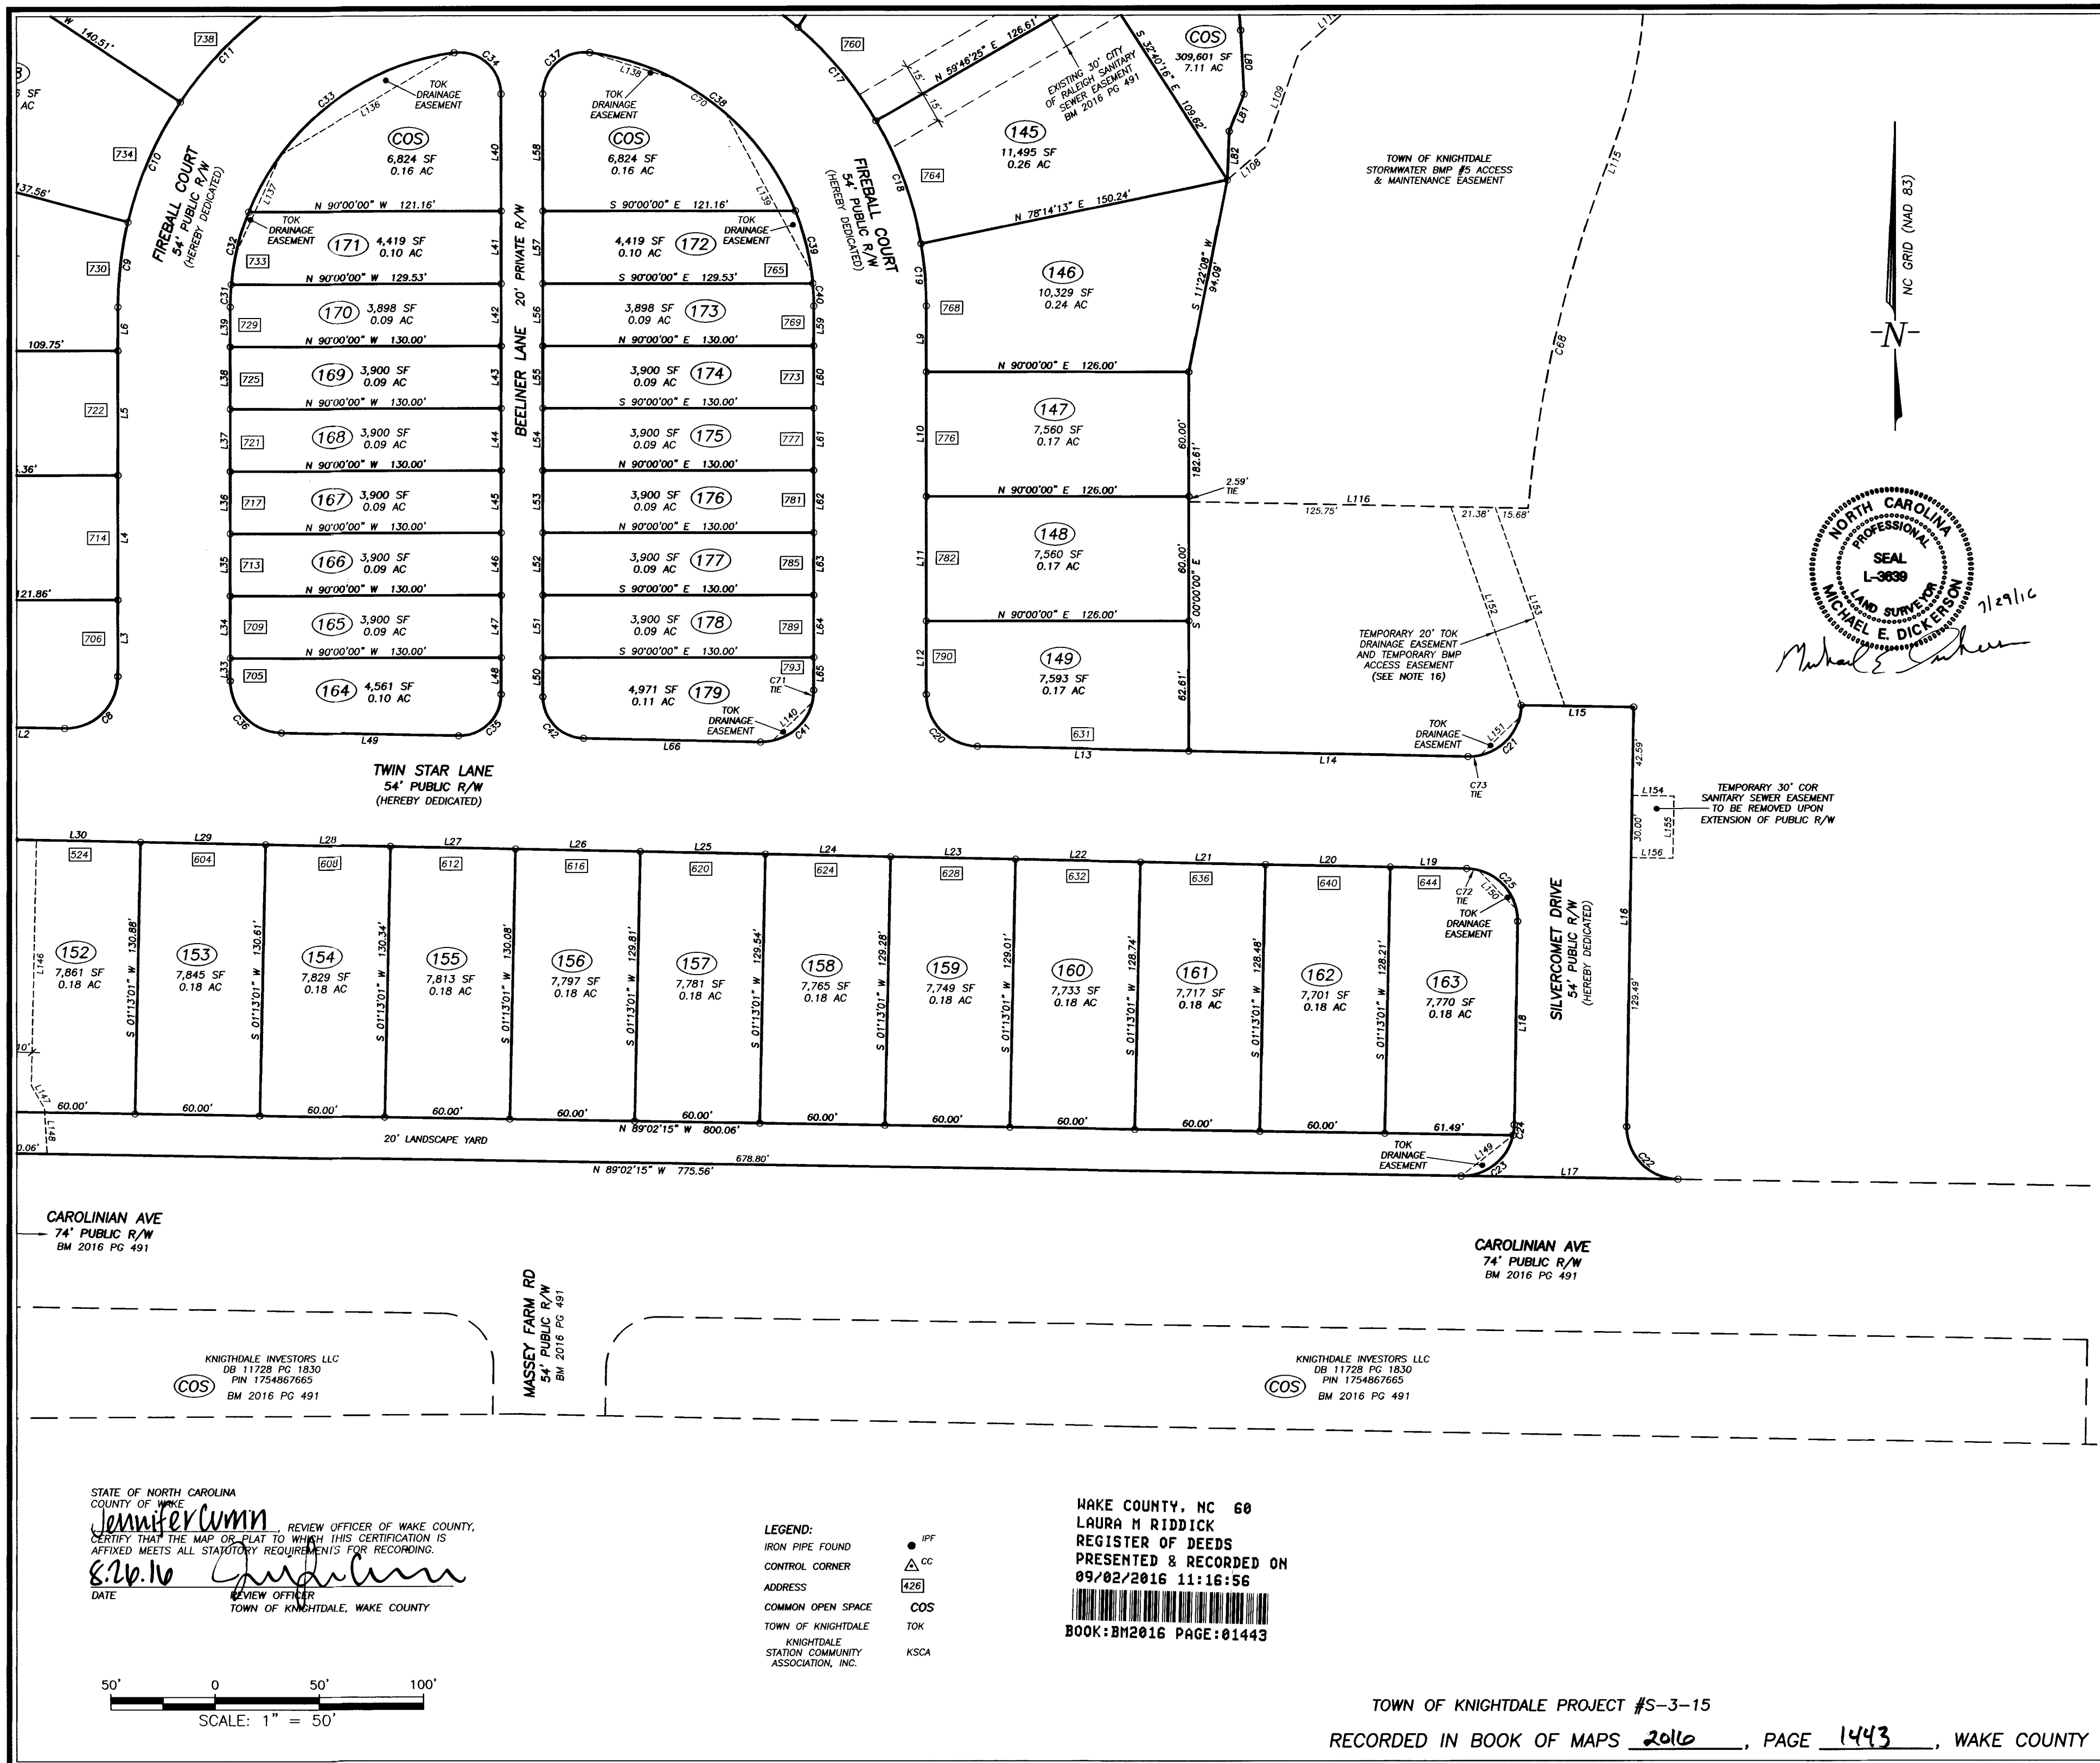

WithersRavenel
Engineers | Planners | Surveyors
115 MacKenan Drive | Cary, NC 27511 | T: 919.469.3340
License #: C-0832 | www.withersravenel.com

SUBDIVISION & RECOMBINATION PLAT
FOR KNIGHTDALE STATION, PHASE R3
OWNER: KNIGHTDALE INVESTORS LLC

NORTH CAROLINA
WAKE COUNTY
ST. MATTHEWS TOWNSHIP

FINAL PLAT (LOTS 130-179)

DATE:	7/29/16	SCALE:	1" = 50'
DRAWN:	MED	CHECKED:	MED
SHEET:	3 OF 5		
CAD FILE:	BD_15195C		
PROJECT NO:	02090251.3		

STATE OF NORTH CAROLINA
COUNTY OF WAKE
Jennifer Cummin
REVIEW OFFICER OF WAKE COUNTY,
CERTIFY THAT THE MAP OR PLAT TO WHICH THIS CERTIFICATION IS
AFFIXED MEETS ALL STATUTORY REQUIREMENTS FOR RECORDING.
8.26.16
DATE REVIEW OFFICER
TOWN OF KNIGHTDALE, WAKE COUNTY

LEGEND:
IRON PIPE FOUND
CONTROL CORNER
ADDRESS
COMMON OPEN SPACE
TOWN OF KNIGHTDALE
KNIGHTDALE
STATION COMMUNITY
ASSOCIATION, INC.

• IFF
△ CC
426
COS
TOK
KSCA

WAKE COUNTY, NC 60
LAURA M RIDDICK
REGISTER OF DEEDS
PRESENTED & RECORDED ON
09/02/2016 11:16:56

BOOK:BM2016 PAGE:01443

TOWN OF KNIGHTDALE PROJECT #S-3-15
RECORDED IN BOOK OF MAPS 2016, PAGE 1443, WAKE COUNTY

7/29/16

7/29/16

7/29/16

7/29/16

7/29/16

7/29/16