


THIS PLAT NOT TO BE RECORDED
AFTER 2ND DAY OF Dec 86
1 COPY TO BE RETAINED FOR THE
CITY.

THIS PLAT IS ☒ IN ☐ OUT OF THE

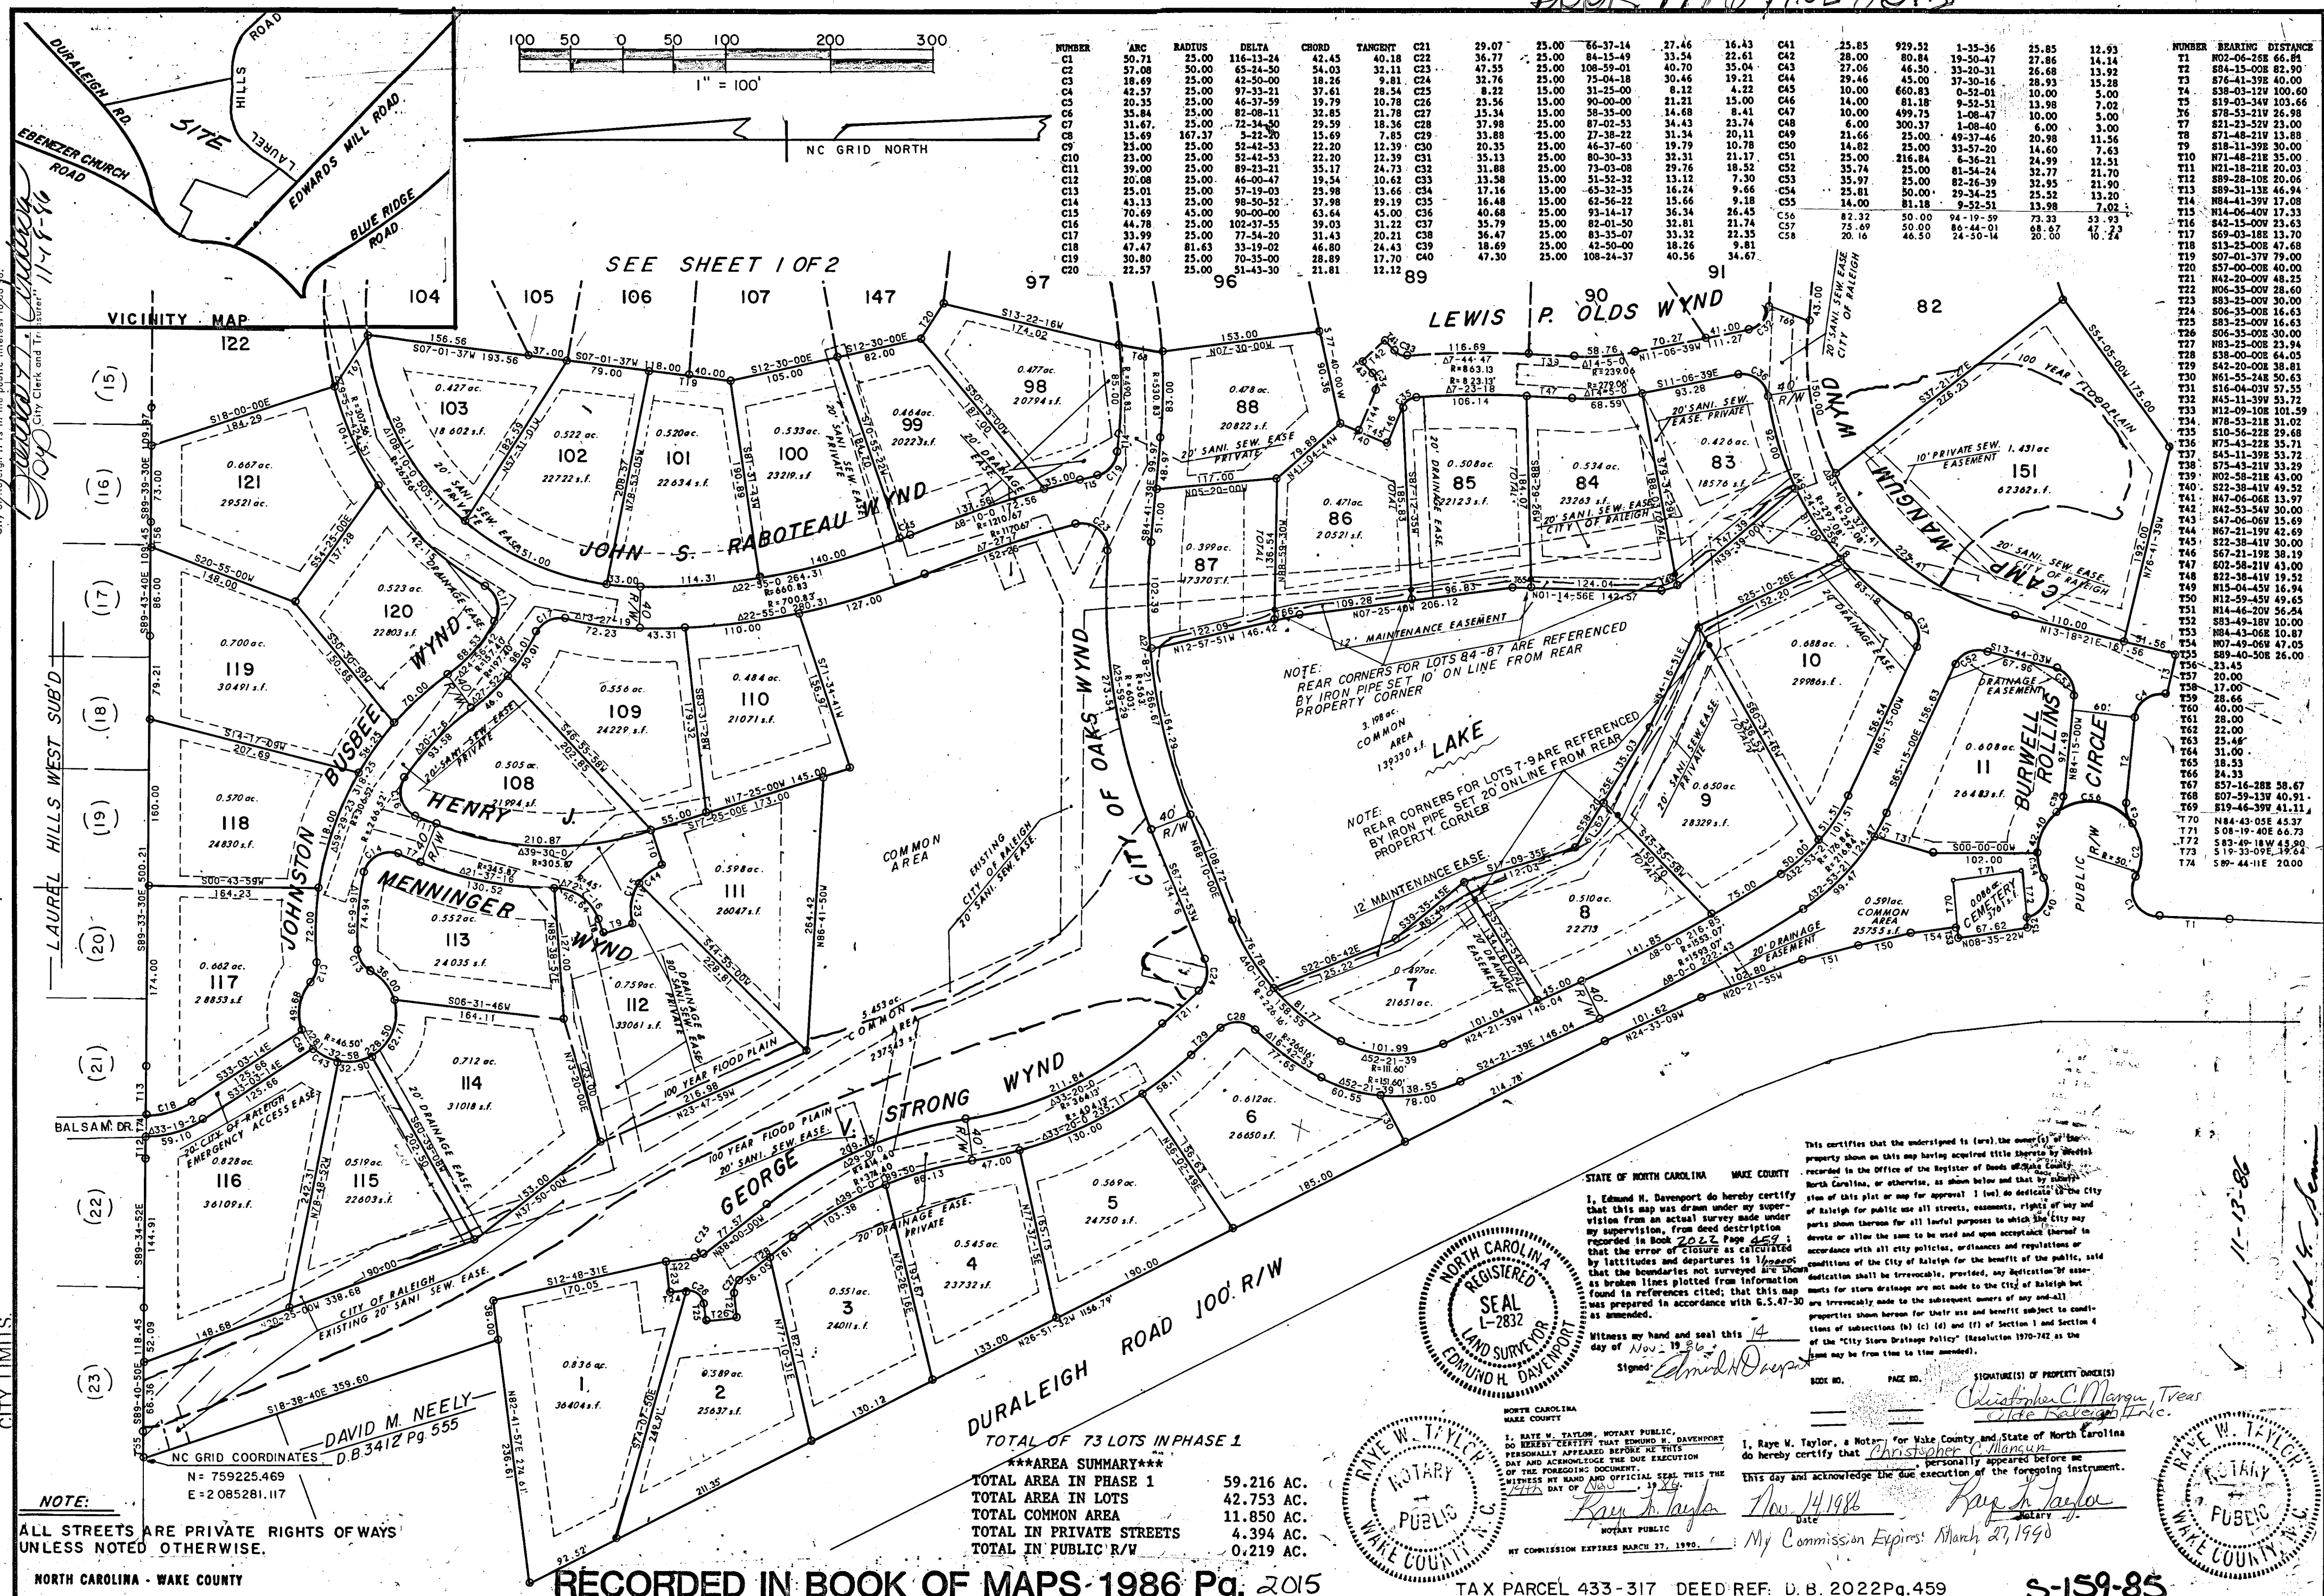

NOTE:

ALL STREETS ARE PRIVATE RIGHTS OF WAYS
UNLESS NOTED OTHERWISE.

NORTH CAROLINA - WAKE COUNTY

The foregoing certificate _____ of _____
Raye W. Taylor

Notar (y) (ies) (are) certified to be correct. This instrument was presented for registration and recorded in this office.

This 18th day of November 1986, at 11:30 o'clock, a.

Kenneth C. Wilkins, Register of Deeds
By P. Anne Redd
Deputy Register of Deeds

Job Number

Book Number

RECORDED IN BOOK OF MAPS-1986 Pg. 2015

TAX PARCEL 433-317 DEED REF: D.B. 2022Pg.459

S-159-85

BNK

BASS, NIXON & KENNEDY, INC.

CONSULTING ENGINEERS

7416 CHAPEL HILL ROAD

RALEIGH, NORTH CAROLINA

27607

SURV D BY	T.P.
DWN. BY	J.A.T
CKD BY	ED
DATE	8-21-86

RECORD	PLAT
OLDE	RALEIGH
PHASE	ONE

RALEIGH WAKE CO.

THE SHARPE CO