
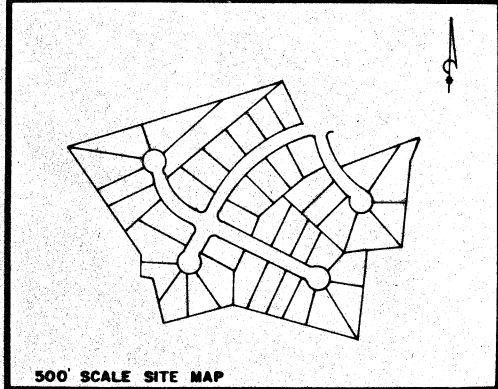


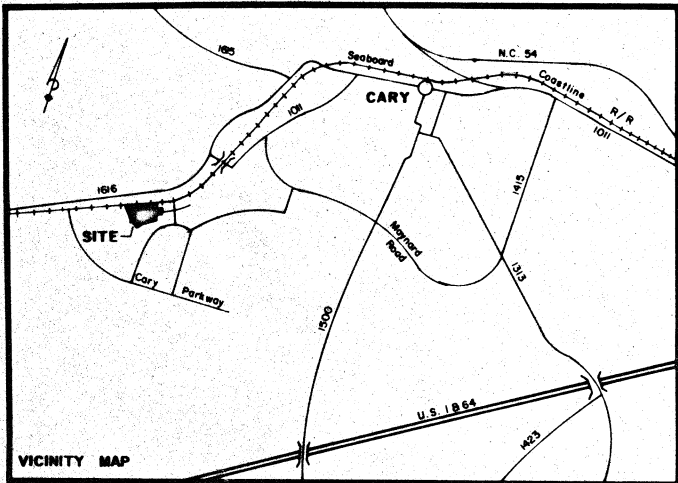

NORTH CAROLINA - WAKE COUNTY
THE FOREGOING CERTIFICATE OF NOTAR (Y) (IES) IS (ARE) CERTIFIED TO BE CORRECT. THIS INSTRUMENT WAS PRESENTED FOR REGISTRATION AND RECORDED IN BOOK PAGE
THIS 9 DAY OF May 79 AT 9:18 O'CLOCK A.M.
R.B. MCKENZIE, JR., REGISTER OF DEEDS
BY [Signature] REGISTER OF DEEDS

"CERTIFICATE OF OWNERSHIP AND DEDICATION."
I (WE) DO HEREBY CERTIFY THAT I AM (WE ARE) THE OWNER(S) OF THE PROPERTY SHOWN AND DESCRIBED HEREON AND I (WE) HEREBY ADOPT THIS PLAN OF SUBDIVISION WITH MY (OUR) FREE CONSENT, ESTABLISH THE MINIMUM BUILDING LINES, AND DEDICATE ALL STREETS, ALLEYS, WALKS, PARKS, AND OTHER OPEN SPACES TO PUBLIC OR PRIVATE USE AS NOTED.
[Signature] 5/7/79 DATE
SIGNATURE (S) OF OWNER(S)


I, Anne S. Jones, THE TOWN CLERK AND TREASURER OF CARY, NORTH CAROLINA, DO CERTIFY THAT THE TOWN OF CARY, APPROVED THIS PLAN OR MAP AND ACCEPTED THE DEDICATION OF THE STREETS, EASEMENTS, RIGHT OF WAY AND PUBLIC PARKS SHOWN THEREON BUT ASSUME NO RESPONSIBILITY TO OPEN OR MAINTAIN THE SAME, UNTIL IN THE OPINION OF THE GOVERNING BODY OF THE TOWN OF CARY IT IS IN THE PUBLIC INTEREST TO DO SO.
5-7-79 DATE
Anne S. Jones TOWN CLERK AND TREASURER

I HEREBY CERTIFY THAT THE SUBDIVISION PLAT SHOWN HEREON HAS BEEN FOUND TO COMPLY WITH THE SUBDIVISION REGULATIONS FOR CARY, NORTH CAROLINA, WITH THE EXCEPTION OF SUCH VARIANCES, IF ANY, AS NOTED IN THE MINUTES OF THE PLANNING COMMISSION AND THAT HAS BEEN APPROVED FOR RECORDING IN THE OFFICE OF THE COUNTY RECORDER.
[Signature] 5/7/79 DATE
PLANNING DIRECTOR

STATE OF NORTH CAROLINA, WAKE COUNTY, J. FRED DAVIS, JR., CERTIFY THAT THIS MAP WAS DRAWN UNDER MY SUPERVISION, FROM AN ACTUAL SURVEY MADE UNDER MY SUPERVISION, THAT THE RATIO OF PRECISION AS CALCULATED BY LATITUDES AND DEPARTURES IS 1/10000, THAT THIS MAP WAS PREPARED IN ACCORDANCE WITH G.S. 47-30 AS AMENDED.
WITNESS MY HAND AND SEAL THIS 5th DAY OF Feb. 1979
J. FRED DAVIS, JR., REGISTERED LAND SURVEYOR # L 740

STATE OF NORTH CAROLINA, WAKE COUNTY, J. ELAINE M. WANNAMAKER, NOTARY PUBLIC, DO CERTIFY THAT J. FRED DAVIS, JR. PERSONALLY APPEARED BEFORE ME THIS DAY AND ACKNOWLEDGED THE DUE EXECUTION OF THE FOREGOING INSTRUMENT.
WITNESS MY HAND AND OFFICIAL SEAL THIS 5th DAY OF Feb. 1979
J. Elaine M. Wannamaker NOTARY PUBLIC
MY COMMISSION EXPIRES: MARCH 31, 1981

RECORDED IN BOOK OF MAPS 1979, PAGE 365, WAKE CO. REGISTRY.

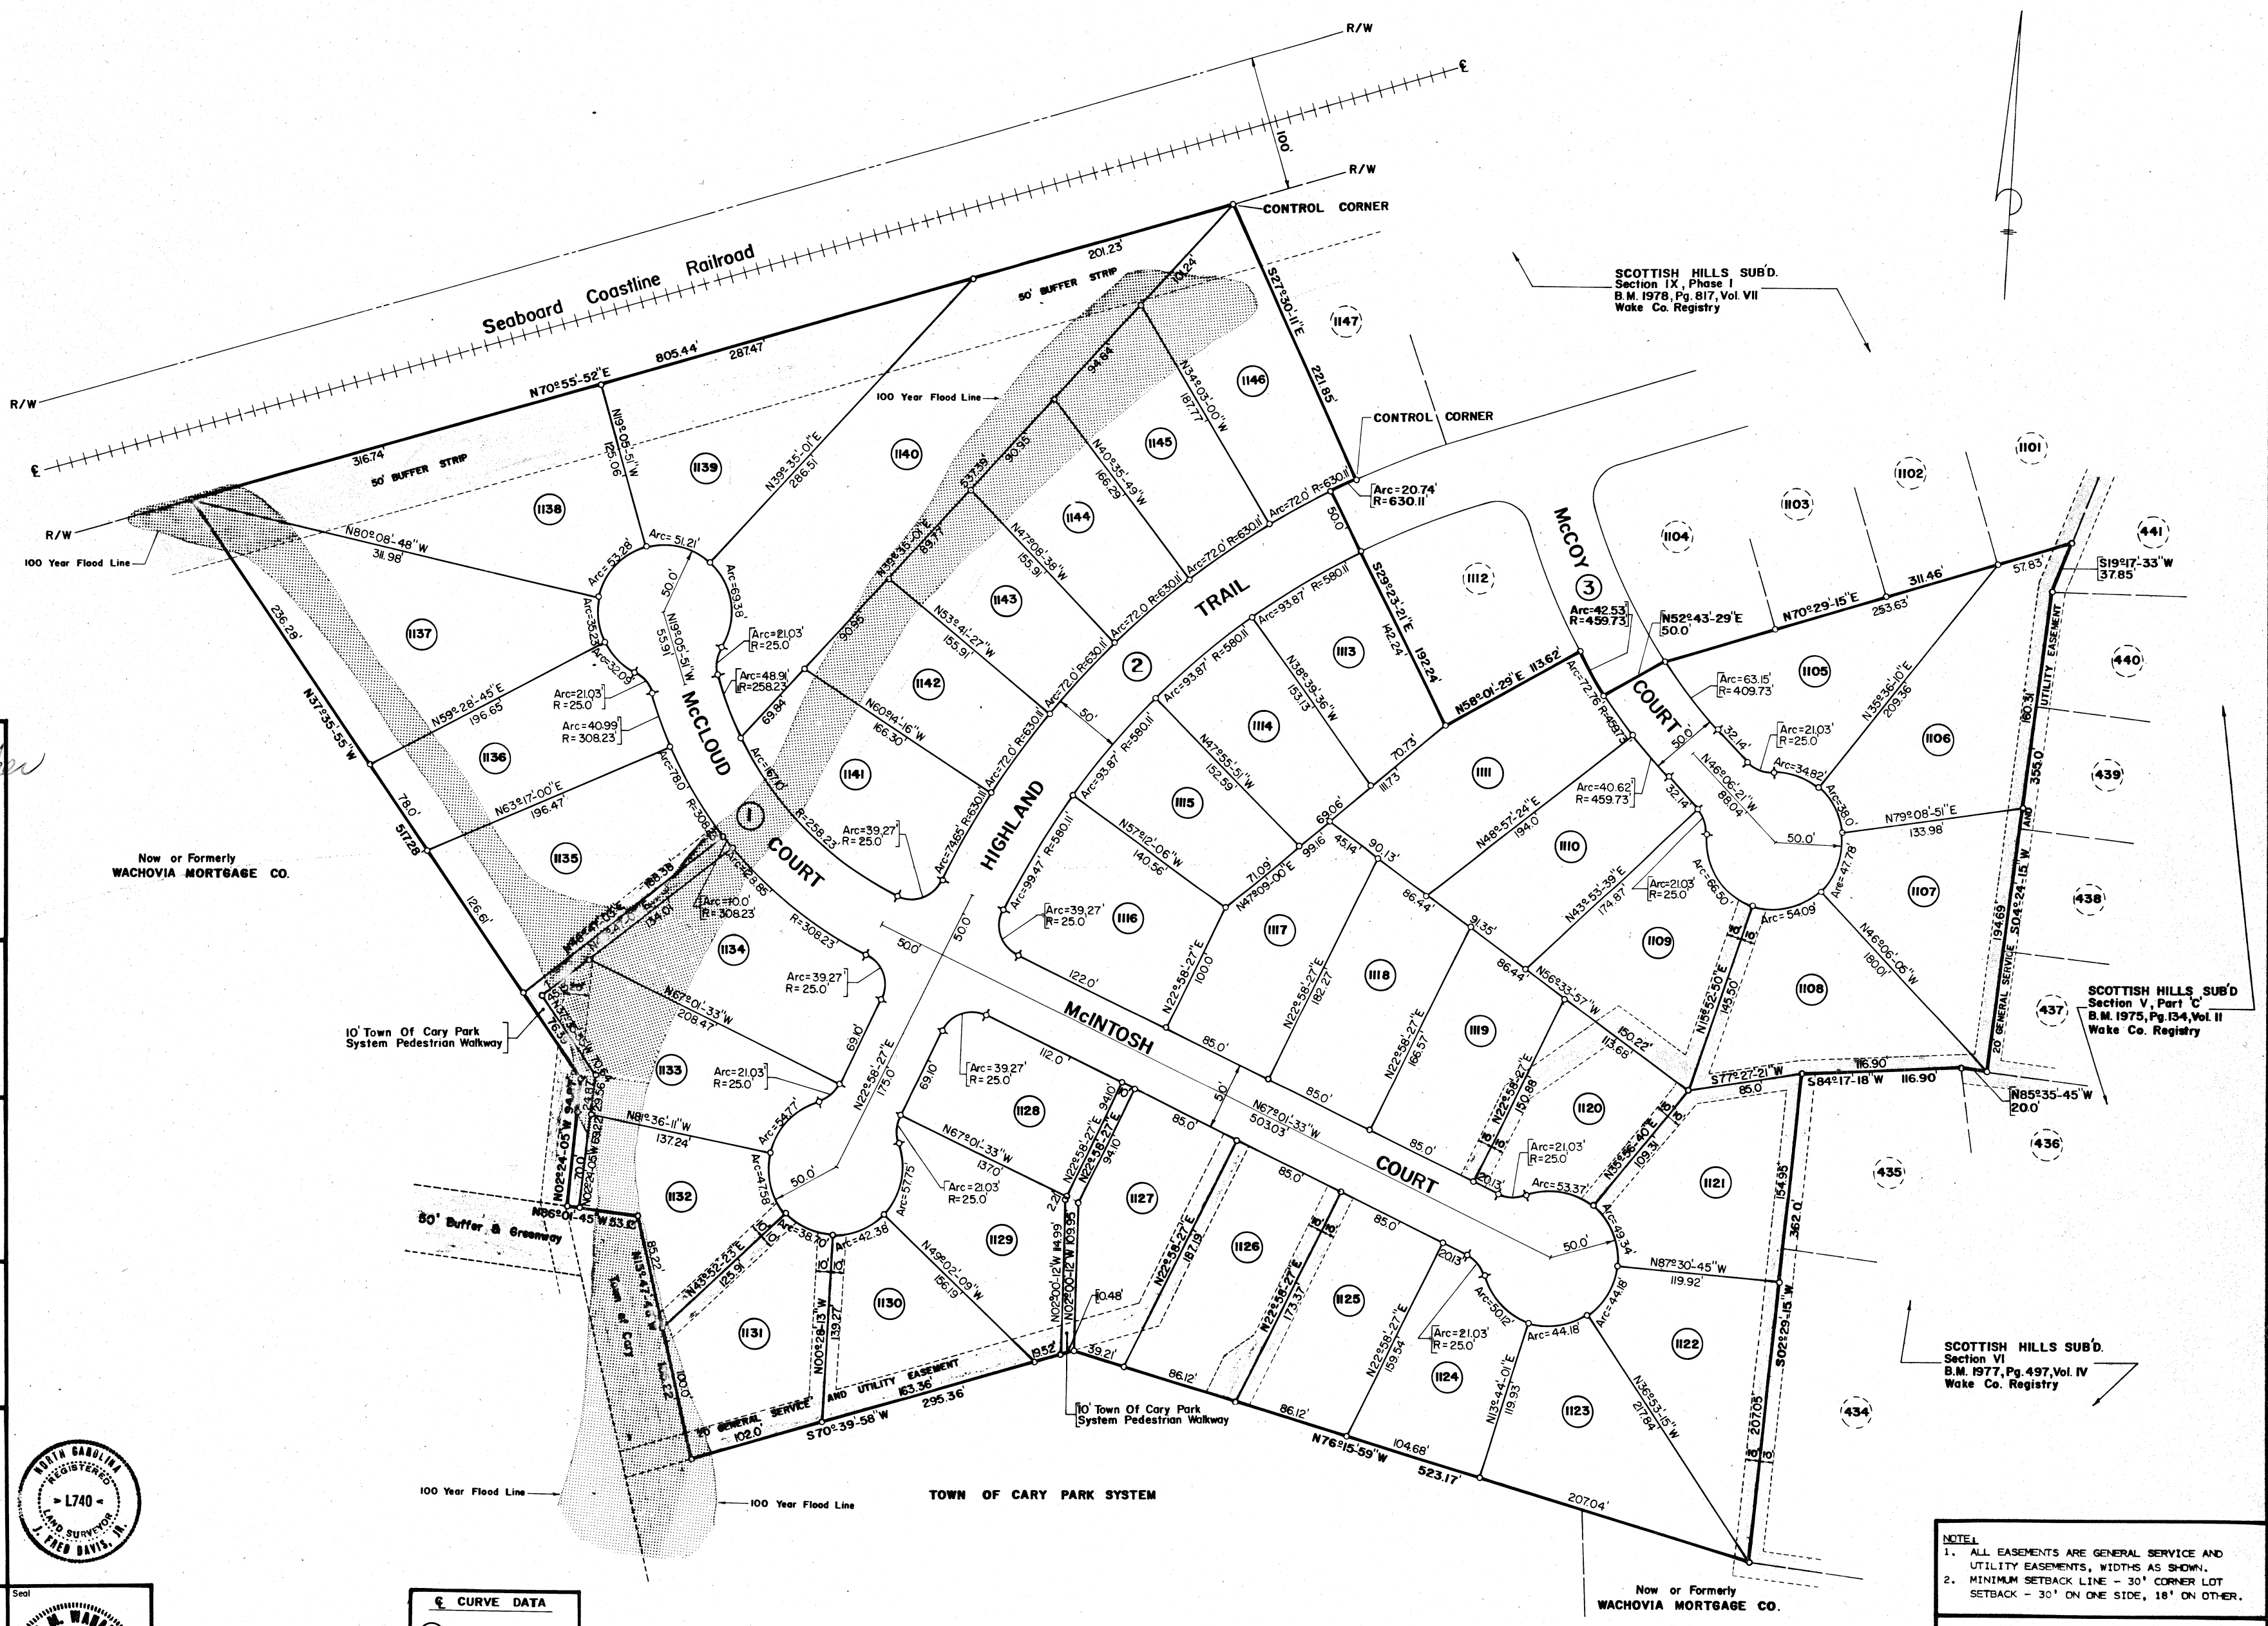

CURVE DATA

①	Δ = 47°55'42"
	R = 283.23'
	T = 125.89'
②	Δ = 47°30'48"
	R = 605.11'
	T = 266.34'
③	Δ = 26°35'36"
	R = 434.73'
	T = 102.74'

I HEREBY CERTIFY THAT THE PLAN SHOWN AND DESCRIBED HEREON IS A TRUE AND CORRECT SURVEY OF THE ACCURACY REQUIRED BY THE CARY PLANNING COMMISSION AND THAT THE MONUMENTS HAVE BEEN PLACED AS SHOWN HEREON, IN ACCORDANCE WITH THE REQUIREMENTS OF THE CARY SUBDIVISION REGULATIONS.
J. FRED DAVIS, JR., REGISTERED LAND SURVEYOR # L740

Date	Revision	By

SECTION IX, PHASE II
SCOTTISH HILLS SUB'D.
FORTIS CORP. OWNER
CARY TWP., WAKE CO., N.C.
RECORD PLAT

Date: 2-5-79
Scale: 1"=60'
Dwn. By: K.R.B.
Ckd. By: J.F.D.
Fld. Bk. & Pg: 156-35
File No.: 79-10-1

NOTE:
1. ALL EASEMENTS ARE GENERAL SERVICE AND UTILITY EASEMENTS, WIDTHS AS SHOWN.
2. MINIMUM SETBACK LINE - 30' CORNER LOT SETBACK - 30' ON ONE SIDE, 18' ON OTHER.

0 30 60 120 180
BAR GRAPH

J. FRED DAVIS, JR., INC.
Planning - Engineering - Surveying
RALEIGH, N. C.

Sheet
Of