


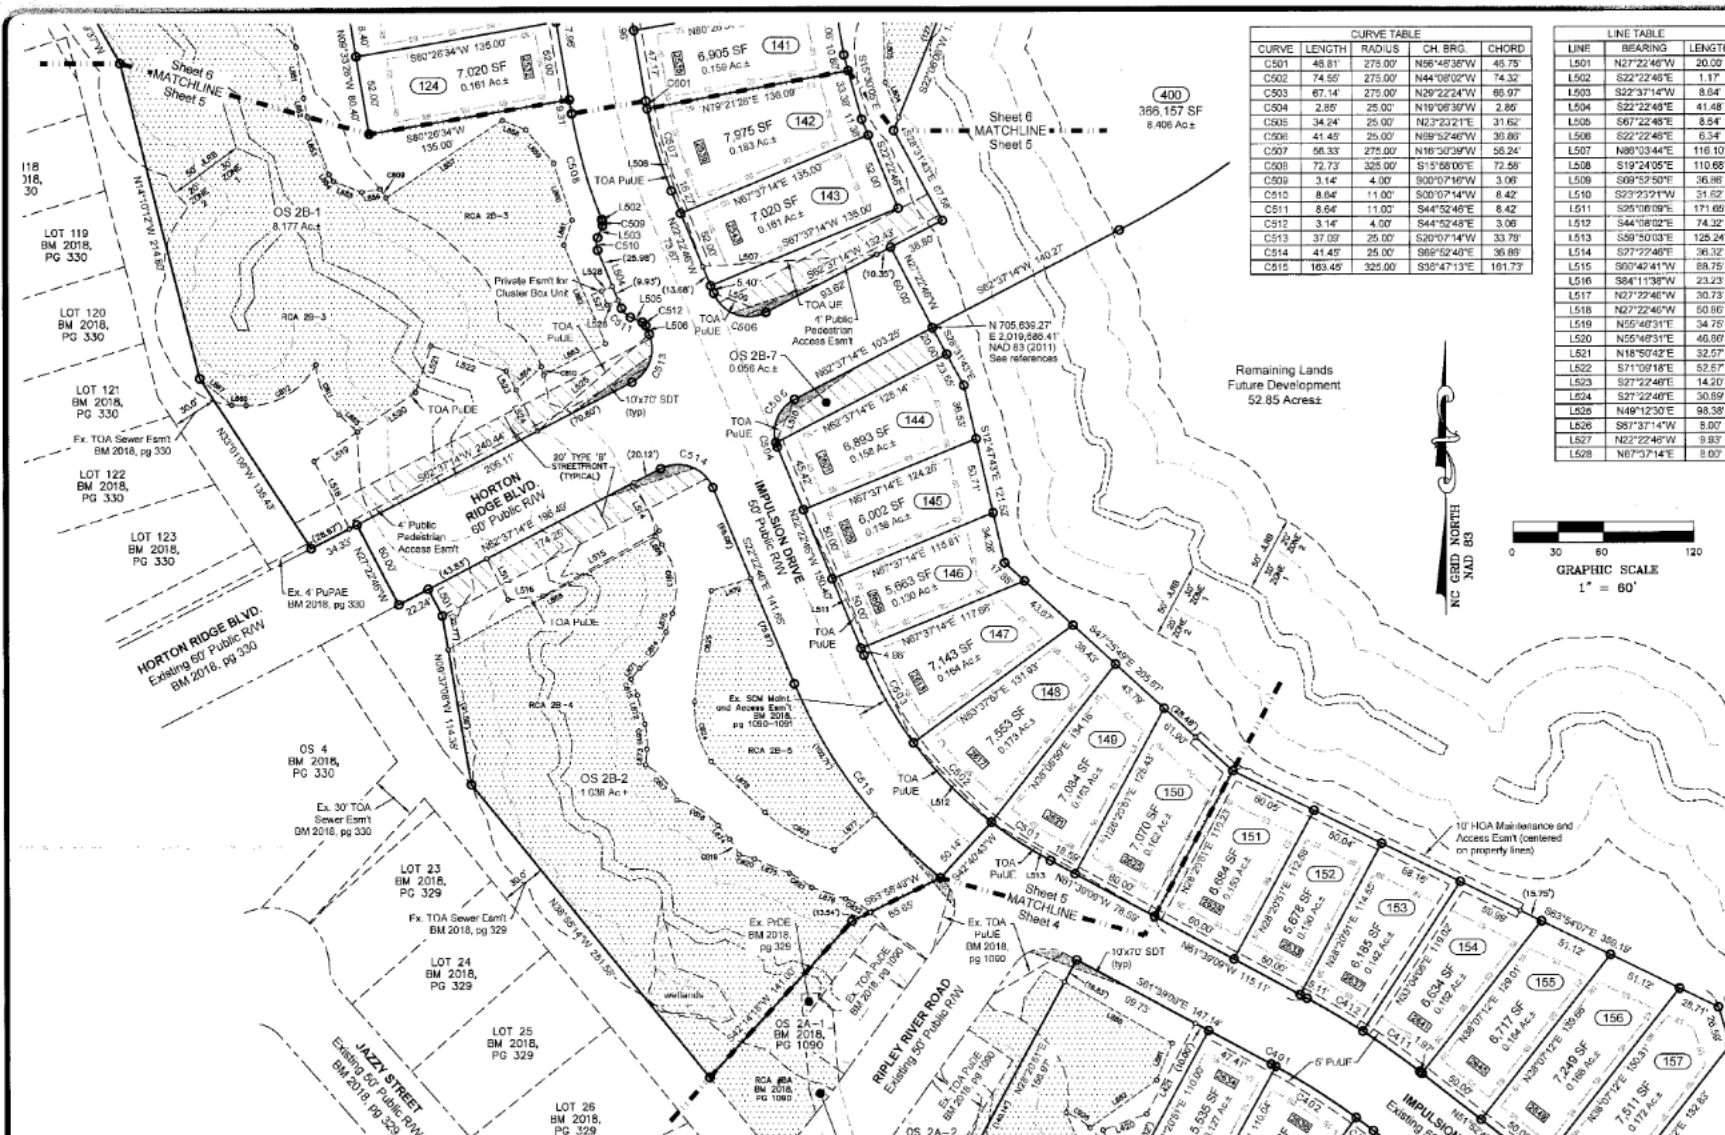


CURVE TABLE


CURVE	LENGTH	RADIUS	CH. BRG.	CHORD
C501	48.81	275.00	N86°48'38"W	45.75
C502	74.55	275.00	N44°08'02"W	74.32
C503	67.14	275.00	N29°22'24"W	66.97
C504	2.85	25.00	N19°06'38"W	2.86
C505	34.24	25.00	N2°32'32"E	31.62
C506	41.45	25.00	N39°52'40"W	36.86
C507	56.33	275.00	N16°50'38"W	56.24
C508	72.73	325.00	S1°58'00"E	72.58
C509	3.14	4.00	S00°07'16"W	3.06
C510	8.64	11.00	S00°07'14"W	8.42
C511	8.64	11.00	S44°52'45"E	8.42
C512	3.14	4.00	S44°52'45"E	3.06
C513	37.09	25.00	S02°07'14"W	33.79
C514	41.45	25.00	S86°12'40"E	36.86
C515	163.45	325.00	S35°47'13"E	161.73

LINE TABLE

LINE	BEARING	LENGTH
L501	N27°22'46"W	20.20
L502	S22°22'46"E	1.17
L503	S22°37'14"W	8.64
L504	S22°37'14"W	41.68
L505	S27°22'46"E	8.54
L506	S22°22'46"E	6.34
L507	N80°03'44"E	116.10
L508	S19°24'05"E	110.68
L509	S09°52'50"E	36.86
L510	S27°33'11"W	31.62
L511	S25°06'39"E	171.65
L512	S44°08'02"E	74.32
L513	S59°50'03"E	125.24
L514	S27°22'46"E	36.32
L515	S00°42'41"W	88.75
L516	S84°11'38"W	23.23
L517	N27°22'46"W	30.73
L518	N27°22'46"W	60.66
L519	N55°48'31"E	34.75
L520	N55°48'31"E	46.86
L621	N18°50'42"E	32.57
L622	S71°09'18"E	52.57
L623	S27°22'46"E	14.20
L624	S27°22'46"E	30.89
L625	N49°12'30"E	98.38
L626	S67°37'14"W	8.07
L627	N22°22'46"W	9.93
L628	N67°37'14"E	8.07

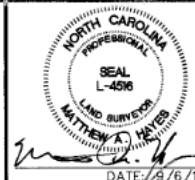

- DATE: 9/6/18
- LEGEND**
- Existing Monumentation
 - Iron Pipe Set
 - Mathematical Point
 - Easement
 - JLRB Jordan Lake Riparian Buffer
 - Minimum Building Setback
 - TOA Town of Apex
 - Private Retaining Wall Easmt
 - Private
 - Public
 - Drainage Easement
 - Storm Easement
 - Storm Drainage Easement
 - Utility Easement
 - Sidewalk Easement
 - Right-of-Way
 - Special Flood Hazard Area
 - Open Space
 - The Distance (Chord Distance)
 - Resource Conservation Area
 - Matchlines
 - Type 'A' Streetscape Buffer
 - Type 'A' Perimeter Buffer
 - Type 'B' Landscape Buffer
 - Wetlands

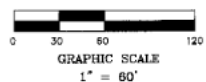

NC GRID NORTH
NAD 83

Remaining Lands
Future Development
52.85 Acres

MAJOR SUBDIVISION FINAL PLAT
WOODBURY SUBDIVISION
PHASE 2B & 2C
Lands of Pulte Home Company
Site Address: 2521 New Hill Olive Chapel Road

MAJOR SUBDIVISION FINAL PLAT
WOODBURY SUBDIVISION
PHASE 2B & 2C
Lands of Pulte Home Company
Site Address: 2521 New Hill Olive Chapel Road

HAKE COUNTY, NC 147
CHARLES P. GILLIAN
REGISTER OF DEEDS
PRESENTED & RECORDED ON
11/07/2018 15:47:42
BOOK: BH2018 PAGE: 82241

