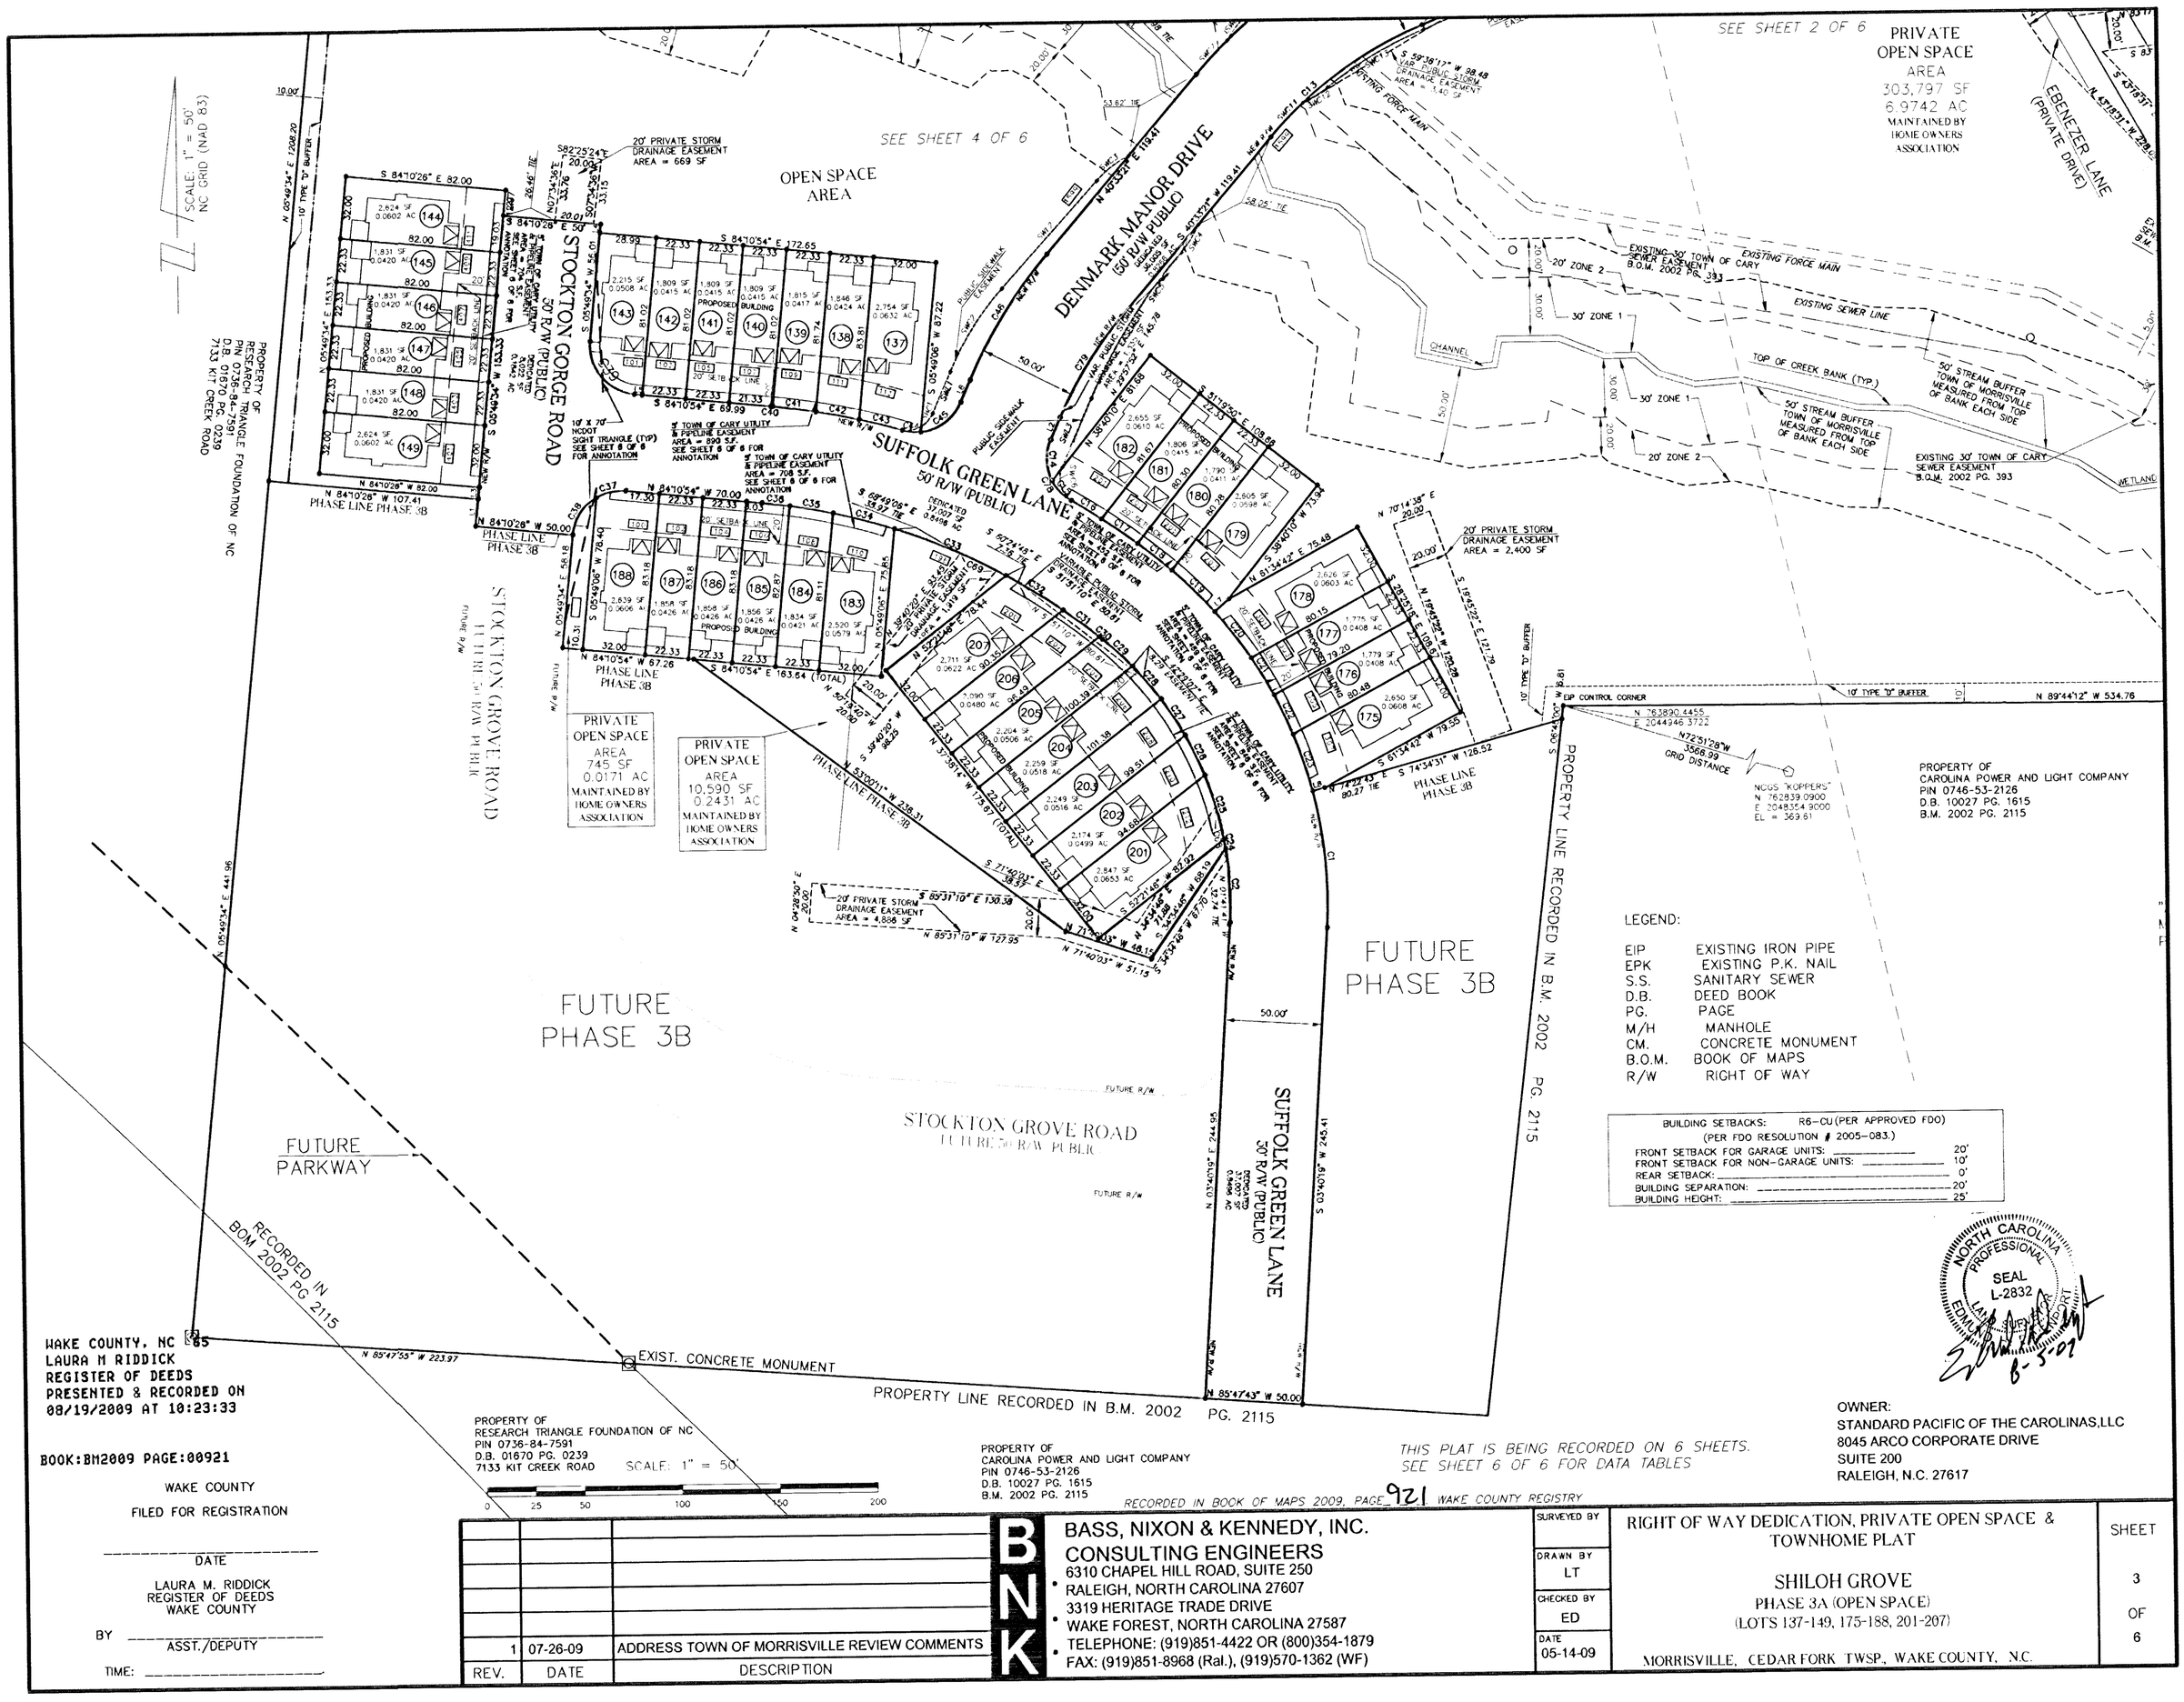

REV.	DATE	DESCRIPTION
1	07-26-09	ADDRESS TOWN OF MORRISVILLE REVIEW COMMENTS

BNK

BASS, NIXON & KENNEDY, INC.
CONSULTING ENGINEERS
6310 CHAPEL HILL ROAD, SUITE 250
RALEIGH, NORTH CAROLINA 27607
3319 HERITAGE TRADE DRIVE
WAKE FOREST, NORTH CAROLINA 27587
TELEPHONE: (919)851-4422 OR (800)354-1879
FAX: (919)851-8968 (Ral.), (919)570-1362 (WF)

SURVEYED BY	
DRAWN BY	LT
CHECKED BY	ED
DATE	05-14-09

RIGHT OF WAY DEDICATION, PRIVATE OPEN SPACE & TOWNHOME PLAT

SHILOH GROVE
PHASE 3A (OPEN SPACE)
(LOTS 137-149, 175-188, 201-207)

MORRISVILLE, CEDAR FORK TWSP., WAKE COUNTY, N.C.

SHEET 3 OF 6