


SCALE: 1" = 50'	PART OF LOTS 27 & 52 SECTION ----- BLOCK -----	LEGEND IPF = IRON PIPE FOUND IPS = IRON PIPE SET CP = COMPUTED POINT ECM = EXISTING CONC. MONUMENT D = DECK P = PORCH ■ = ELECTRIC TRANSFORMER WM = WATER METER SSCO = SANITARY SEWER CLEANOUT PP = POWER POLE -OE- = OVERHEAD ELECTRIC LINE --- = FENCE CI = CURB INLET RCP = REINFORCED CONC. PIPE
DATE: 29 MAY 2025	SUBDIVISION <u>WINTER PARK</u> AS	
FILE NAME: Winter Park Lot 52 dwg	RECORDED IN MAP BOOK <u>1959</u> PAGE <u>346</u>	
TOWNSHIP SAINT MATTHEWS	WAKE COUNTY REGISTRY.	

REFERENCES:

1. DB 16877, PG 406
2. BM 1991, PG 1167
3. BM 1991, PG 474
4. BM 1999, PG 542
5. BM 1959, PG 346

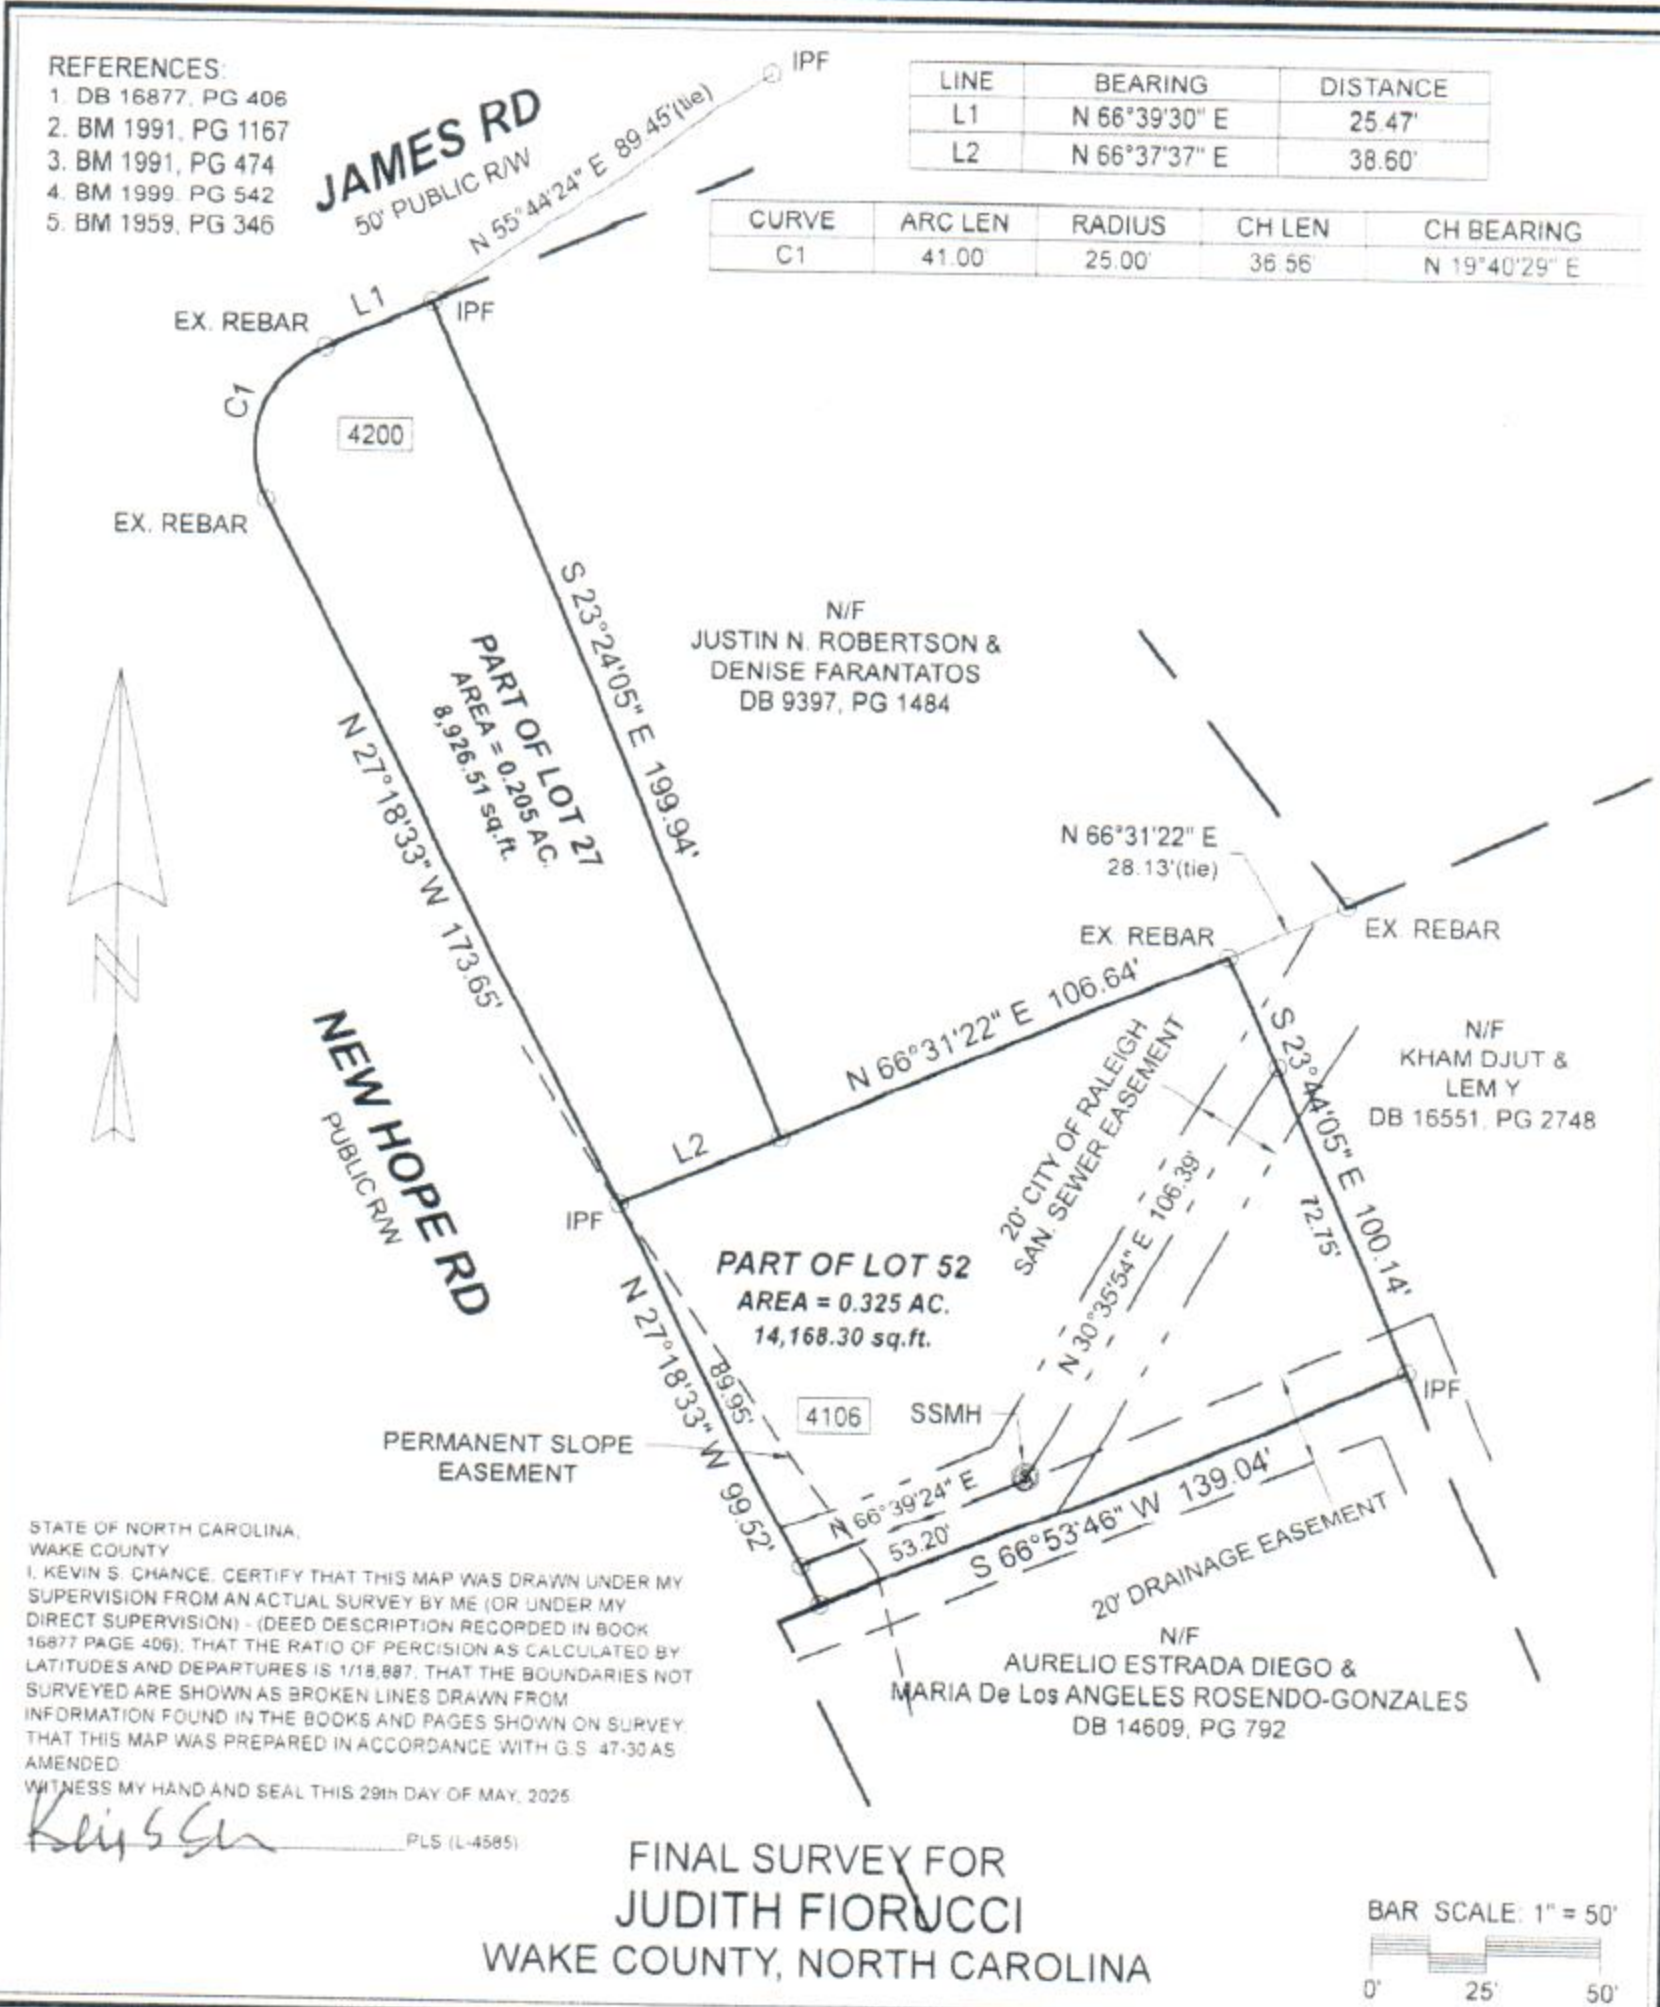

7283 VETERANS PARKWAY, SUITE 102 #336
RALEIGH, NORTH CAROLINA - 27603

CHANCE SURVEYING COMPANY, P.A.

LICENSE NO. C-2964

PHONE (919) 329-5795

EMAIL: chancesurveying@gmail.com

