


Y:\90242655 Bellewood\DWG\Subdivision\Bellewood-East.dwg | Plotted on 11/6/2019 10:38 AM | by Mike Mills

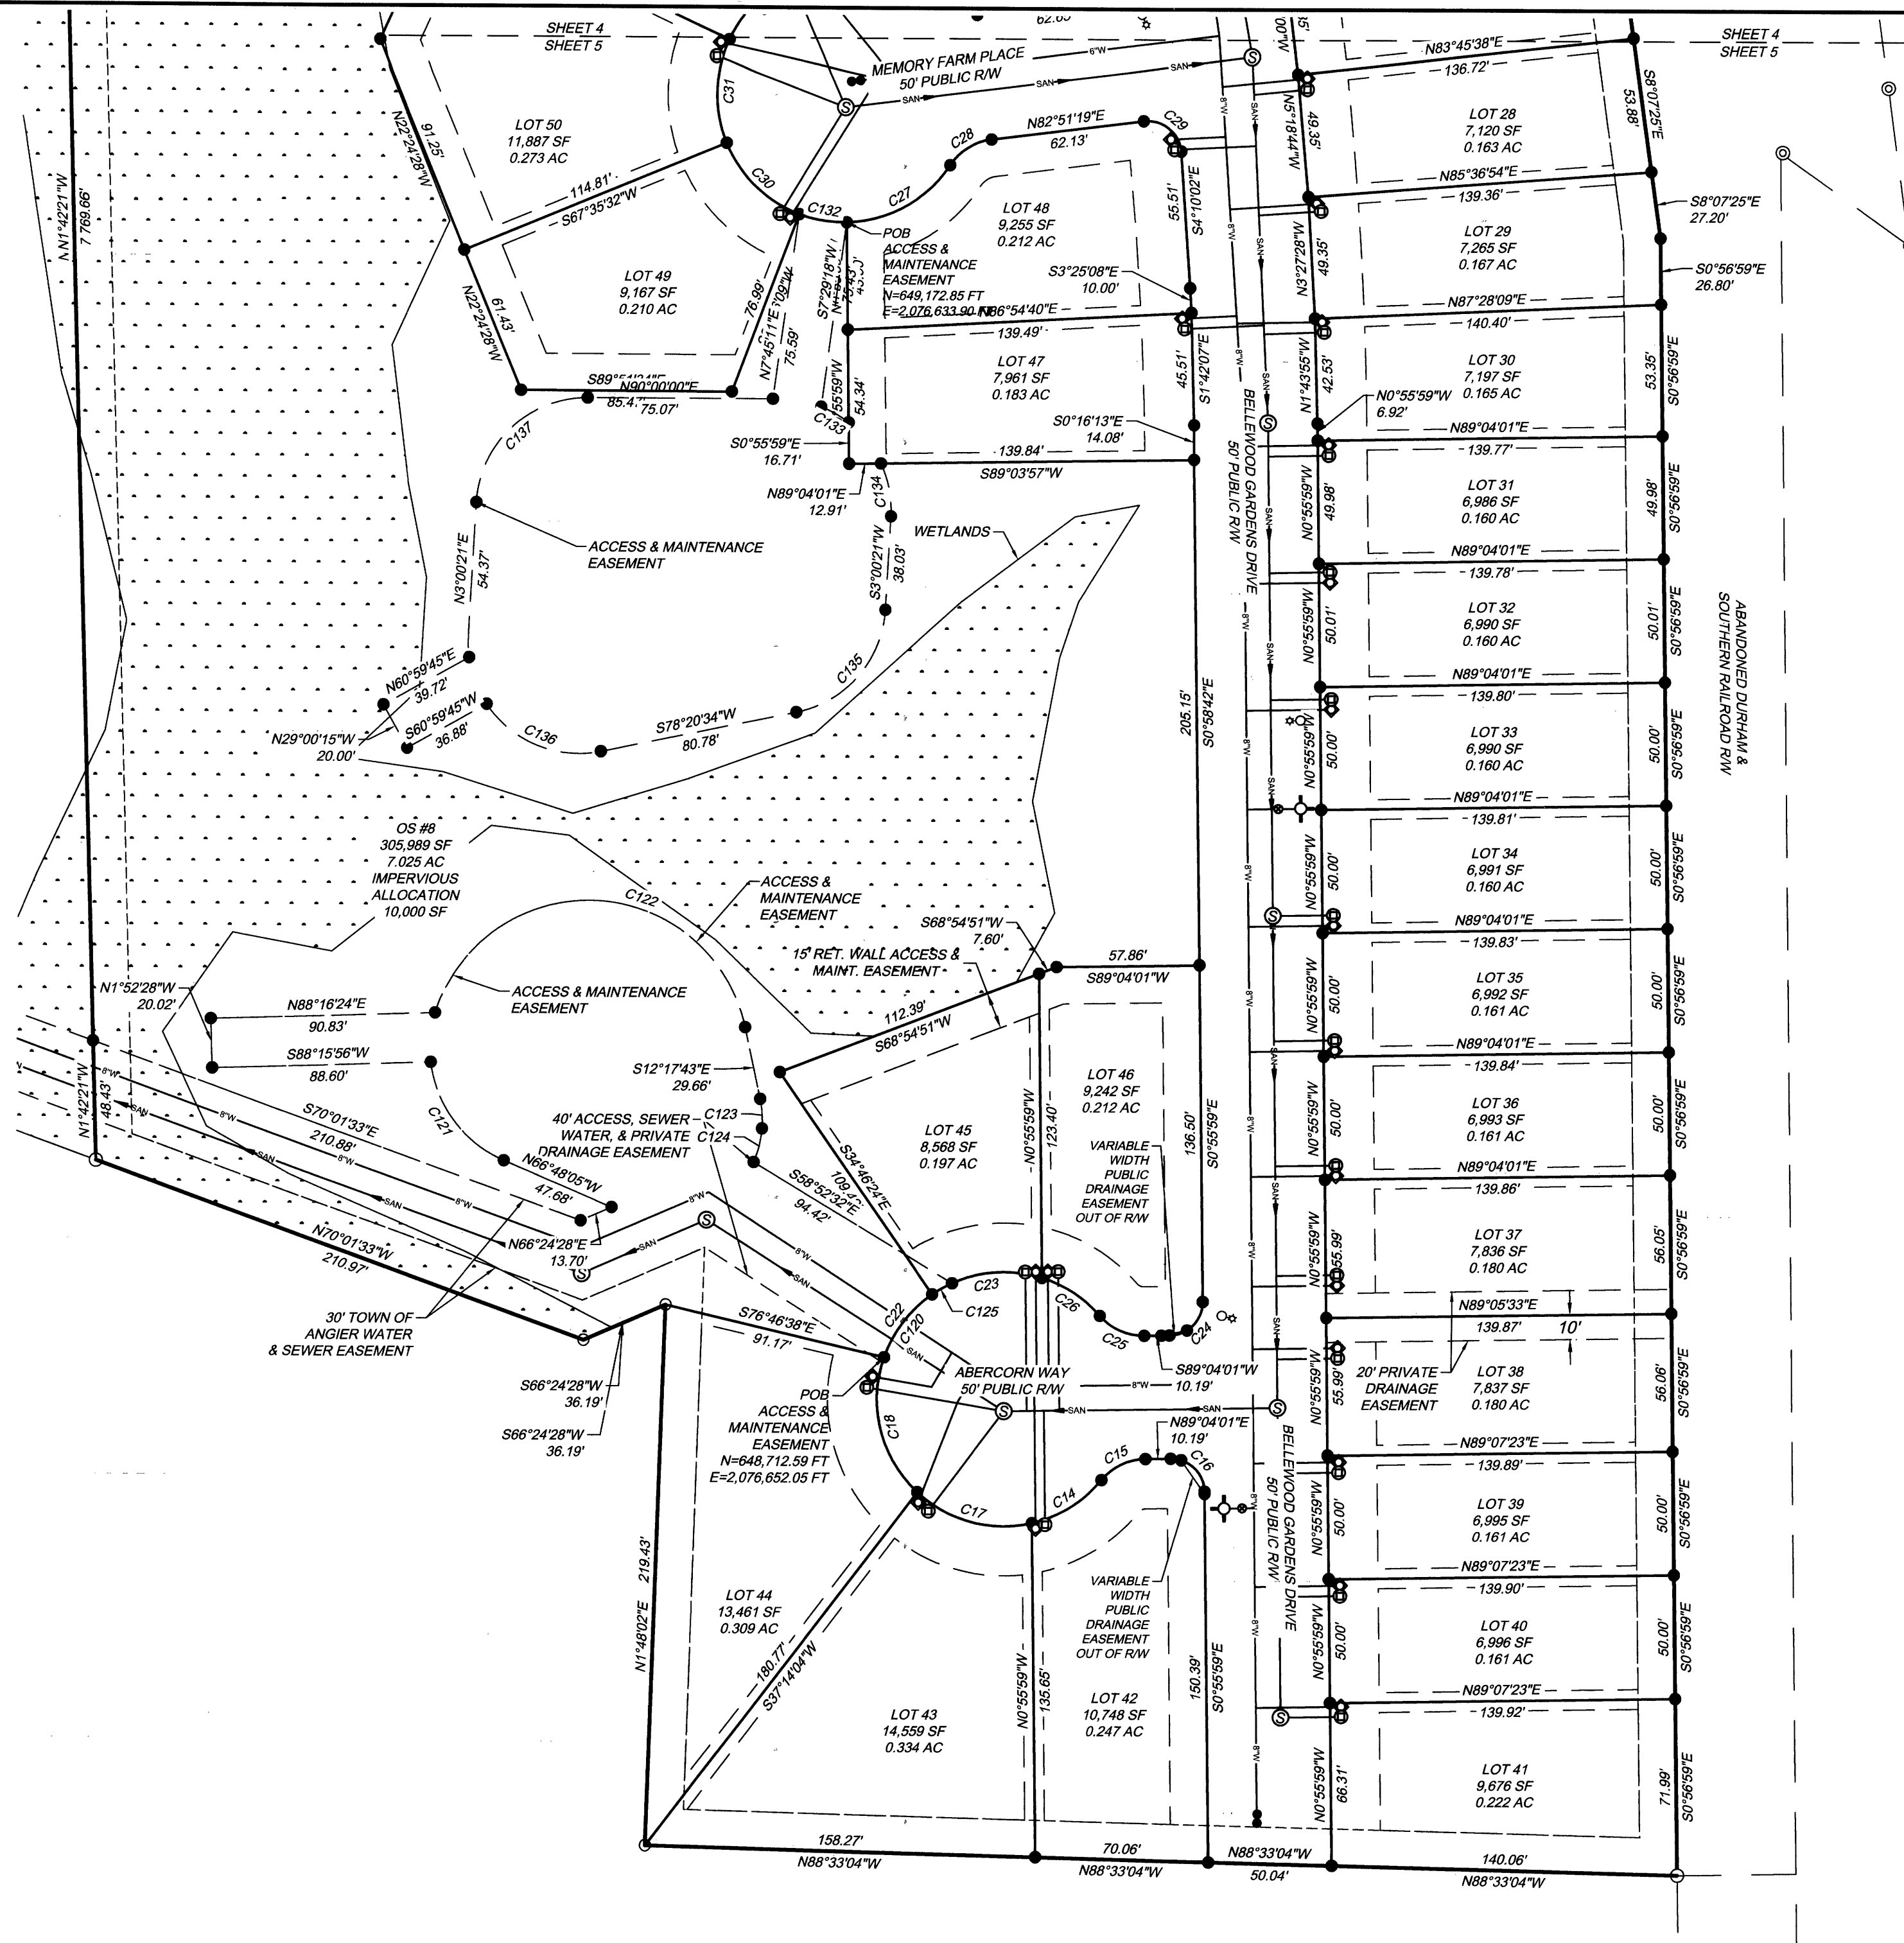


WAKE COUNTY, NC 82
CHARLES P. GILLIAN
REGISTER OF DEEDS
PRESENTED & RECORDED ON
11/08/2019 12:38:57
BOOK: BM2019 PAGE: 01988



**BELLEWOOD SUBDIVISION
PHASE 2**
S. NC 55 HWY. ANGIER, NC
OWNER: GREENFIELD-BELLEWOOD, LLC.
PIN: 0674694319
DB 17285, PG 1980
DEVELOPER: GREENFIELD COMMUNITIES

MIDDLE CREEK TWP	WAKE COUNTY, NC
DATE: JUNE 10, 2019	SCALE: 1" = 50'
SHEET 5 OF 6	J.N.: 42655
DRAWN BY: MM	CHECK BY: CHS
FIELD EDIT BY:	
MAP CHECKED BY: ZH	
REVISED: 07/10/19, 10/31/19, 11/06/19 - COMMENTS	

RECORDED IN BOOK OF MAPS 2019, PG 01988 OF THE WAKE COUNTY REGISTRY

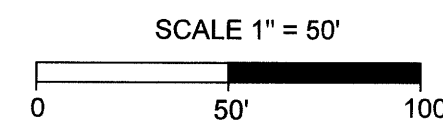

TIMMONS GROUP

YOUR VISION ACHIEVED THROUGH OURS.

Site Development | Residential | Infrastructure | Technology

5410 TRINITY ROAD, Suite 102 | RALEIGH, NC 27607
TEL 919.866.4951 FAX 919.859.5663 www.timmons.com
NORTH CAROLINA LICENSE NUMBER C-1652