

¢ CURVE DATA

* CURVE #14 Δ = 45° 56' 28.4" R = 261.426' T = 110.810' L = 209.618'	CURVE #15 Δ = 57° 36' 59.8" R = 218.204' T = 120.000' L = 219.426'
CURVE #16 Δ = 39° 48' 42.4" R = 303.774' T = 110.000' L = 211.076'	CURVE #17 Δ = 35° 16' 44.0" R = 388.344' T = 200.000' L = 387.258'
CURVE #18 Δ = 40° 10' 43.0" R = 492.158' T = 180.000' L = 345.125'	CURVE #19 Δ = 20° 32' 24.9" R = 388.344' T = 70.000' L = 138.497'
CURVE #20 Δ = 10° 32' 20.1" R = 650.550' T = 60.000' L = 119.661'	* IS A PORTION OF A LARGER CURVE. DATA IS FOR PORTION ONLY.



REFERENCES

- MAP BY THIS OFFICE DATED 4-1-74 AND ENTITLED "PROPERTY OF H. ARTHUR SANDMAN ET AL."
- MAP BY THIS OFFICE DATED 12-10-74 AND ENTITLED "PROPERTY OF H. ARTHUR SANDMAN ET AL."


NOTES

- ALL TURNOUTS HAVE A 25.00' RADIUS.
- EACH LOT HAS AN AREA OF 22,600 SQ. FT. OR MORE.
- ALL CORNERS ARE MARKED WITH 3/4" ¢ IRON PIPE SET FLUSH WITH GROUND UNLESS OTHERWISE NOTED.
- EIP DENOTES EXISTING IRON PIPE.

NORTH CAROLINA-WAKE COUNTY.
The foregoing certificate of Linda Commanda
Notary Public is
(are) certified to be correct. This instrument was presented for registration and recorded in the office in Book 78 Page 330.
This 11 day of Jan, 1978.
R. B. McKenzie, Jr., Registrar of Deeds.
By R. B. McKenzie, Jr. Deputy Registrar of Deeds.

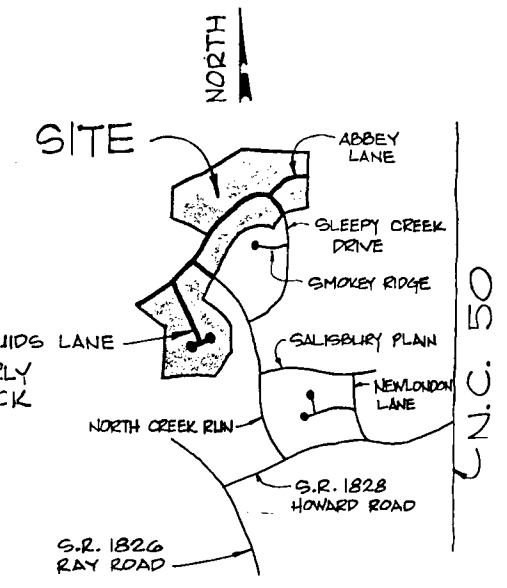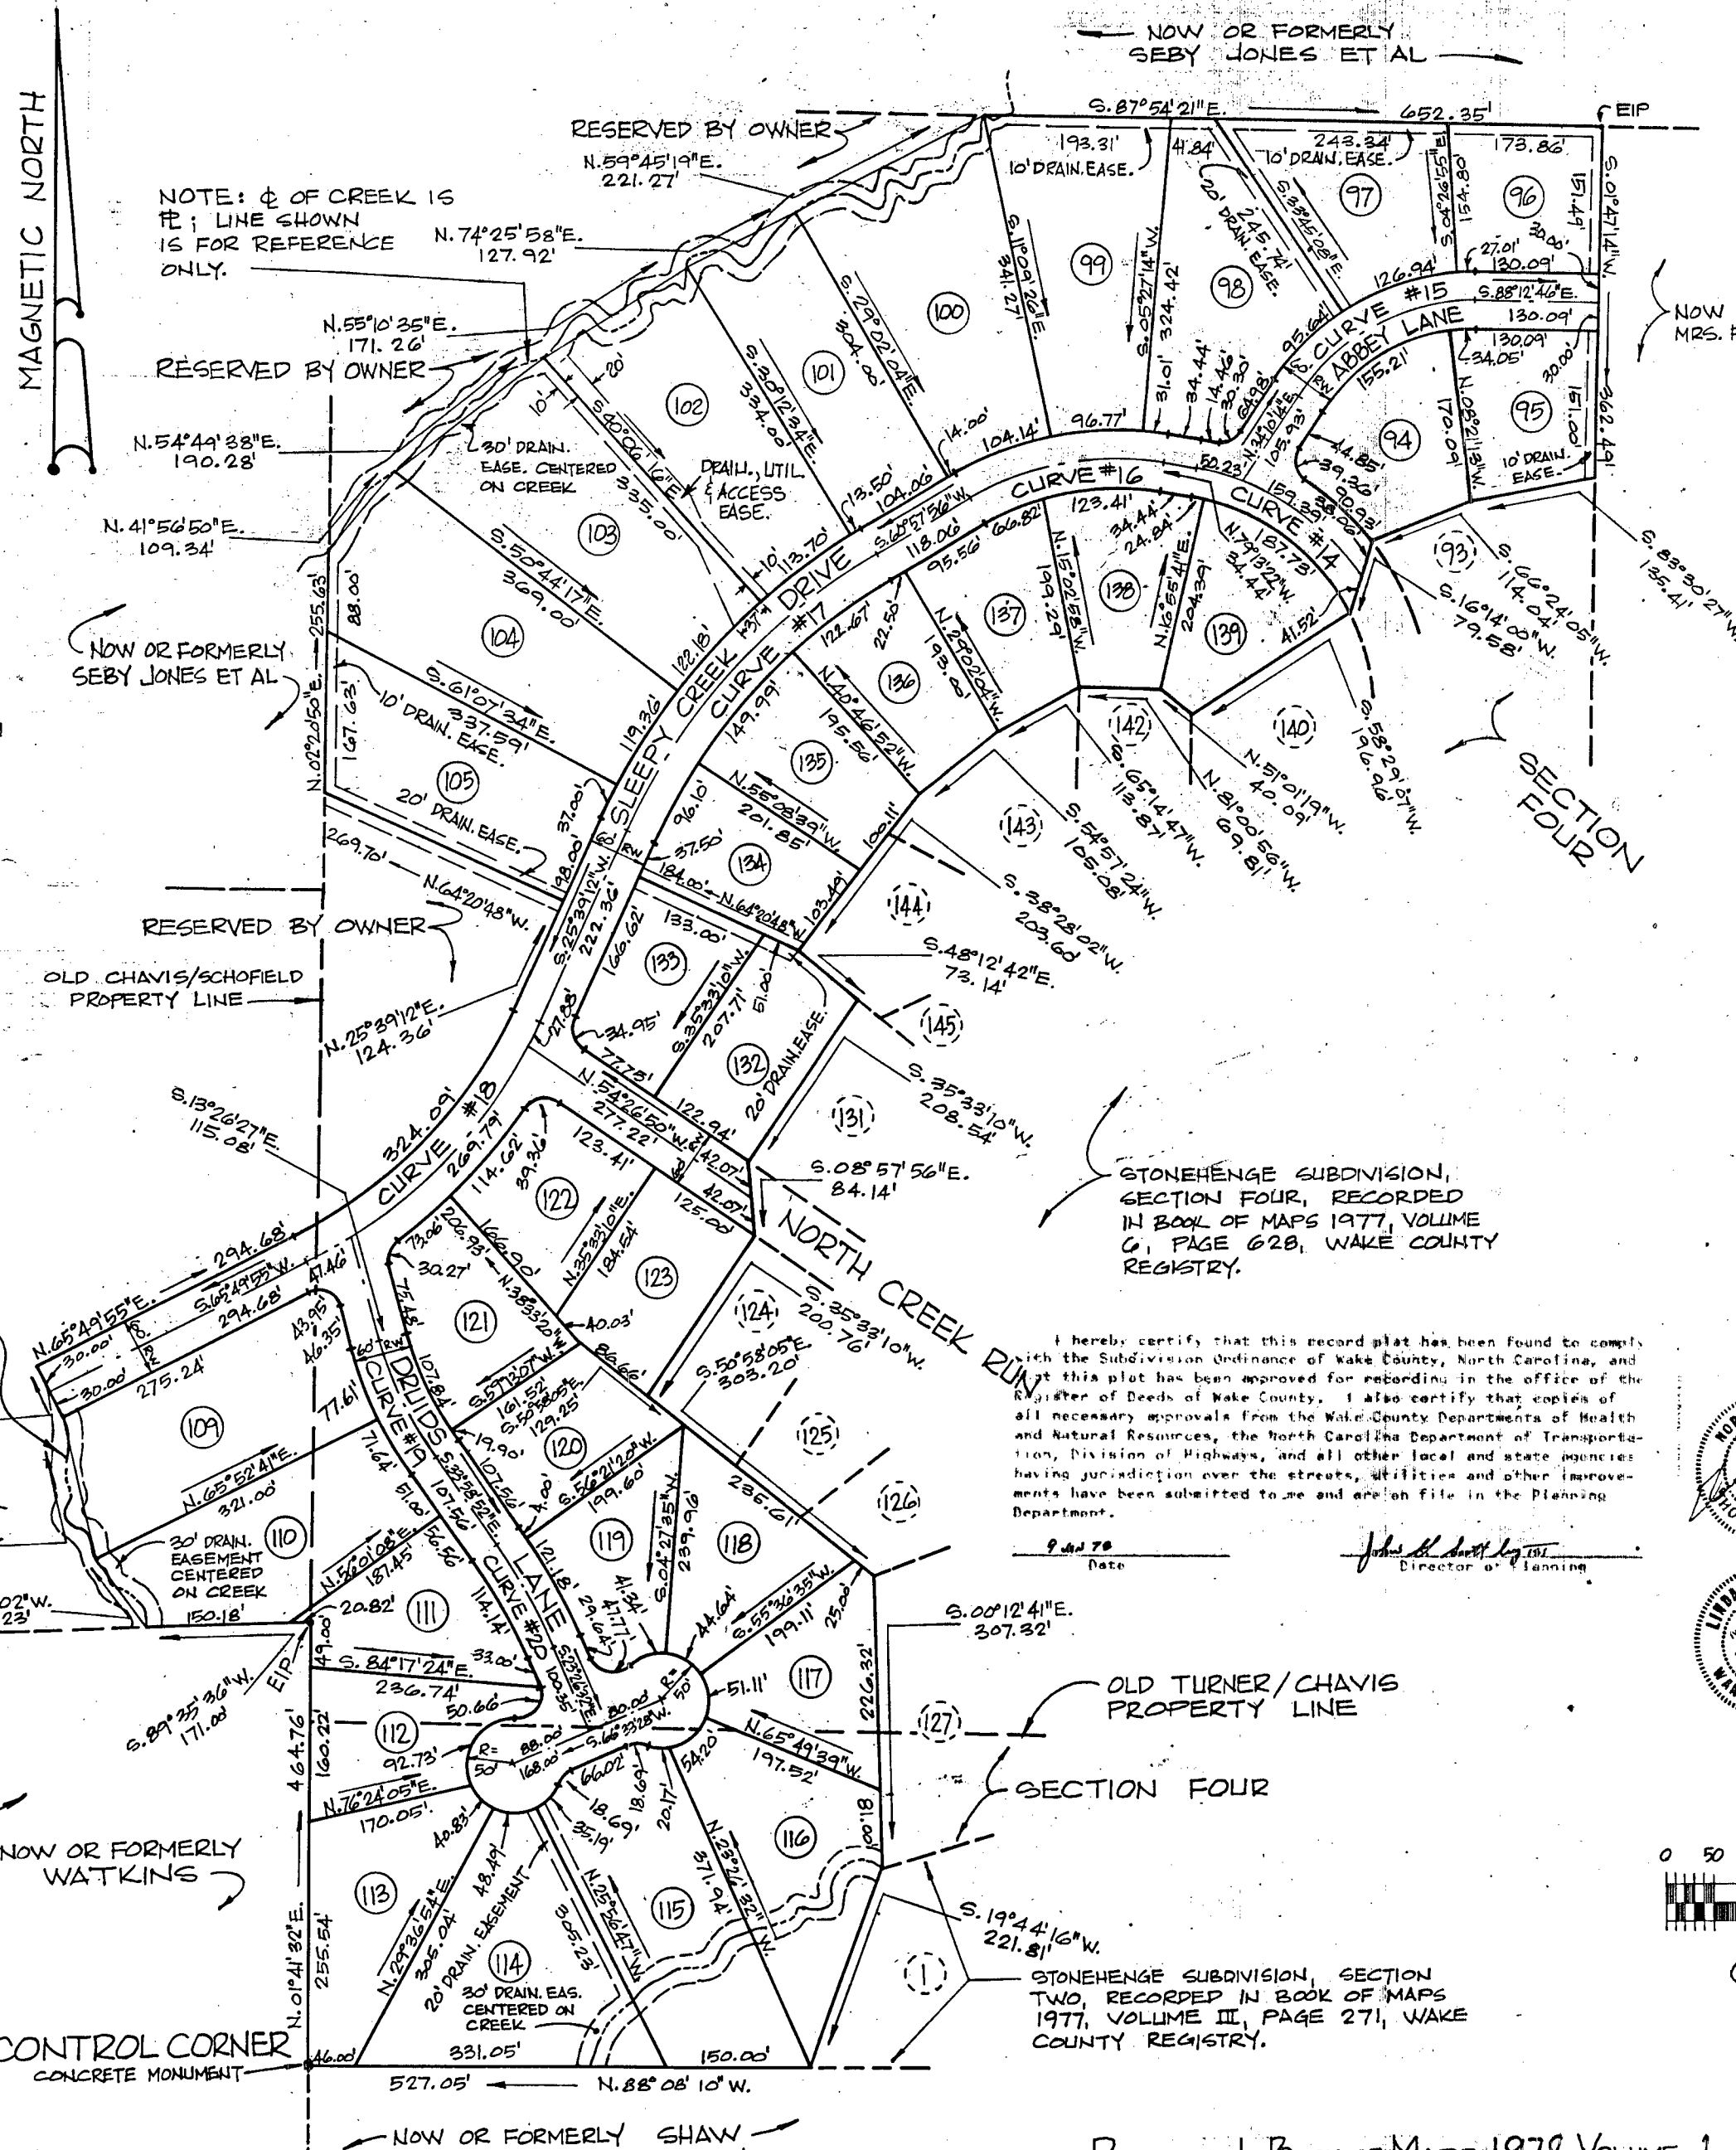

DEPARTMENT OF TRANSPORTATION
DIVISION OF HIGHWAYS
PROPOSED SUBDIVISION ROAD
CONSTRUCTION STANDARDS CERTIFICATION
APPROVED 1-6-78
DISTRICT ENGINEER
DATE 1-6-78

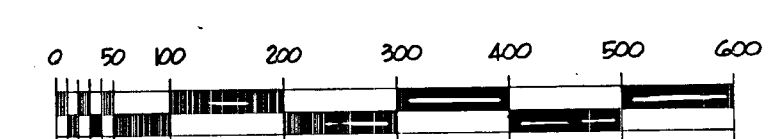

RECORDED IN BOOK OF MAPS 1978, VOLUME 1, PAGE 13, WAKE COUNTY REGISTRY.

triangle engineering architecture planning, inc.
raleigh, n.c. - kinston, n.c. - kill devil hills, n.c.

STONEHENGE
WAKE COUNTY, NORTH CAROLINA
SECTION FIVE

top
Date 01-05-78 Scale 1"=100'
Drawn LCB
Check JWS
Sheet 1 of 1
Proj. no. T-832