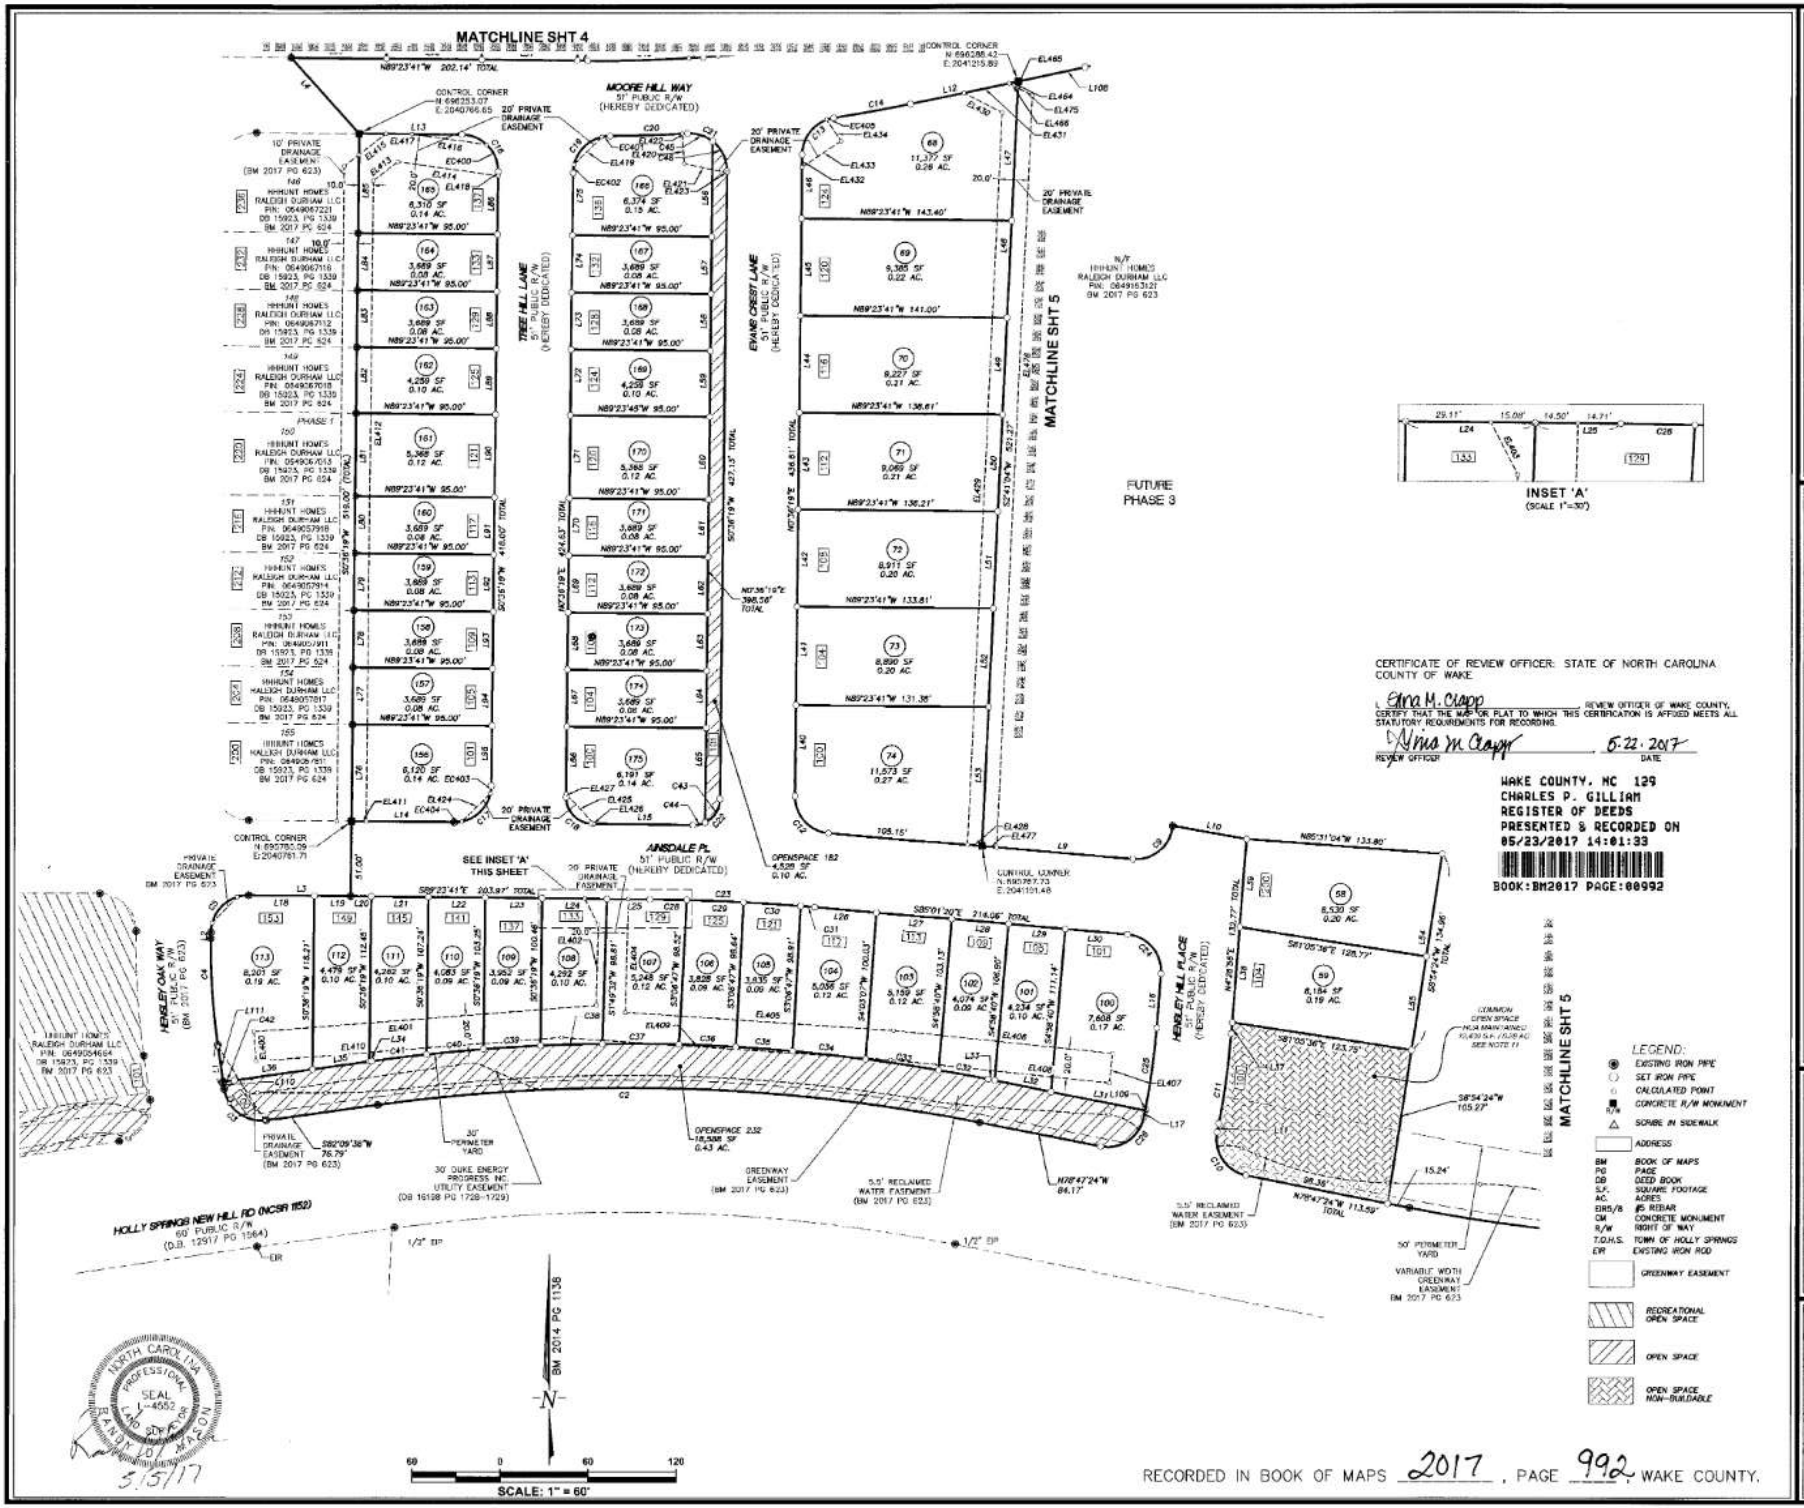


CERTIFICATE OF REVIEW OFFICER: STATE OF NORTH CAROLINA
COUNTY OF WAKE

I, Gina M. Clapp, REVIEW OFFICER OF WAKE COUNTY, CERTIFY THAT THE MAP OR PLAT TO WHICH THIS CERTIFICATION IS AFFIXED MEETS ALL STATUTORY REQUIREMENTS FOR RECORDING.

Gina M. Clapp — 5.22.2017
REVIEW OFFICER — DATE

WAKE COUNTY, NC 129
CHARLES P. GILLIAM
REGISTER OF DEEDS
PRESENTED & RECORDED ON
05/23/2017 14:01:33
BOOK:BM2017 PAGE:00992

NORTH CAROLINA PROFESSIONAL SEAL L-4552 LAND SURVEYOR BRANDON T. MASON
5/5/17

RECORDED IN BOOK OF MAPS 2017, PAGE 992, WAKE COUNTY.

970 TRINITY ROAD
RALEIGH
NORTH CAROLINA 27607
TEL: 919-822-2222
LICENSE P-0661
WWW.M-III.COM

HENSLEY SUBDIVISION
PHASE 2
OWNER: HH HUNT SHAFFER LLC
HOLLY SPRINGS — WAKE COUNTY — NORTH CAROLINA
SUBDIVISION PLAT

NO.	DATE	DESCRIPTION	BY

DATE: 05-05-17
SCALE: 1"=60'
DRAWN: MJP
CHECKED: RDM
SHEET: 3 OF 5
CAD FILE: Sub-plat2.DWG
PROJECT NO: 160299