
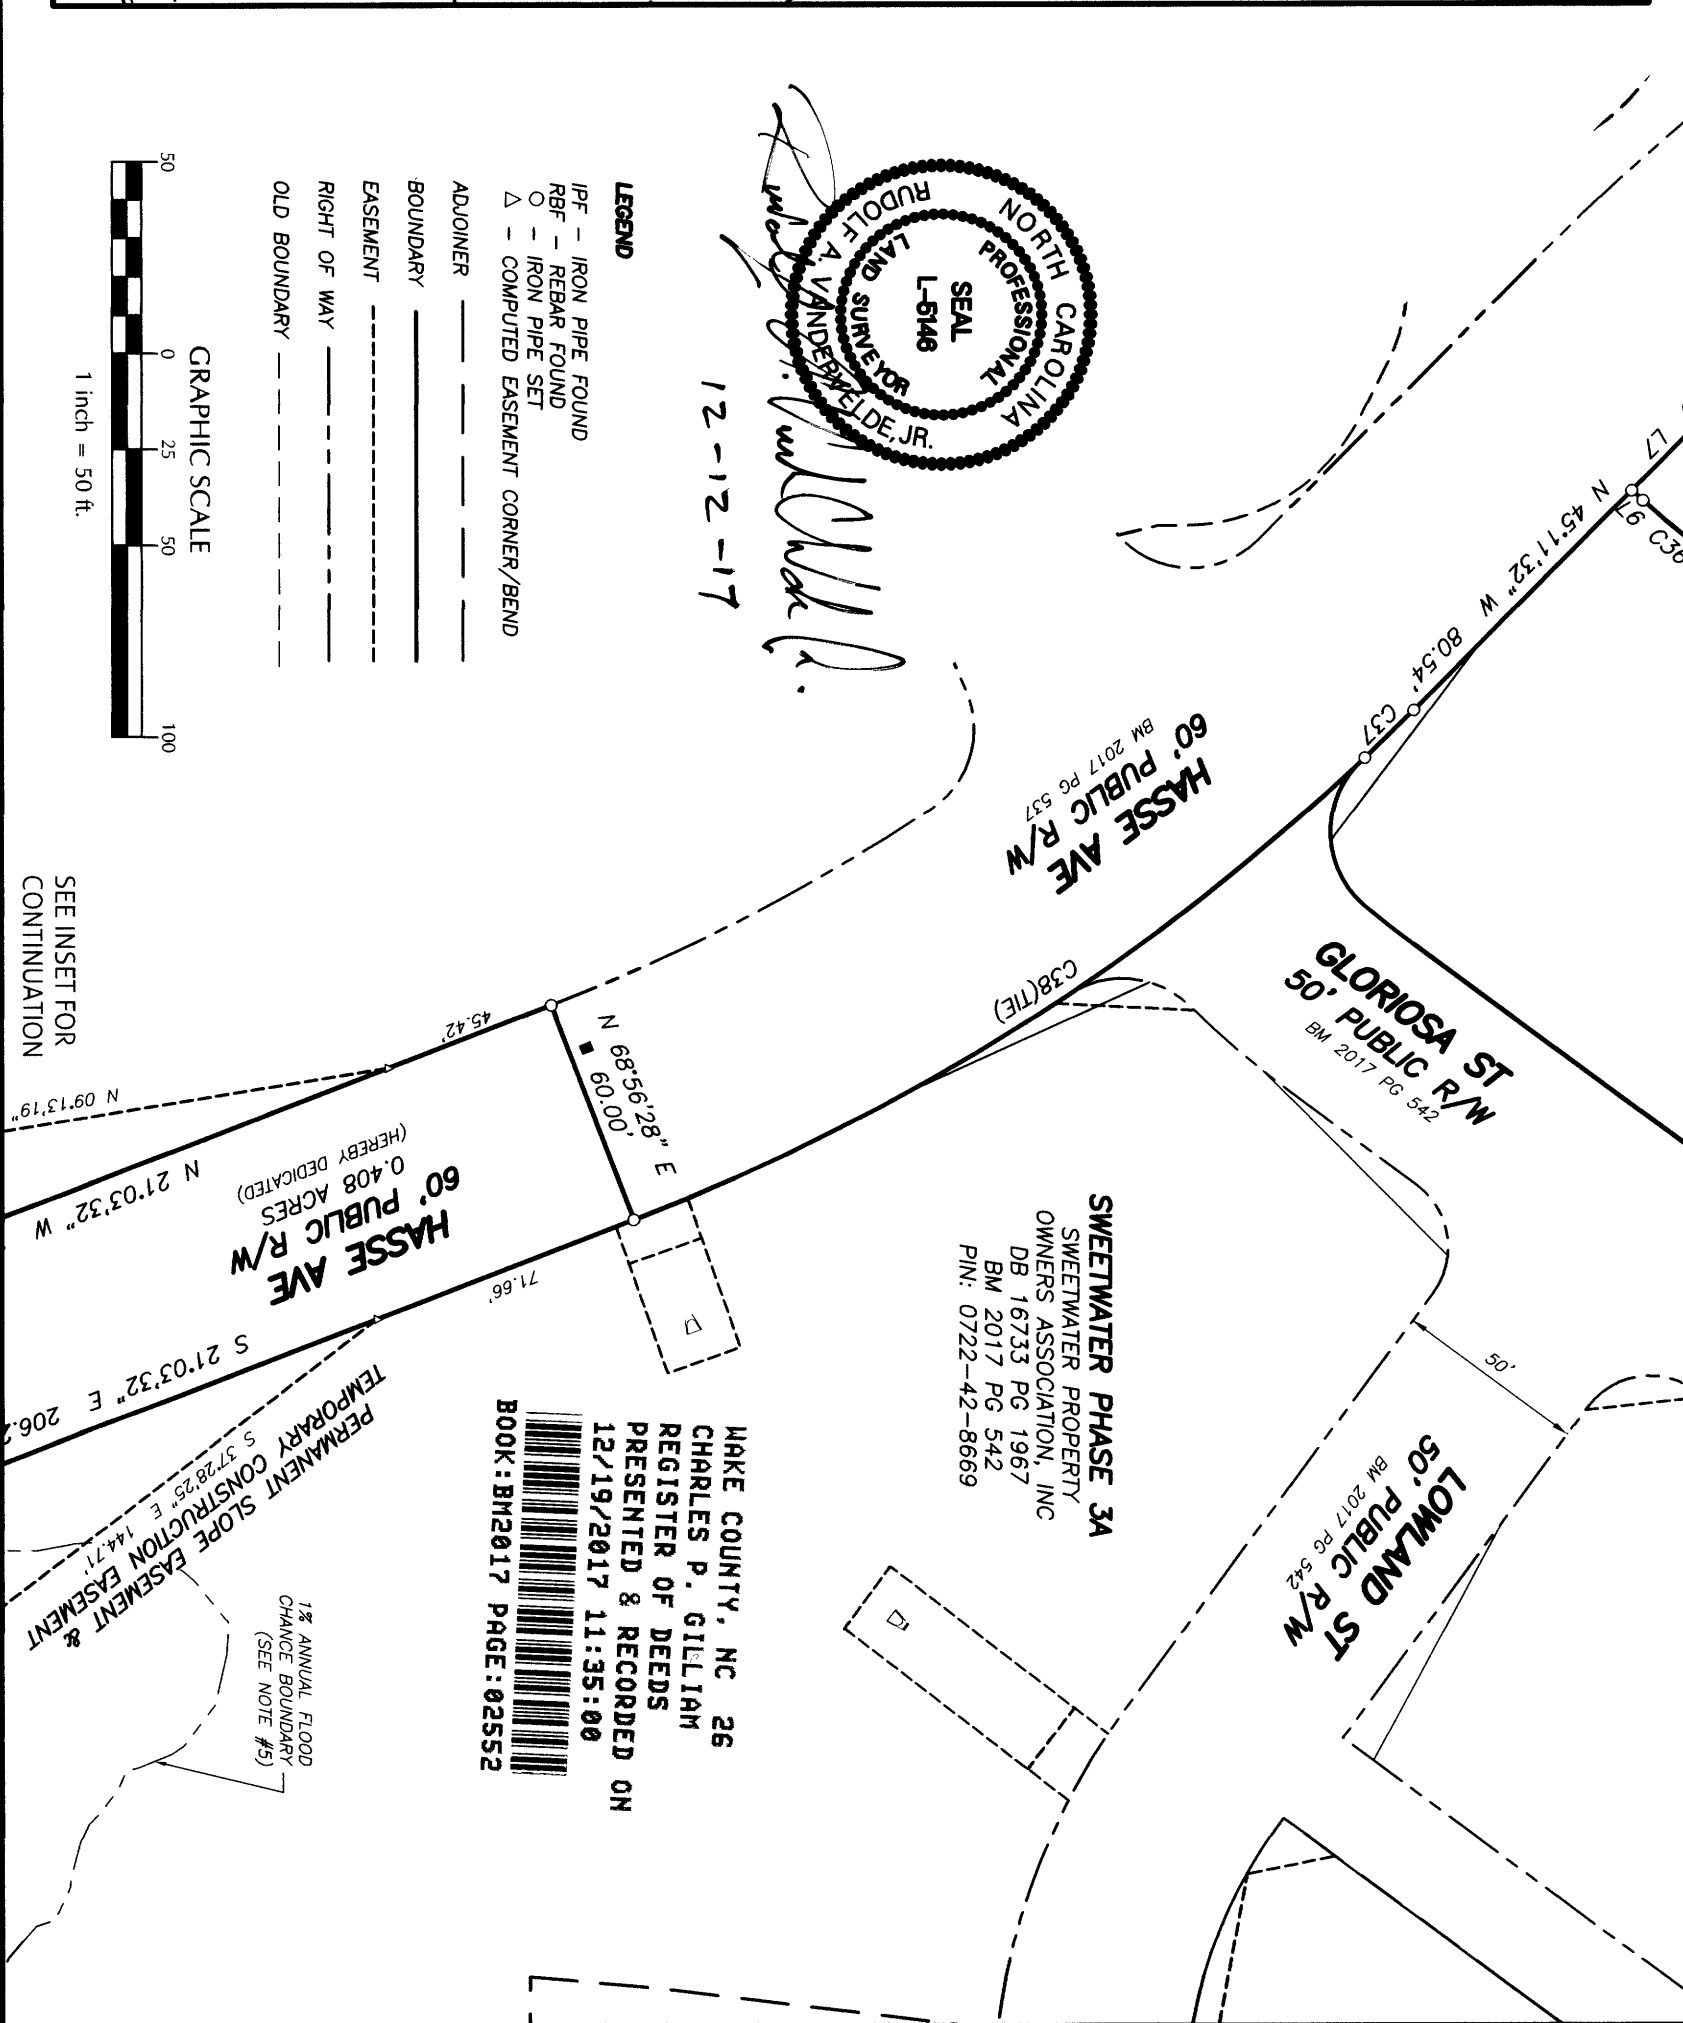


CURVE TABLE		
CURVE	RADIUS	ARC LENGTH
C1	175.00'	97.92'
C2	25.00'	37.11'
C3	325.00'	42.51'
C4	325.00'	42.51'
LINE	BEARING	DISTANCE
L1	N 22°55'52" E	23.13'
L2	S 84°33'01" E	26.02'
L3	N 00°56'21" E	20.41'
L4	S 53°25'37" E	10.00'
L5	N 53°25'37" W	10.00'
L6	S 42°55'21" W	3.90'
L7	S 42°55'21" W	28.01'
L8	S 42°55'21" W	3.90'
L9	N 43°11'35" W	26.16'
L10	N 23°02'47" E	2.89'
L11	N 02°25'48" E	2.89'
L12	S 08°07'42" W	28.93'
L13	S 39°57'07" E	99.14'

SEE SHEET 2 FOR LANDSCAPE EASEMENT LINE & CURVE CALLS LOT INFO ON SHEET 1

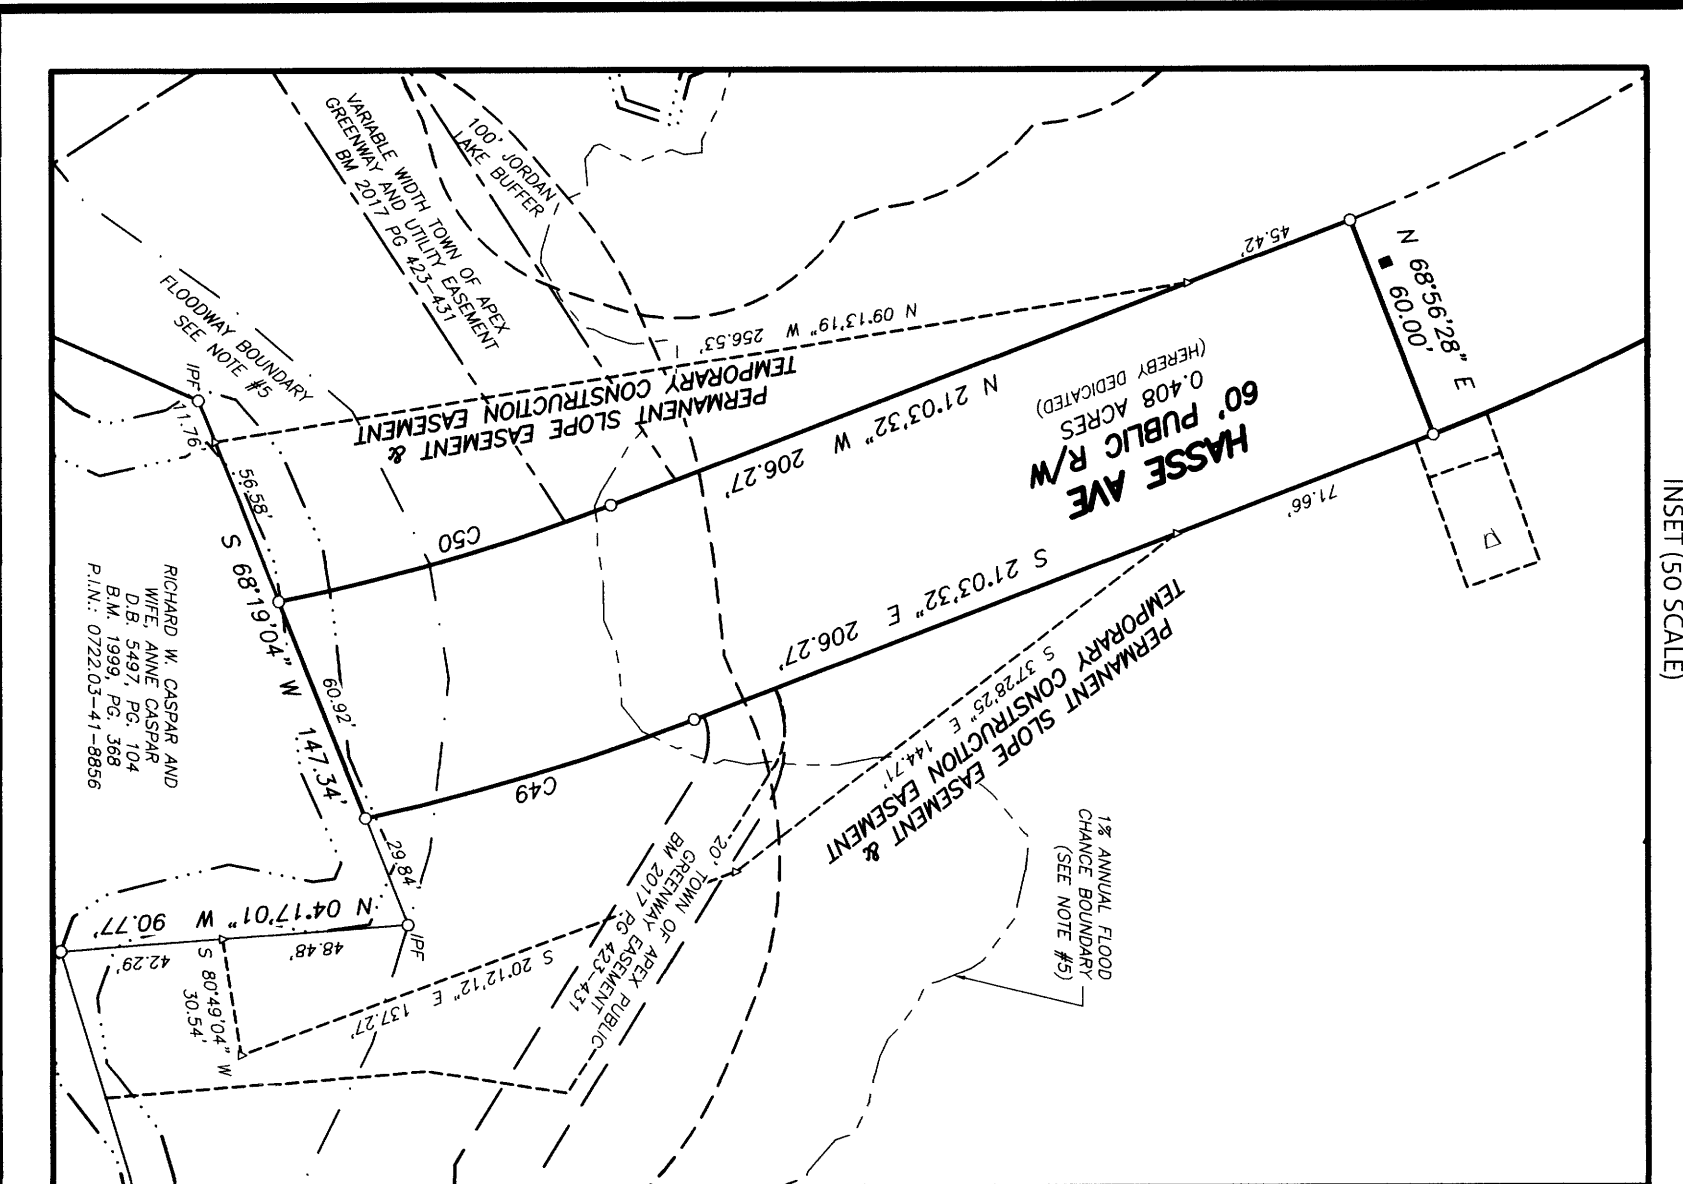

LEGEND

IRF - IRON PIPE FOUND


RF - IRON PIPE SET

Δ - COMPUTED EASEMENT CORNER/BEND

ADJONER

BOUNDARY

EASEMENT

RIGHT OF WAY

OLD BOUNDARY

GRAPHIC SCALE

0 25 50 100

1 inch = 50 ft.

SEAL

NORTH CAROLINA

PROFESSIONAL

LAND SURVEYOR

RUDOLPH A. VANDERVELDE, JR.


12-12-17

REVISIONS:

DATE: 12-12-2017	SCALE: 1" = 50'
SURVEYED BY: AB	DRAWN BY: MT
CHECK & CLOSE BY: MT	CAD FILE: BD 17133
PROJECT NO: 02140249.00	

MAJOR SUBDIVISION FINAL PLAT AND RECOMBINATION OF SWEETWATER PHASE 6 (LOTS 135-225)

PROPERTY OF EXPERIENCEONE HOMES, LLC

TOWNSHIP: WHITE OAK

COUNTY: WAKE

STATE: NORTH CAROLINA

ZONE: ZONING #17CZ21 PUD-CZ

P.L.N. SEE MAP

SHEET 3 OF 4

115 Mackean Drive | Cary, NC 27511 | T: 919.469.3340 | license #: C-0832 | www.withersravenel.com

WithersRavenel

Engineers | Planners | Surveyors