



I, MICHAEL P. GRIFFIN, certify that under my direction and supervision this map was drawn from an actual field survey; that the error of closure of the survey as calculated by coordinates is 1:10,000+; that the area shown hereon was calculated by coordinates.

Witness my hand and seal this 2ND day of JANUARY 2019.

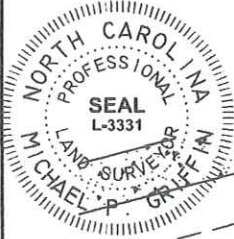

Michael Griffin

RCA

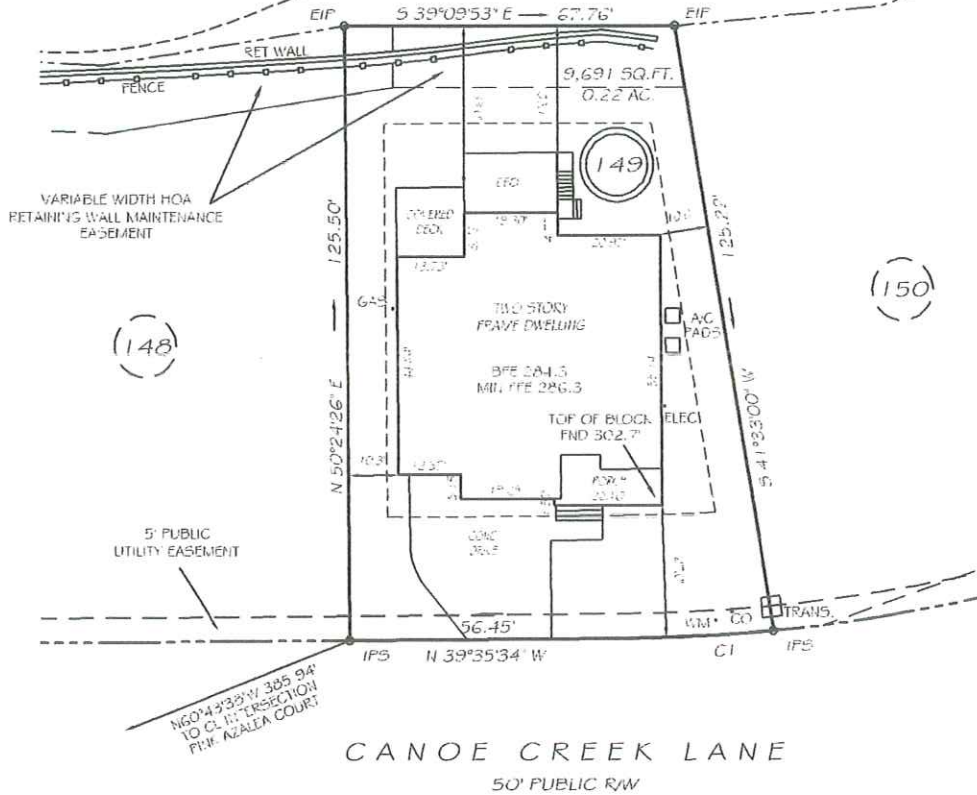

SETBACKS

FRONT	25'
REAR	20'
SIDE MIN.	6'
SIDE AGG.	16'
CORNER SIDE	15'

CI R=360.00' L=30.62' S42°01'45"E 30.61'

THIS PROPERTY IS NOT LOCATED
IN THE 100 YEAR FLOOD ZONE.

LEGEND

EIP	EXISTING IRON PIPE	PES	PLAIED END SECTION
IPS	IRON PIPE SET	WM	WATER METER
RW	RIGHT OF WAY	CO	CLEAN OUT
WP	NOW OR FORMERLY	PH	PIPE HYDRANT
EIS	EXISTING IRON STAKE	CB	CATCH BASIN



GRIFFIN LAND SURVEYING, INC.

P.O. BOX 148
FUQUAY-VARINA, NC 27526
(919) 567-1963

SURVEY FOR
**JAMES & PATRICIA
UNGER**

CRESTMONT SUBDIVISION

LOT 149

2408 CANOE CREEK LANE
NORTH CAROLINA

WAKE COUNTY WHITE OAK TOWNSHIP

DRAWN BY KDF

DATE 1/2/19

CHECKED BY MPG

SCALE 1" = 30'