


FILED FOR
REGISTRATION

LAURA M. RIDDICK
REGISTER OF DEEDS
WAKE COUNTY

BY ASST/DEPUTY

TIME

GPS GROUP, LLC
D.B. 15282, PG. 1995
TRACT 1
B.M. 2013, PG. 352
PIN NO. 0657.03-21-6677

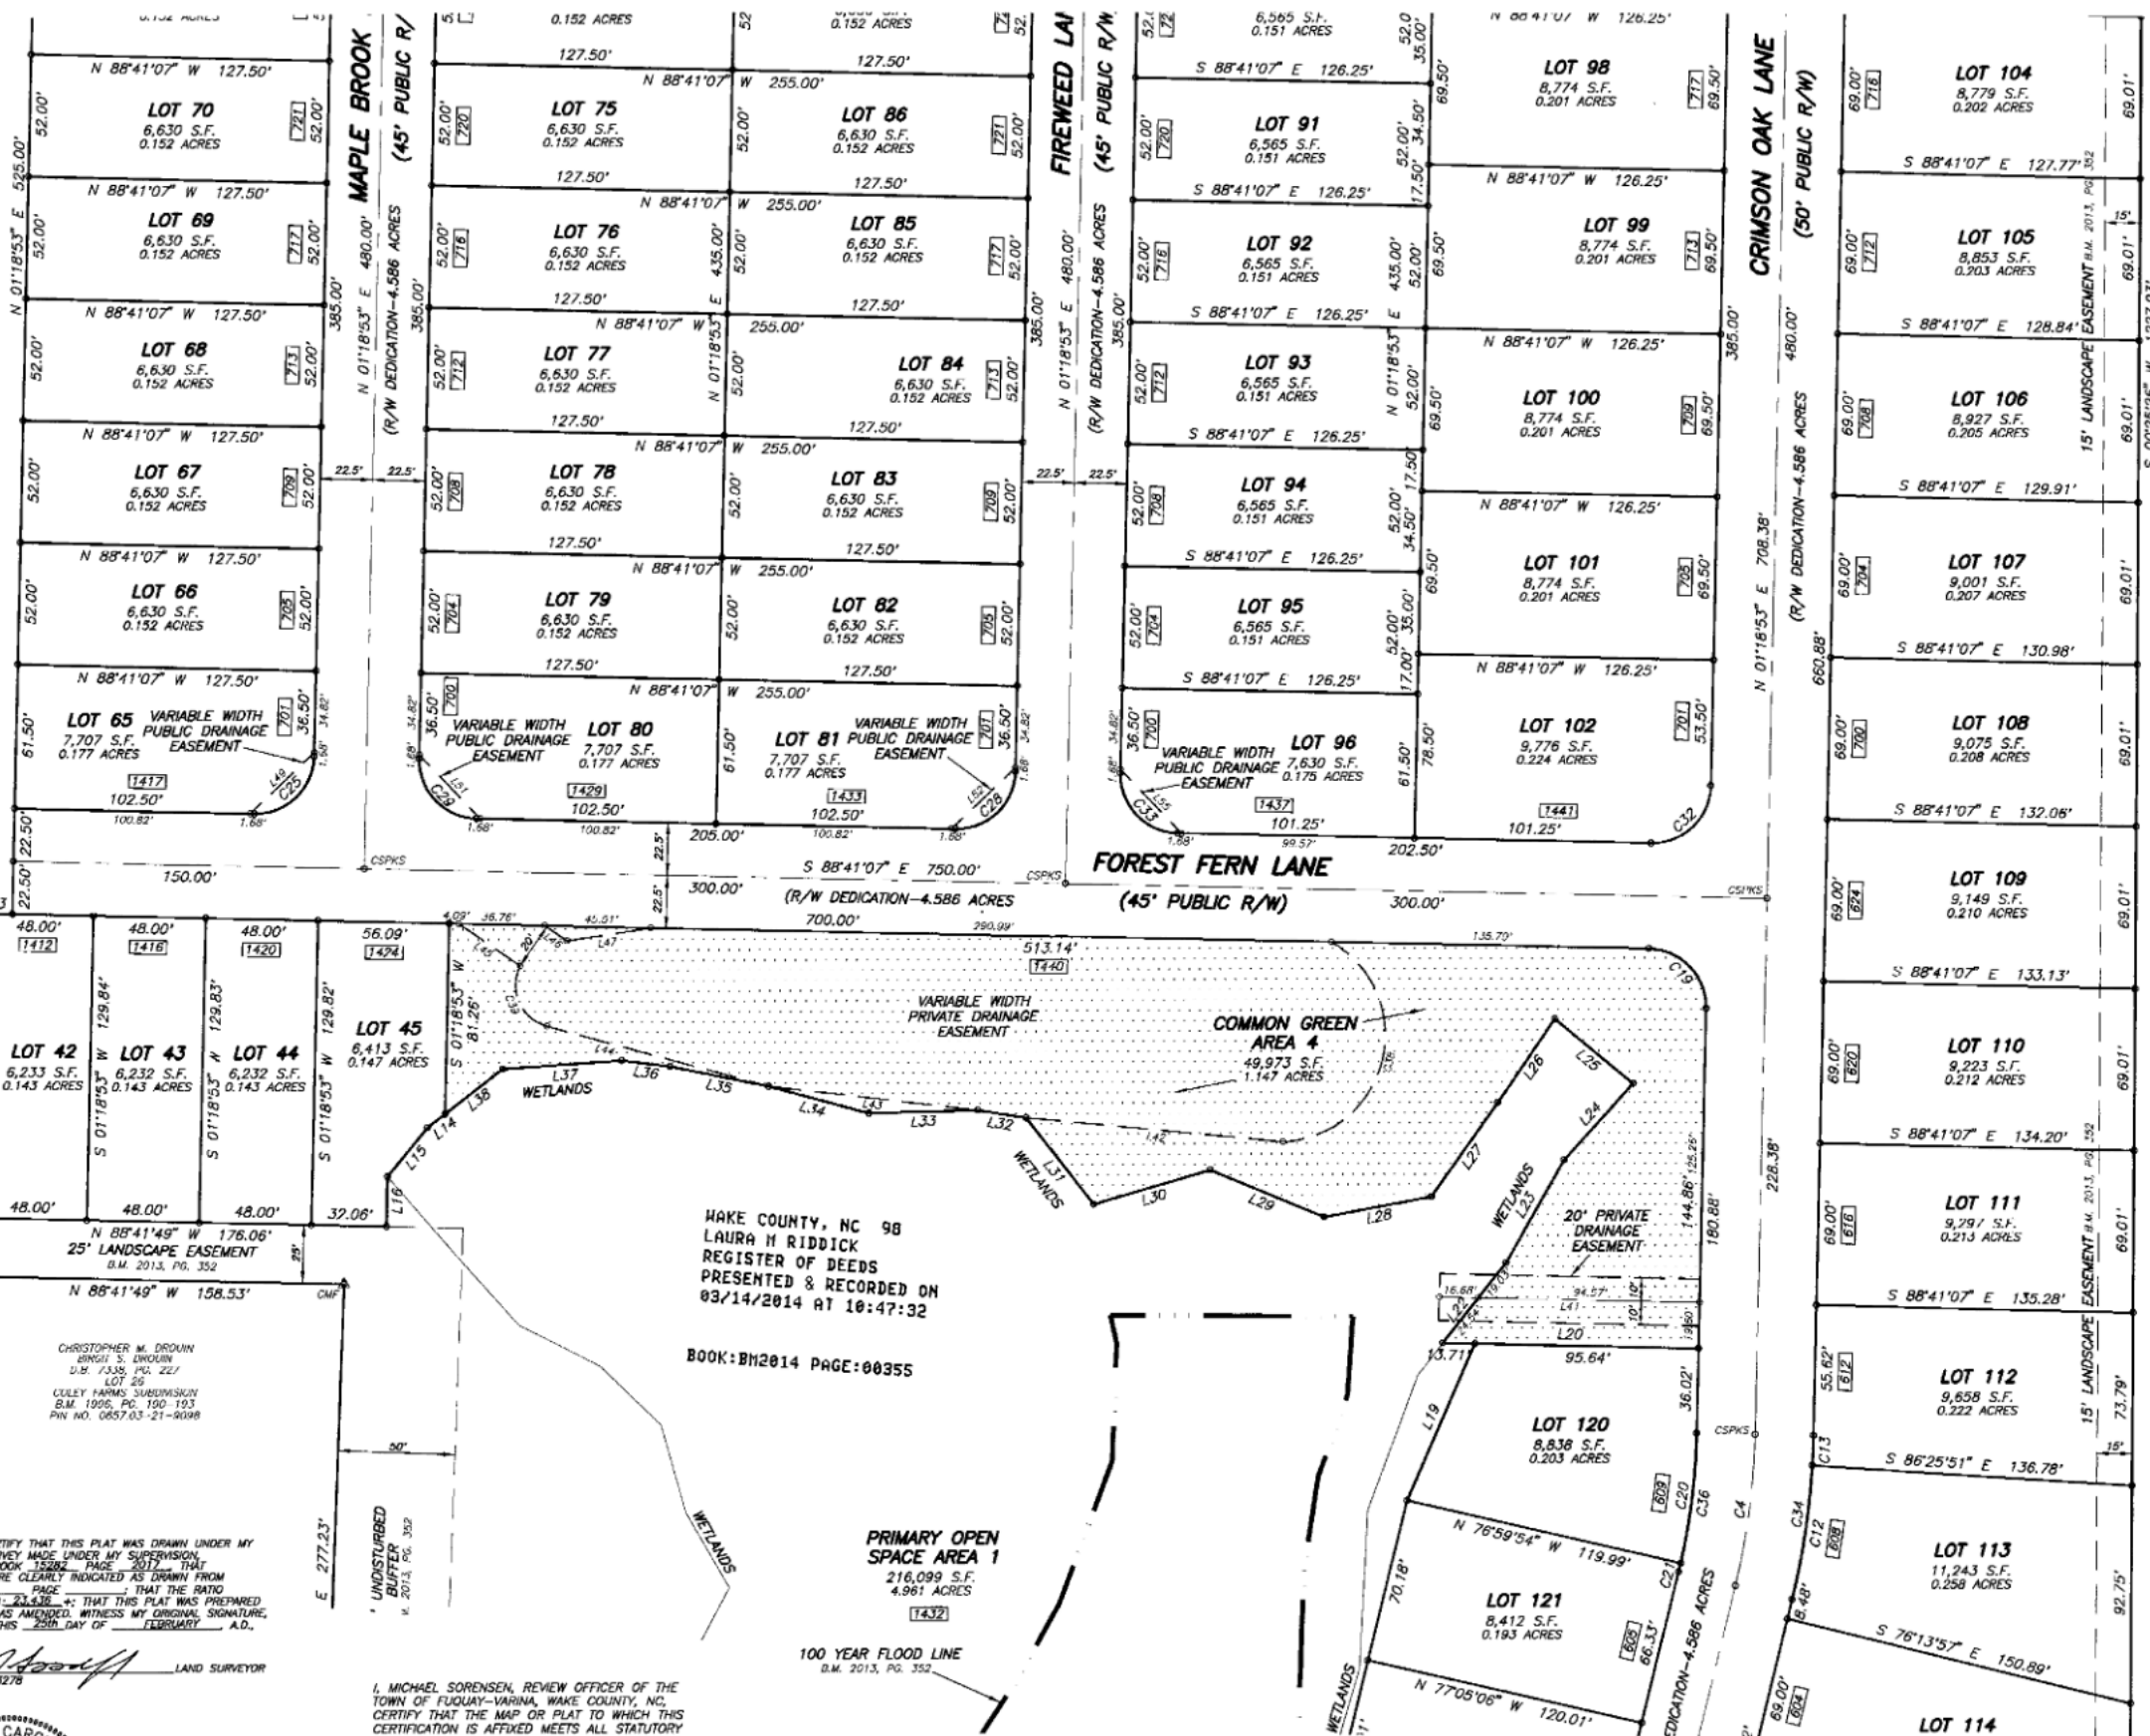


NORTH CAROLINA
WAKE COUNTY
I, MICHAEL D. GOODER, CERTIFY THAT THIS PLAT WAS DRAWN UNDER MY
SUPERVISION FROM AN ACTUAL SURVEY MADE UNDER MY SUPERVISION.
DEED DESCRIPTION RECORDED IN BOOK 15282, PAGE 1995, THAT
THE BOUNDARIES NOT SURVEYED ARE CLEARLY INDICATED AS DRAWN FROM
INFORMATION FOUND IN BOOK 15282, PAGE 1995, THAT THE RATIO
OF PRECISION AS CALCULATED IS 1:23,532. THAT THIS PLAT WAS PREPARED
IN ACCORDANCE WITH G.S. 47-30 AS AMENDED, WITH MY ORIGINAL SIGNATURE,
REGISTRATION NUMBER AND SEAL THIS 22nd DAY OF FEBRUARY, A.D.
2014.



I, MICHAEL SORESENSEN, REVIEW OFFICER OF THE
TOWN OF FUQUAY-VARINA, WAKE COUNTY, NC,
CERTIFY THAT THE MAP OR PLAT TO WHICH THIS
CERTIFICATION IS AFFIXED MEETS ALL STATUTORY
REQUIREMENTS FOR RECORDING.

DATE
REVIEW OFFICER

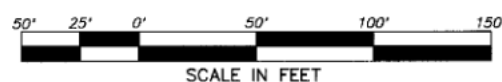

RECORDED IN BOOK OF MAPS 2014 PAGE 355

DATE: 1-6-14
SCALE: 1"=60'
SURVEYED BY: AB
DRAWN BY: MJB
CHECK & CLOSURE BY: MG
CAD FILE: GCPH1ASUB
PROJECT NO.

SUBDIVISION AND OFFSITE SANITARY SEWER EASEMENT MAP OF
**GRAYS CREEK
PHASE 1A**
SHEET 3 OF 8

TOWNSHIP: MIDDLE CREEK COUNTY: WAKE STATE: NORTH CAROLINA
ZONING: R-10 & R-10 CU PIN NO. 0657.03-31-4458

WITHERS & RAVENEL
ENGINEERS | PLANNERS | SURVEYORS

115 MacKenan Drive Cary, North Carolina 27511 www.withersravenel.com License No. C-0632
tel: 919-469-3340 fax: 919-467-6008

WILKINSON FARMS LIMITED
PARTNERSHIP
D.B. 8766, PG. 2390
B.M. 2001, PG. 65
PIN NO. 0657.03-41-3090