
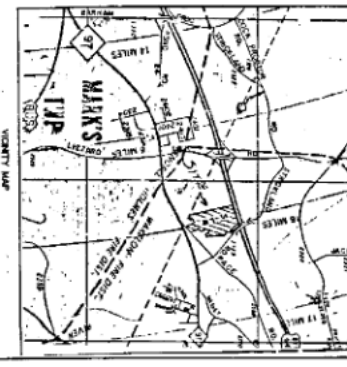


NORTH CAROLINA - WAKE COUNTY

The foregoing certificate of Deed R. Taylor
 Notar (y) (ies) certified to be correct. This instrument was
 presented for registration and recorded in this office
 This 3 day of March 1987 at 4:22 P.M.
Joseph C. Williams Register of Deeds
Robert R. Taylor Deputy Register of Deeds

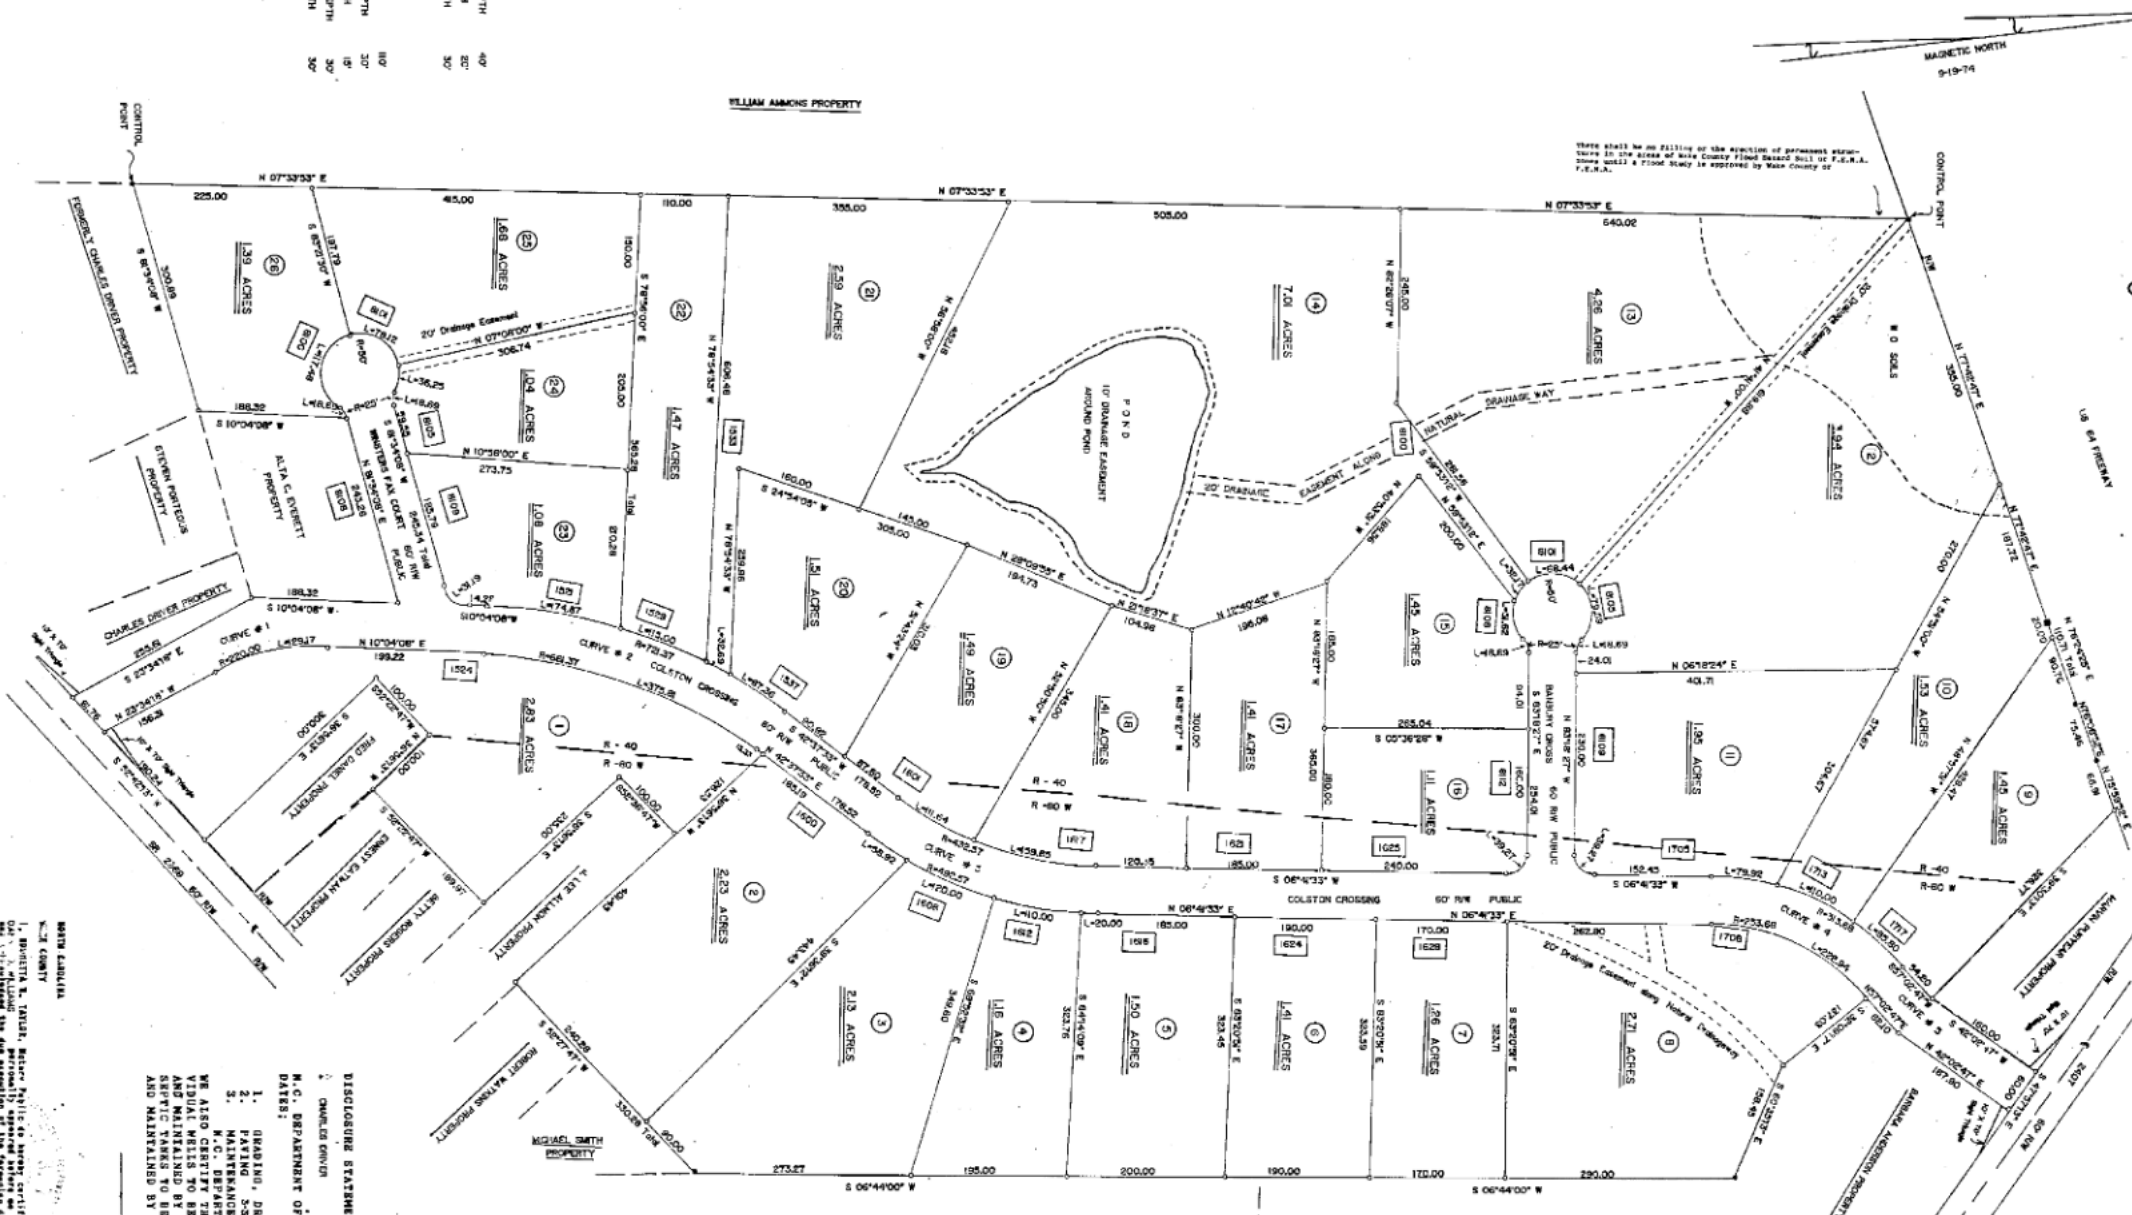

I hereby certify that this record plat has been found to comply with the standards and requirements of the North Carolina General Statutes and the rules of the State Board of Survey and Mapping. I also certify that the copies of all necessary approvals from the Wake County Department of Health and Natural Resources, the North Carolina Department of Transportation, and the local and state agencies having jurisdiction over the streets, utilities and other improvements have been submitted to me and are on file.

3-3-87 John A. Taylor
 Date

DEPARTMENT OF TRANSPORTATION
 DIVISION OF HIGHWAYS
 PROPOSED SUBDIVISION ROAD
 CONSTRUCTION STANDARDS CERTIFICATION
 APPROVED D.A. Albrecht Jr.
 DISTRICT ENGINEER
 DATE 5-2-87


DISCLOSURE STATEMENT:
 1. OWNER/DEVELOPER OF SUBDIVISION SHALL
 2. CERTIFY THAT ALL STREETS WILL BE IMPROVED TO
 3. N.C. DEPARTMENT OF TRANSPORTATION STANDARDS BY THE FOLLOWING
 DATES:
 1. GRADING, DRAINAGE & CORNER AGGREGATE BASE COMPLETE
 2. PAVING
 3. MAINTENANCE OF STREETS WILL BE BY OWNER UNTIL ACCEPTED BY
 4. N.C. DEPARTMENT OF TRANSPORTATION
 5. WE ALSO CERTIFY THAT THE WATER SYSTEM WILL BE SUPPLIED BY THE
 9. AND MAINTAINED BY HOME OWNER.

 DATE: 5-2-87

RECORDED IN BOOK OF MAPS **1987** PAGE **317**

NOTAR PUBLIC

SEAL

WILLIAMS, PEARCE & ASSOC., P.A.
 REGISTERED PROFESSIONAL SURVEYORS
 1000 NORTH CAROLINA

DEAN BY: D.W. & B.W.
 CHECKED BY: R.W. & B.W.
 DATE: 1-3-87
 SCALE: 1"=40'

5-99-85