

RECORDING SCHEDULE		
BUILDING NO.	MAP BOOK	PAGE (WAKE COUNTY REGISTRY)
1,2,4,6	1974	139
5	1975	221
9	1982	889


WOODBRIDGE SECTION I
MAP BOOK 1969 PAGE 264

Lawrence Development Corporation, in recording this plat of Garner Townes Subdivision has designated certain areas of land as "Common Area" intended for use by the homeowners in Garner Townes for parking, recreation and other activities. The designated areas are not dedicated hereby for use by the general public, but are dedicated to the common use and enjoyment of the homeowners in Garner Townes as more fully provided in the Declaration of Covenants, Conditions and Restrictions applicable to Garner Townes dated 11-17-77. Said Declaration of Covenants, Conditions and Restrictions is hereby incorporated and made a part of this plat.

I, JOHN L. CASTLEBERRY, JR. hereby certify that under my direction and supervision this map was drawn from an actual field land survey (deed description recorded in Book _____ Page _____); that the error of closure calculated by latitudes and departures is _____; that the boundaries not surveyed are shown as broken lines plotted from information in Book _____ Page _____; that this map was prepared in accordance with G.S. 47-30 as amended.


WITNESS my hand and seal this 19th day of OCTOBER, 1984.
Signed: *John L. Castleberry, Jr.*
Seal: Reg. Land Surveyor
Reg. No. L-1332

NORTH CAROLINA
I, BARBARA P. STAINBACK, Notary Public
WAKE County, do hereby
certify that JOHN L. CASTLEBERRY, JR.
personally appeared before me this day and
acknowledged the due execution of the foregoing
map.
Witness my hand and official seal this the 19th
day of OCTOBER, 1984.
Barbara P. Stainback
Notary Public
My Commission Expires: 2-22-84

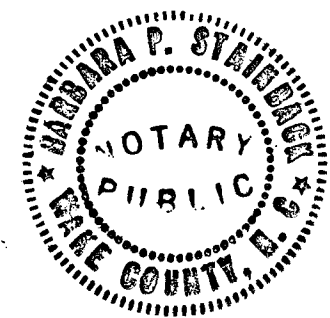


NORTH CAROLINA
WAKE COUNTY
The foregoing certificate of *Barbara P. Stainback*
Notary Public, is certified to be correct. This instrument was presented for
registration and recorded in Plat Book 1984 Page 1541
This Oct 19, 1984 at 3:40 P.M.
By *Deputy*
Register of Deeds

BOOK 1984 - PAGE 1541

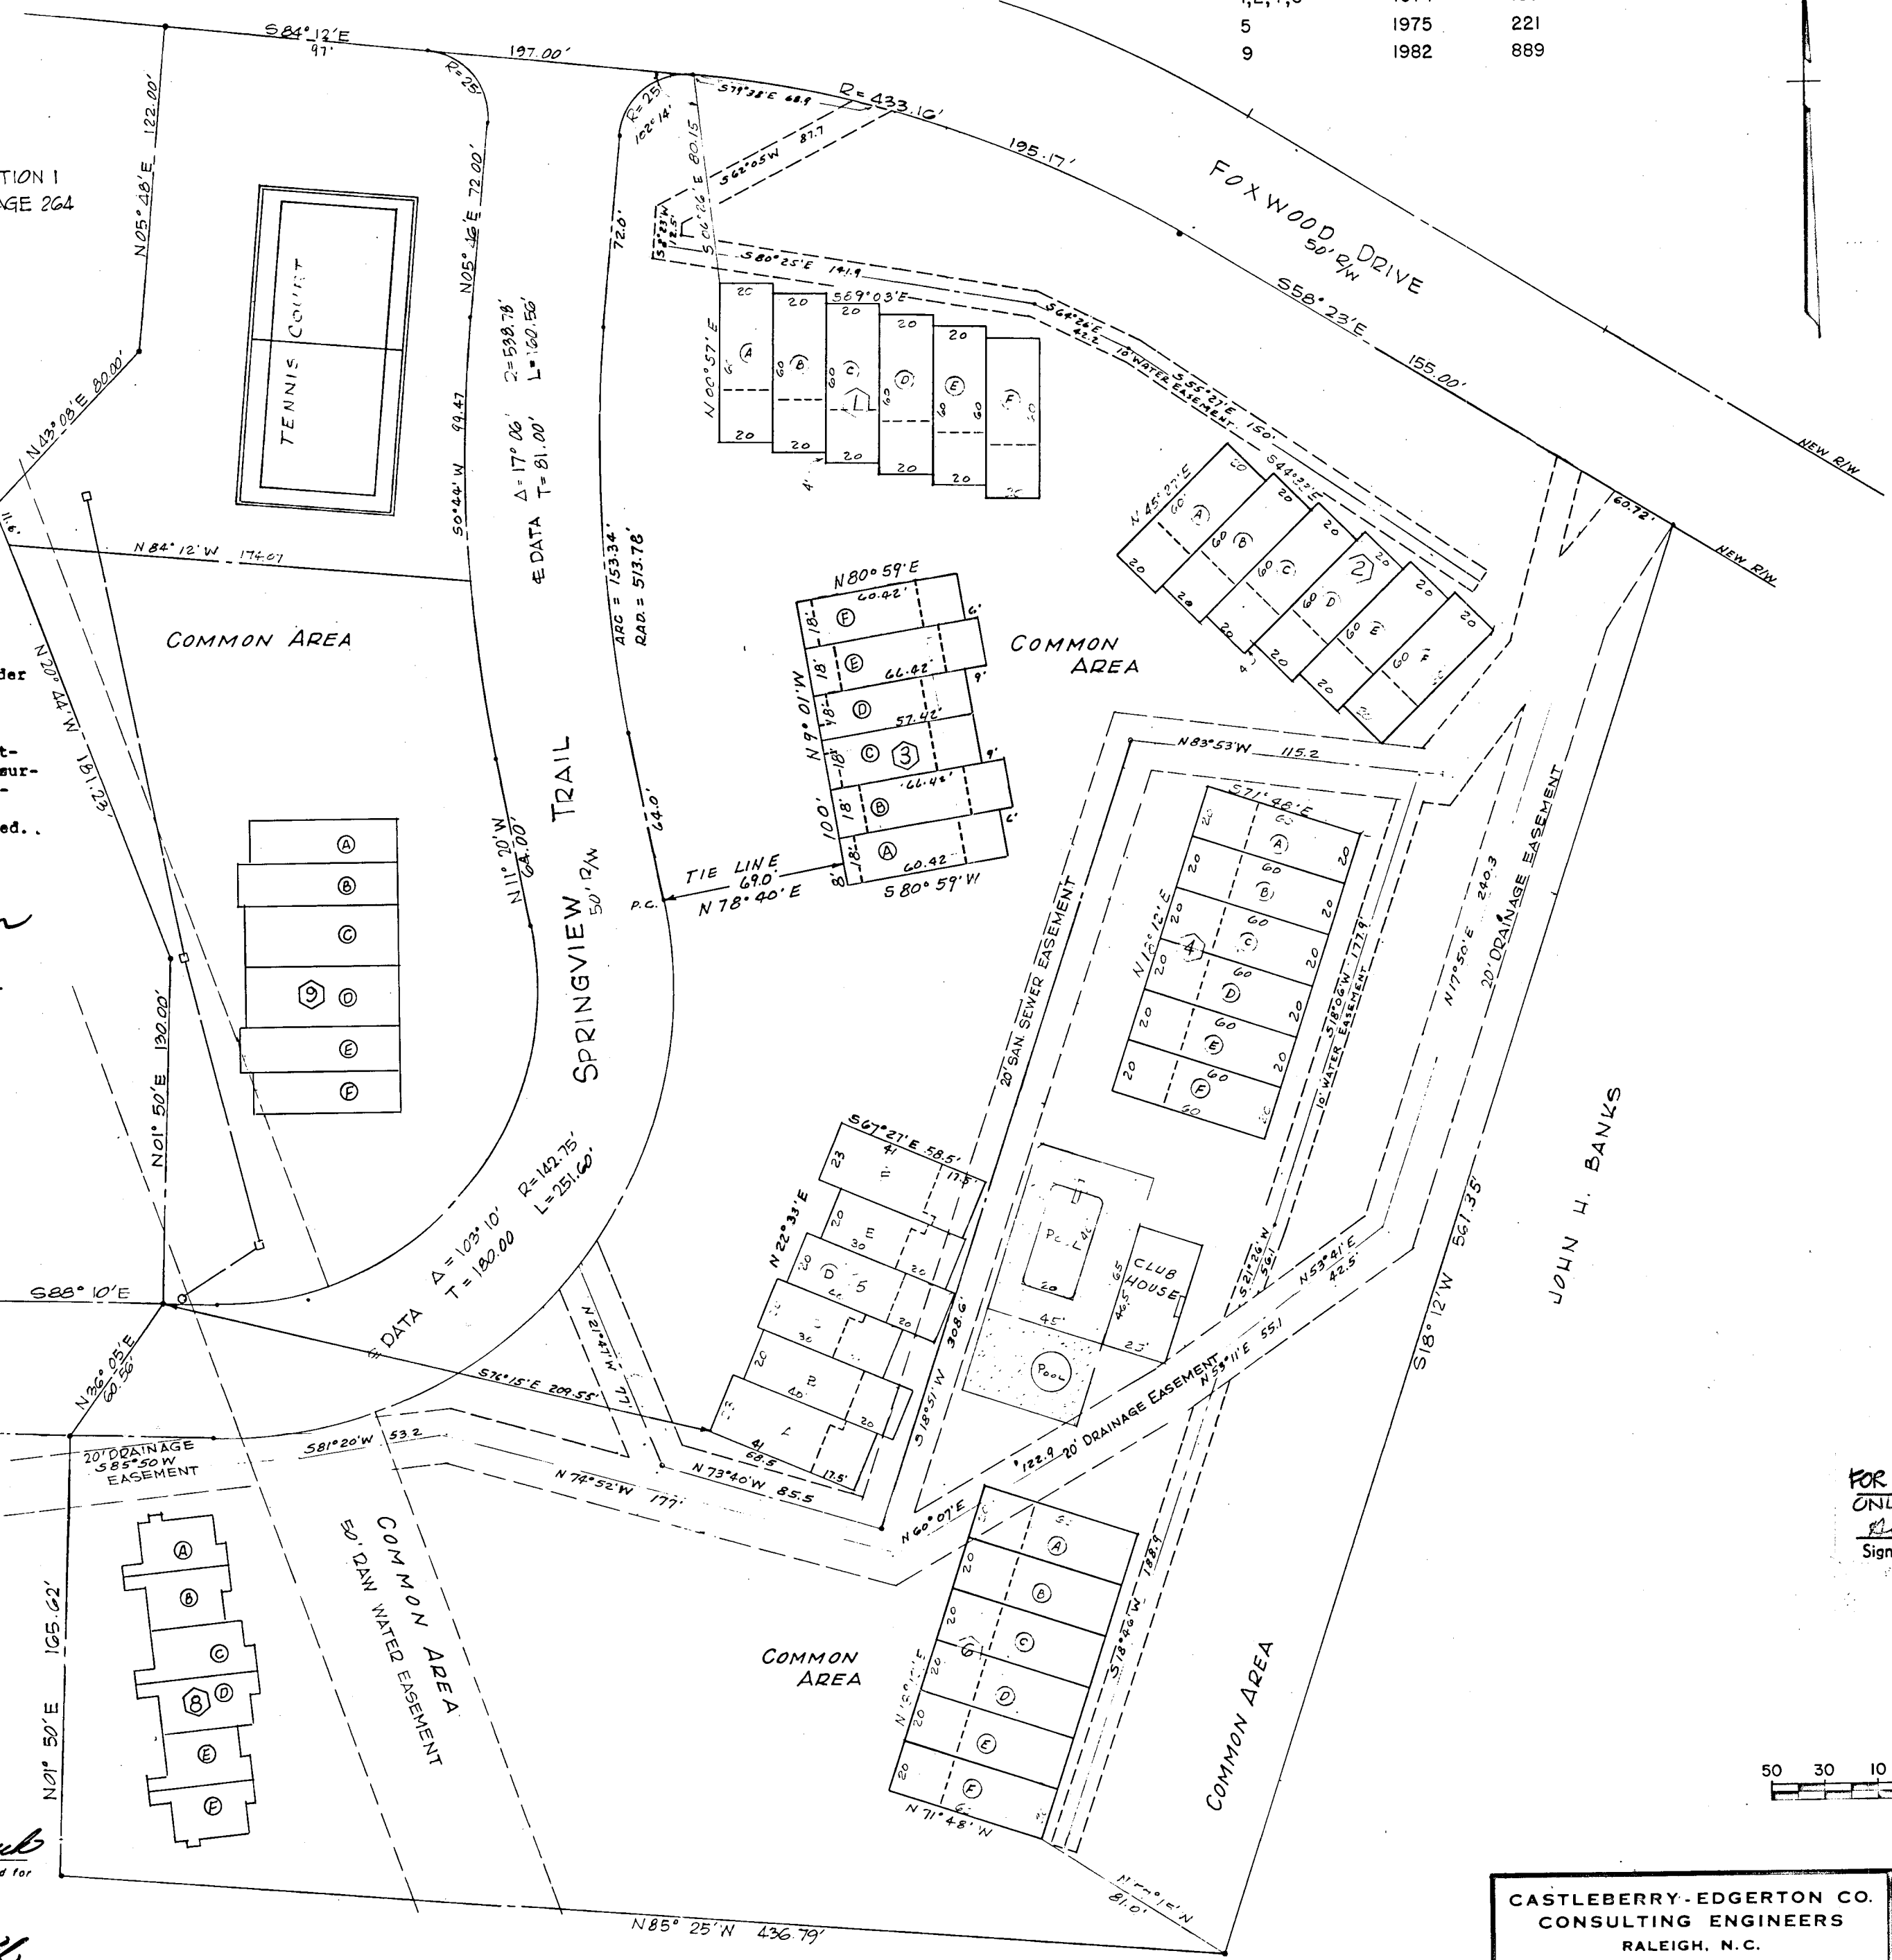

TOWN OF GARNER
L. U. ORDINANCE ADMIN.
PLANS APPROVED
FOR TOWNHOUSE RECORDATION
ONLY (BLUE INK)
Eliza Whitman 10/19/84
Signed _____ Date _____

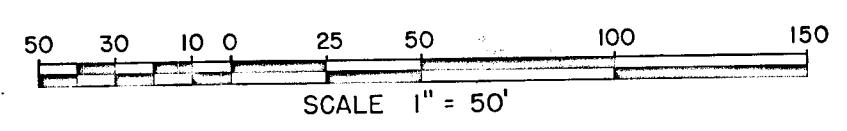

CASTLEBERRY-EDGERTON CO. CONSULTING ENGINEERS RALEIGH, N.C.		GARNER TOWNES BUILDING No. 3 HAROLD WILLIAMS CONST. CO. OWNER GARNER, N.C.	
REVISION	DATE	DATE	FILE
		Oct 16, 1984	
		SCALE 1" = 50'	