



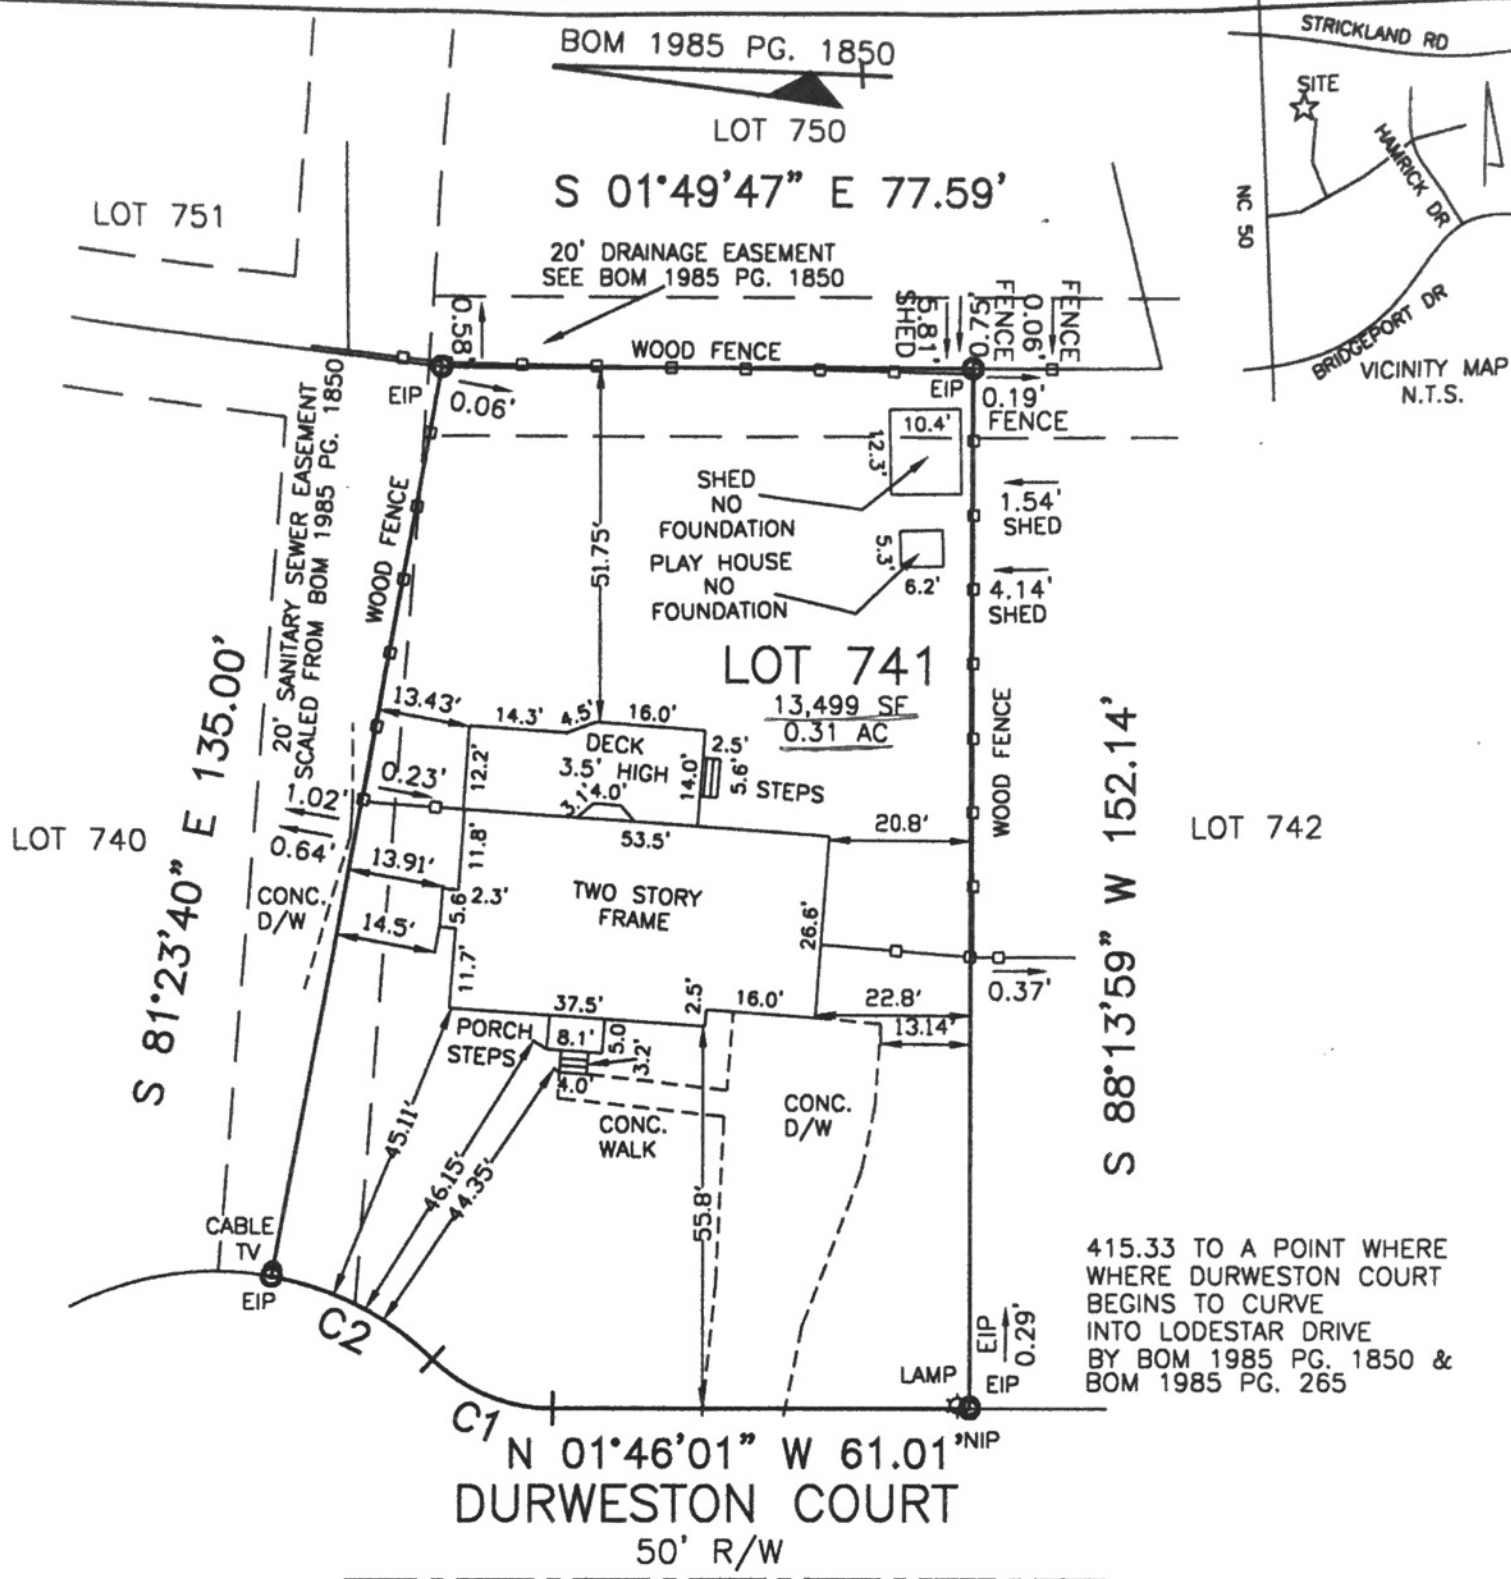

CURVE TABLE				
CURVE	RADIUS	LENGTH	DIRECTION	CHORD
C1	25.00'	19.38'	N20°26'27"E	18.90'
C2	45.00'	26.74'	N25°37'37"E	26.35'

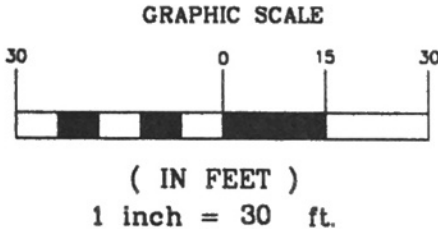

ADDITIONS TO STONEHENGE IX

NOT FOR RECORDING, INFORMATION FOUND
THIS SURVEY WAS DONE WITHOUT THE BENEFIT OF
A TITLE SEARCH AND IS SUBJECT TO ANY FACTS
WHICH MAY BE DISCLOSED BY A FULL AND ACCURATE
TITLE SEARCH

LOT 741 BLOCK _____
RECORDED IN BOOK OF MAPS 1985 VOL. _____ PAGE 1850 WAKE COUNTY, N.C.

FIELD CLOSURE 1:38,537

LEGEND
EIP EXISTING IRON PIPE MH MANHOLE
NIP NEW IRON PIPE PP POWER POLE
MON MONUMENT R/W RIGHT OF WAY
PK PARKER KALON NAIL C/L CENTER LINE
C.B. CATCH BASIN FES FLARED END SECTION

I, JOHN Y. PHELPS, JR. HEREBY CERTIFY THAT THIS MAP IS CORRECT AND THAT THE BUILDINGS LIE WHOLLY ON THE LOT AND THAT THERE ARE NO ENCROACHMENTS OR OTHER BUILDINGS ON SAID LOT UNLESS SHOWN OTHERWISE. THIS MAP IS NOT FOR RECORDING.

JOHN Y. PHELPS, JR. PLS 1310

SEAL L-1339

PROPERTY OF
**ANTHONY BURKHART &
MARGARET BURKHART**
2216 DURWESTON COURT
HOUSE CREEK TWP., WAKE COUNTY, NC

SCALE 1"=30
DATE 06/29/10
1340
83188

JOHN Y. PHELPS, JR.
PROFESSIONAL LAND SURVEYOR
5110 BUR OAK CIRCLE
RALEIGH, NORTH CAROLINA, 27612 (919) 787-3658