


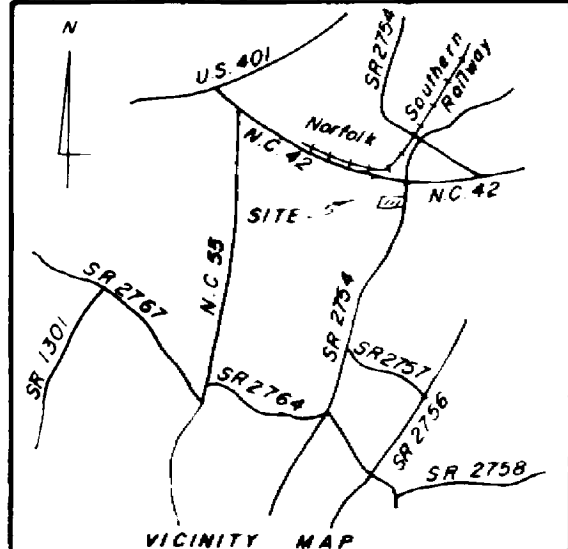

- LEGEND**
- Lines Surveyed
 - Lines Not Surveyed
 - EIP --- Existing Iron Pipe
 - ECM --- Existing Concrete Monument
 - NIP --- New Iron Pipe
 - PKN --- PK Nail
 - DMD --- Double Meridian Distance
 - R/W --- Right of Way
 - DB --- Dead Book
 - CM --- Concrete Monument
 - EIS --- Existing Lightwood Stake
 - EIS --- Existing Iron Stake
 - MBL --- Minimum Building Line
 - NIP Set --- NIP Set
 - Street Address

CURVE DATA

Curve No 5
 $\Delta = 62^\circ 33' 24''$
 $T = 220.85'$
 $R = 363.544'$
 $L = 396.92'$

Curve No 6
 $\Delta = 80^\circ 00' 00''$
 $T = 205.00'$
 $R = 355.0704'$
 $L = 371.83'$

Curve No 7
 $\Delta = 08^\circ 44' 08''$
 $T = 100.00'$
 $R = 1309.241'$
 $L = 199.61'$

Curve No 9
 $\Delta = 37^\circ 46' 20''$
 $T = 130.00'$
 $R = 380.00'$
 $L = 290.51'$

NOTES

- There shall be no filling or the erection of permanent structures in the areas of Wake County Flood Hazard Soils or Federal Emergency Management Agency Zones until a flood study is approved by Wake County or FEMA.
- Before acquiring a building permit for lots marked by * the builder may need to obtain a Flood Hazard Permit from County Zoning Administration.
- Disclosure of construction and maintenance responsibilities is filed in the Wake County Subdivision Administration Office or in the office of its successor agency.
- Approximate boundary of flood hazard soils and unsuitable soils according to Wake County Soils Maps and a field report by the Wake County Health Department.

CERTIFICATION OF SUBDIVISION REVIEW BY WAKE COUNTY HEALTH DEPARTMENT


I hereby certify that lots shown on this plat for "Deer Brook Subdivision" have been tentatively reviewed for minimum space and siting requirements for sewage disposal and water supply system. Based on this preliminary review, it appears that lots on this plat meet appropriate Wake County Health Department regulations. Note that this preliminary certification does not represent approval or a permit for any site work. Final approval requires issuance of the appropriate Wake County Health Department permits for specific use and siting in accordance with regulations in force at the time of permitting.

W. P. Judd
Wake County Health Director or Authorized Representative
Date 1/6/89

BLANNIE MEDLIN ADAMS
TAX MAP 856, PARCEL 4
DEED BOOK 1966, PAGE 416
ZONE R-30

THOMAS E ALLEN & WIFE
DIANE MEDLIN ALLEN
TAX MAP 856, PARCEL 74
ZONE R-30

NC65 MONUMENT
"WILLOW SPRINGS"
N 669,870.3463
E 2,079,884.803
(NAD 27)

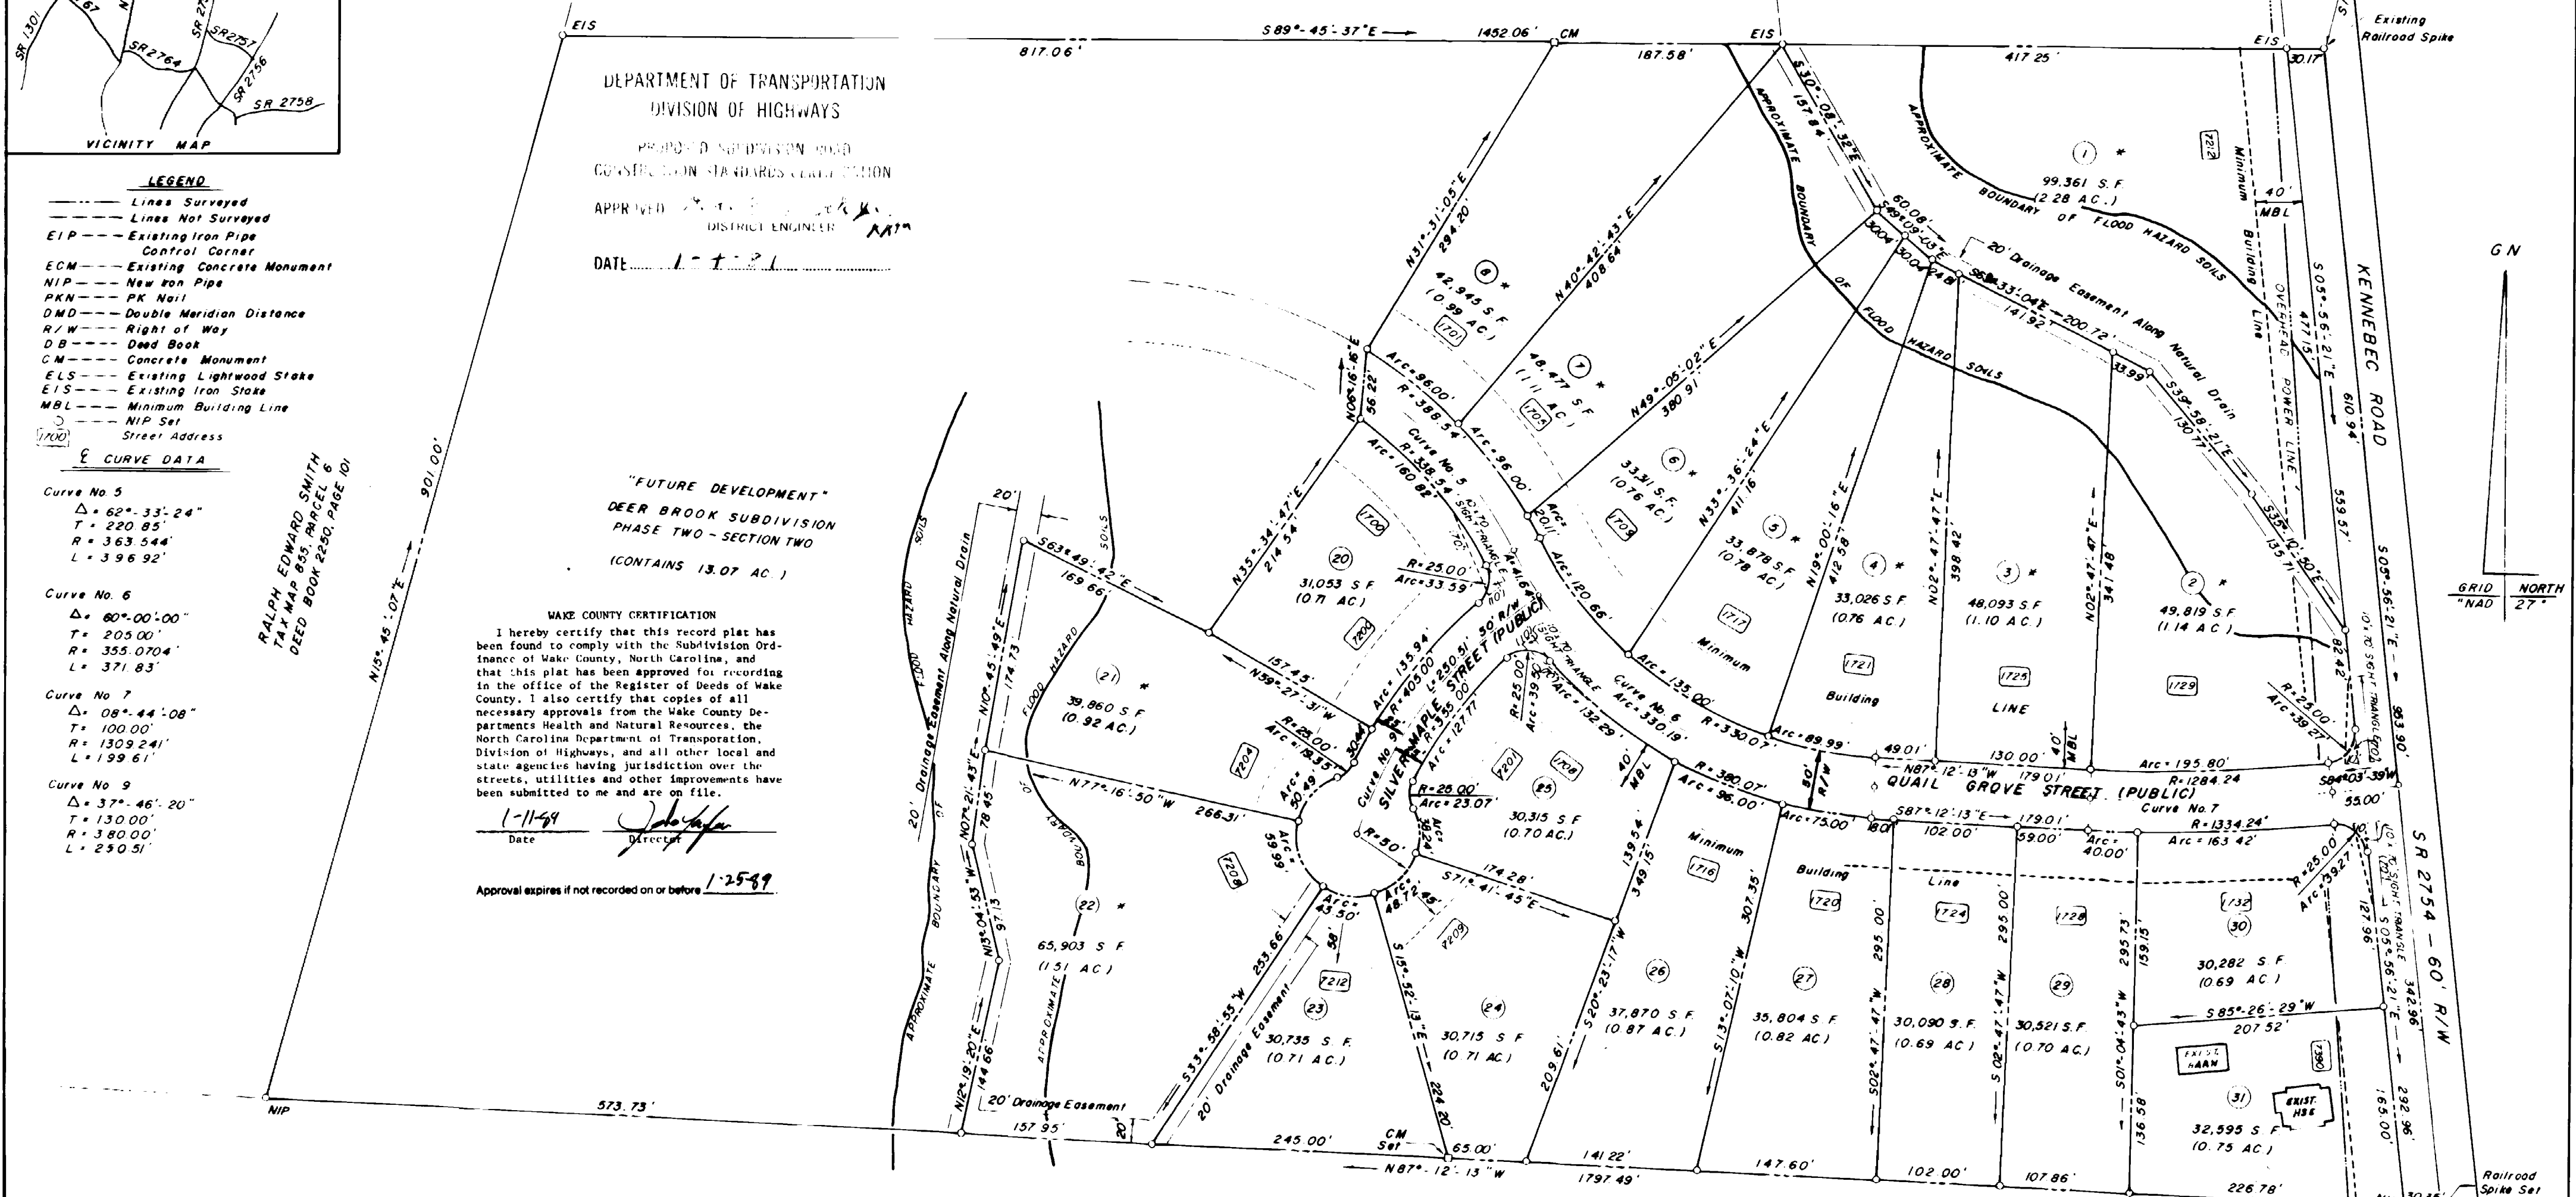

NORTH CAROLINA WAKE COUNTY

I Linwood E. Byrd, certify that this map was drawn under my supervision from an actual survey made under my supervision, deed description recorded in Book _____ Page _____, that the ratio of precision as calculated by latitudes and departures is 1/10,000, that the boundaries not surveyed are shown as broken lines plotted from information found in books referenced, that this map was prepared in accordance with G.S. 47-30 as amended. Witness my hand and official seal this 17th day of August, A.D. 1988.

Linwood E. Byrd
Registration No. L-1354

NORTH CAROLINA JOHNSTON COUNTY

I Kay B. Hatch, a Notary Public for said County and State do hereby certify that Linwood E. Byrd personally appeared before me this day and Witness my hand and official seal this 17th day of August, 1988.

My Commission Expires: January 30, 1990
Kay B. Hatch, Notary Public

Notary Seal
KAY B. HATCH
NOTARY PUBLIC
JOHNSTON COUNTY, N.C.
My Commission: 1-31-84 to 1-30-89

NORTH CAROLINA WAKE COUNTY

The foregoing certificate of Kay B. Hatch, Notary Public, is certified to be correct. This instrument was presented for registration and recorded in Book of Maps _____ Page _____ This 12 Jan. 1989.

Kenneth C. Wilkins, Assistant Register of Deeds

DEPARTMENT OF TRANSPORTATION
DIVISION OF HIGHWAYS
PROPOSED SUBDIVISION ROAD
CONSTRUCTION STANDARDS CERTIFICATION
APPROVED "SEE STAMPED CERTIFICATED"
DATE _____

REVISIONS		PROPERTY OF DEER BROOK ASSOCIATES		LINWOOD E. BYRD, INC. REGISTERED SURVEYORS P.O. BOX 875 FOUR OAKS, N.C.	
TOWNSHIP: MIDDLE CREEK		COUNTY: WAKE		DATE: 8-17-88	
CITY OR TOWN:		STATE: NORTH CAROLINA		SURVEYED BY: DJC	
ZONE: R-30		TAX MAP: 855		DRAWN BY: KBH	
PARCEL: 26		CHECKED & CLOSURE BY: LEB		FIELD BOOK L 116-1	
				DRAWING NO. 88-227	