


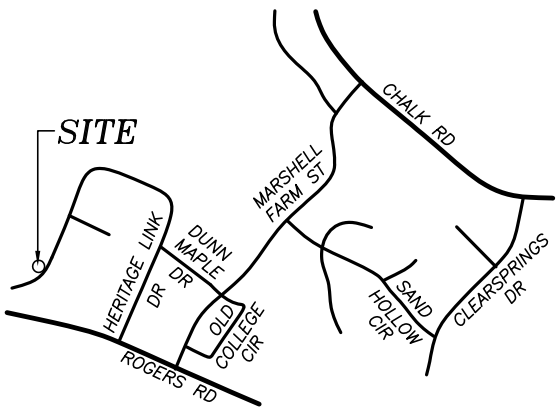

VICINITY MAP
(N.T.S.)

FLOOD CERTIFICATION

THIS WILL CERTIFY THAT THE SUBJECT PROPERTY
() IS or (X) IS NOT located in a SPECIAL FLOOD HAZARD AREA
as determined by the Department of Housing and Urban
Development, or as shown on the FLOOD INSURANCE RATE MAP.


370244 1749 J
COMMUNITY # PANEL SUFFIX

PLS
PROFESSIONAL LAND SURVEYOR

S 42°07'37" W 77.33'
TIE POINT CONTROL CORNER
N.C.G.S. COORDINATES
N = 799,302.442
E = 2,148,178.88
PER BOM 2003, PG 425


HERITAGE WAKE FOREST
GOLF COURSE
BOM 2003, PG 575

THIS LOT MAY BE SUBJECT TO A
NEUSE RIVER RIPARIAN BUFFER.

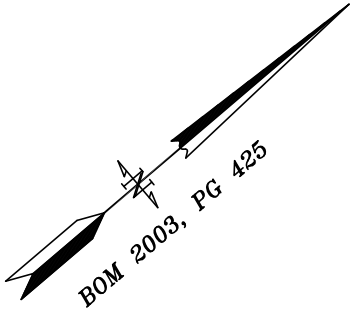

LOT 497
SECTION 3, BLOCK B
HERITAGE WAKE FOREST
PHASE III
12,831 SQ.FT.
0.29 ACRES

SCALE

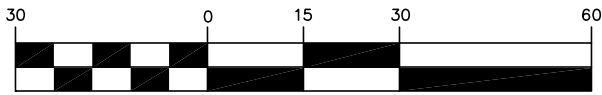

(IN FEET)
1 inch = 30 ft.

LEGEND

- EXISTING IRON PIPE
- NEW IRON PIPE
- COMPUTED CORNER

NOTE:


THIS PROPERTY DOES NOT LIE WITHIN
2000' OF A N.C.G.S. MONUMENT.

THIS SURVEY IS OF AN EXISTING PARCEL
OR PARCELS OF LAND.

UTILITIES SHOWN ARE FOR REPRESENTATION
ONLY AND NOT TO BE USED FOR
PROPERTY LINE LOCATION

ALL CREEKS, EASEMENTS, BUFFERS,
FLOOD LIMITS & SETBACKS TAKEN
FROM BOM 2003, PG 425.

LOT 498

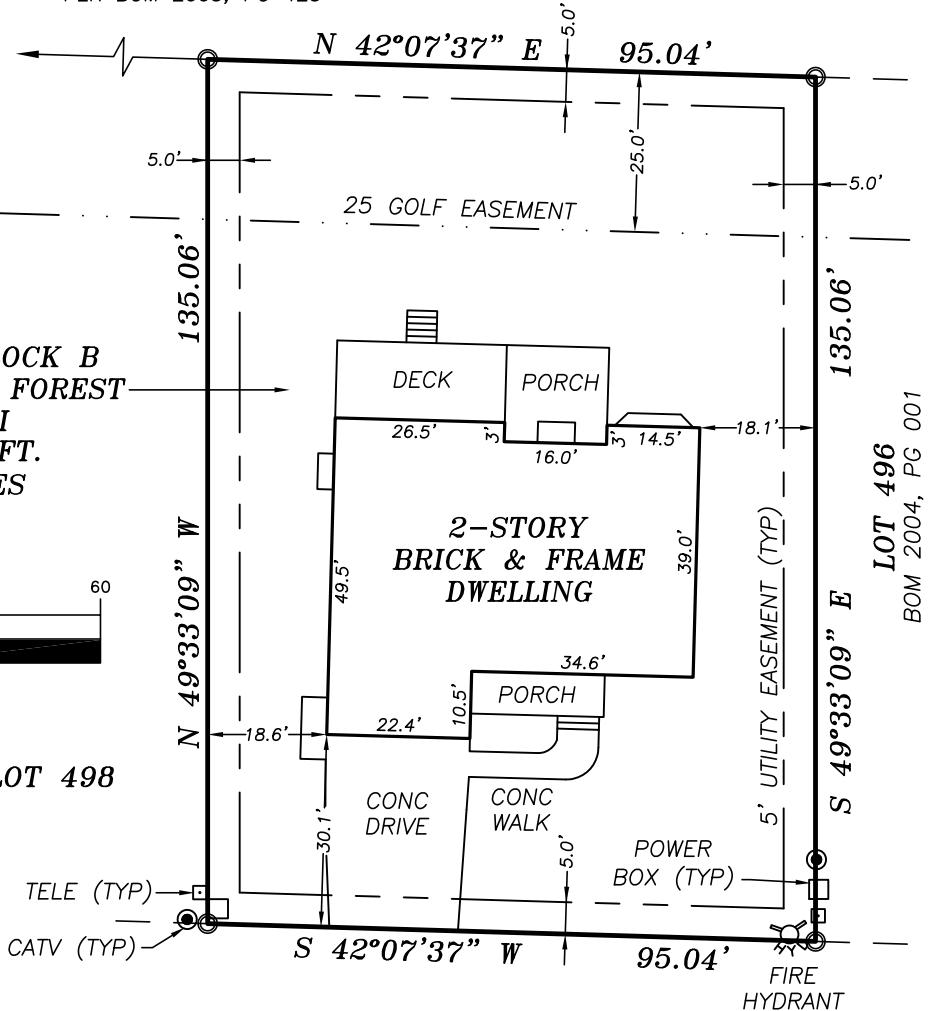

HERITAGE LINKS DRIVE
(50' R/W)

I, Aaron R. Stock, PLS, certify this map was drawn under my supervision from an actual survey made under my supervision;
and that the error of closure as calculated by latitudes and departures is 1/ 10,000+; that the boundaries not surveyed
are shown as broken lines plotted from information found in Book ; Page ; that this map was prepared in
accordance with G.S. 47-30 amended.

Witness my original signature, registration number and seal this

1ST day of AUGUST

2014.

Signed

PLS

Seal




SOMMER DONAHOE
JEFFREY DONAHOE

LOT 497, SECTION 3, BLOCK B
HERITAGE WAKE FOREST, PHASE III
1413 HERITAGE LINKS DRIVE
WAKE FOREST NORTH CAROLINA

DATE: 08-01-2014
SCALE: 1" = 30'

DWG. NO.
A-18004

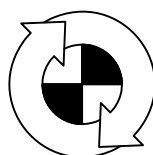

TURNING POINT
SURVEYING PLLC

4113 JOHN S. RABOTEAU WYND
RALEIGH, NORTH CAROLINA 27612
FAX (800)948-0213 PH (919)781-0234
License No: P-0121

C.N. = 21451
B.O.M. 2003
PAGE 425
WAKE CO. REG.