Docusign Envelope ID: 117B9703-C1CC-4A2A-83B9-C7F9E8B0C4A7

Initial JGR Initial BCRJ 3/22/2026 | 10:20 CDT
3/23/2026 | 07:28 CDT

BKBM2021PG00466

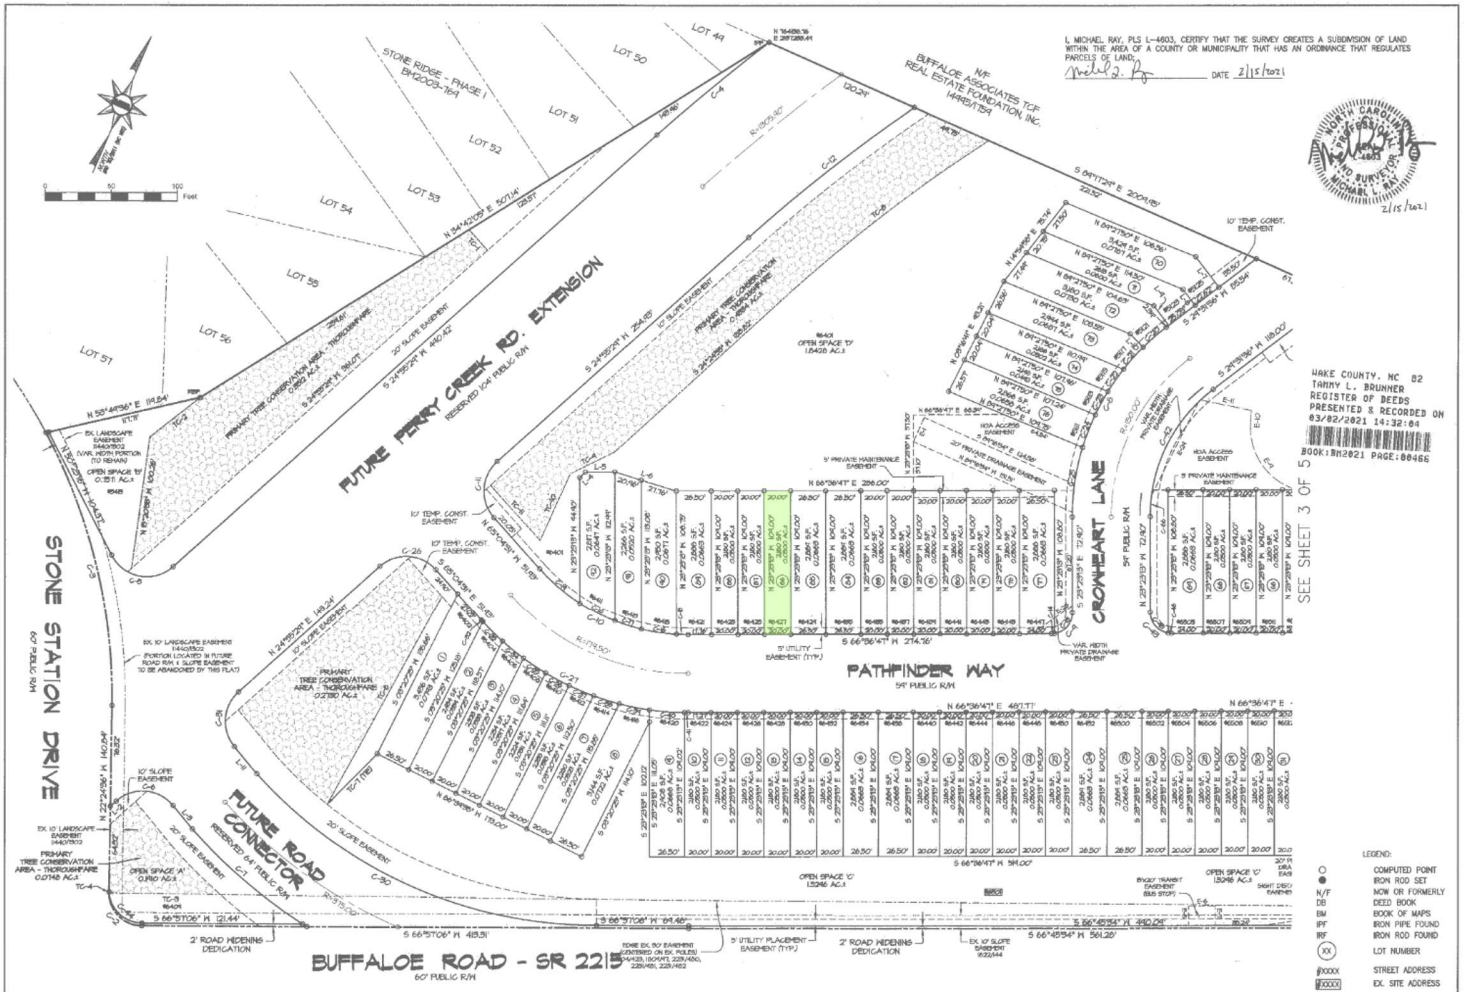

CASE # SPR-0056-2020 / SUB-S-49-18
TRANSACTION #570543
RCMP-0243-2020

1/21/2021 3rd ROUND COMMENTS ADDRESSED
11/19/2020 2nd ROUND COMMENTS ADDRESSED
10/7/2020 1st ROUND COMMENTS ADDRESSED

* SEE SHEET 1 OF 5 FOR NOTES & SITE DATA *
* SEE SHEET 5 OF 5 FOR LINE & CURVE TABLES, ETC. *

FINAL SUBDIVISION, EASEMENT & RIGHT-OF-WAY DEDICATION PLAT
TOWNES AT STONERIDGE
NEUSE TOWNSHIP - WAKE COUNTY - NORTH CAROLINA
PLATTED FOR: TOR STONERIDGE, LLC

JOB NO.: 20103	
SCALE: 1"=50'	
DATE: 08/10/2020	
DRAWN BY: MLR	
REVIEW BY: MLR	
SHEET: 2 OF 5	

MRA

MORRIS & RITCHIE ASSOCIATES OF NC, PC
ENGINEERS, PLANNERS, SURVEYORS AND LANDSCAPE ARCHITECTS
5605 CHAPEL HILL ROAD, SUITE 112
RALEIGH, NORTH CAROLINA 27607
(984) 200-2103
MRASTA.COM
LICENSE #C-4182, #C-492