




triangle engineering architecture planning, inc.
raleigh, n.c. kill devil hills, n.c.

SECTION THREE
VAN STORY HILLS
N.C.

10-12-76
10-12-76
10-12-76

T-368

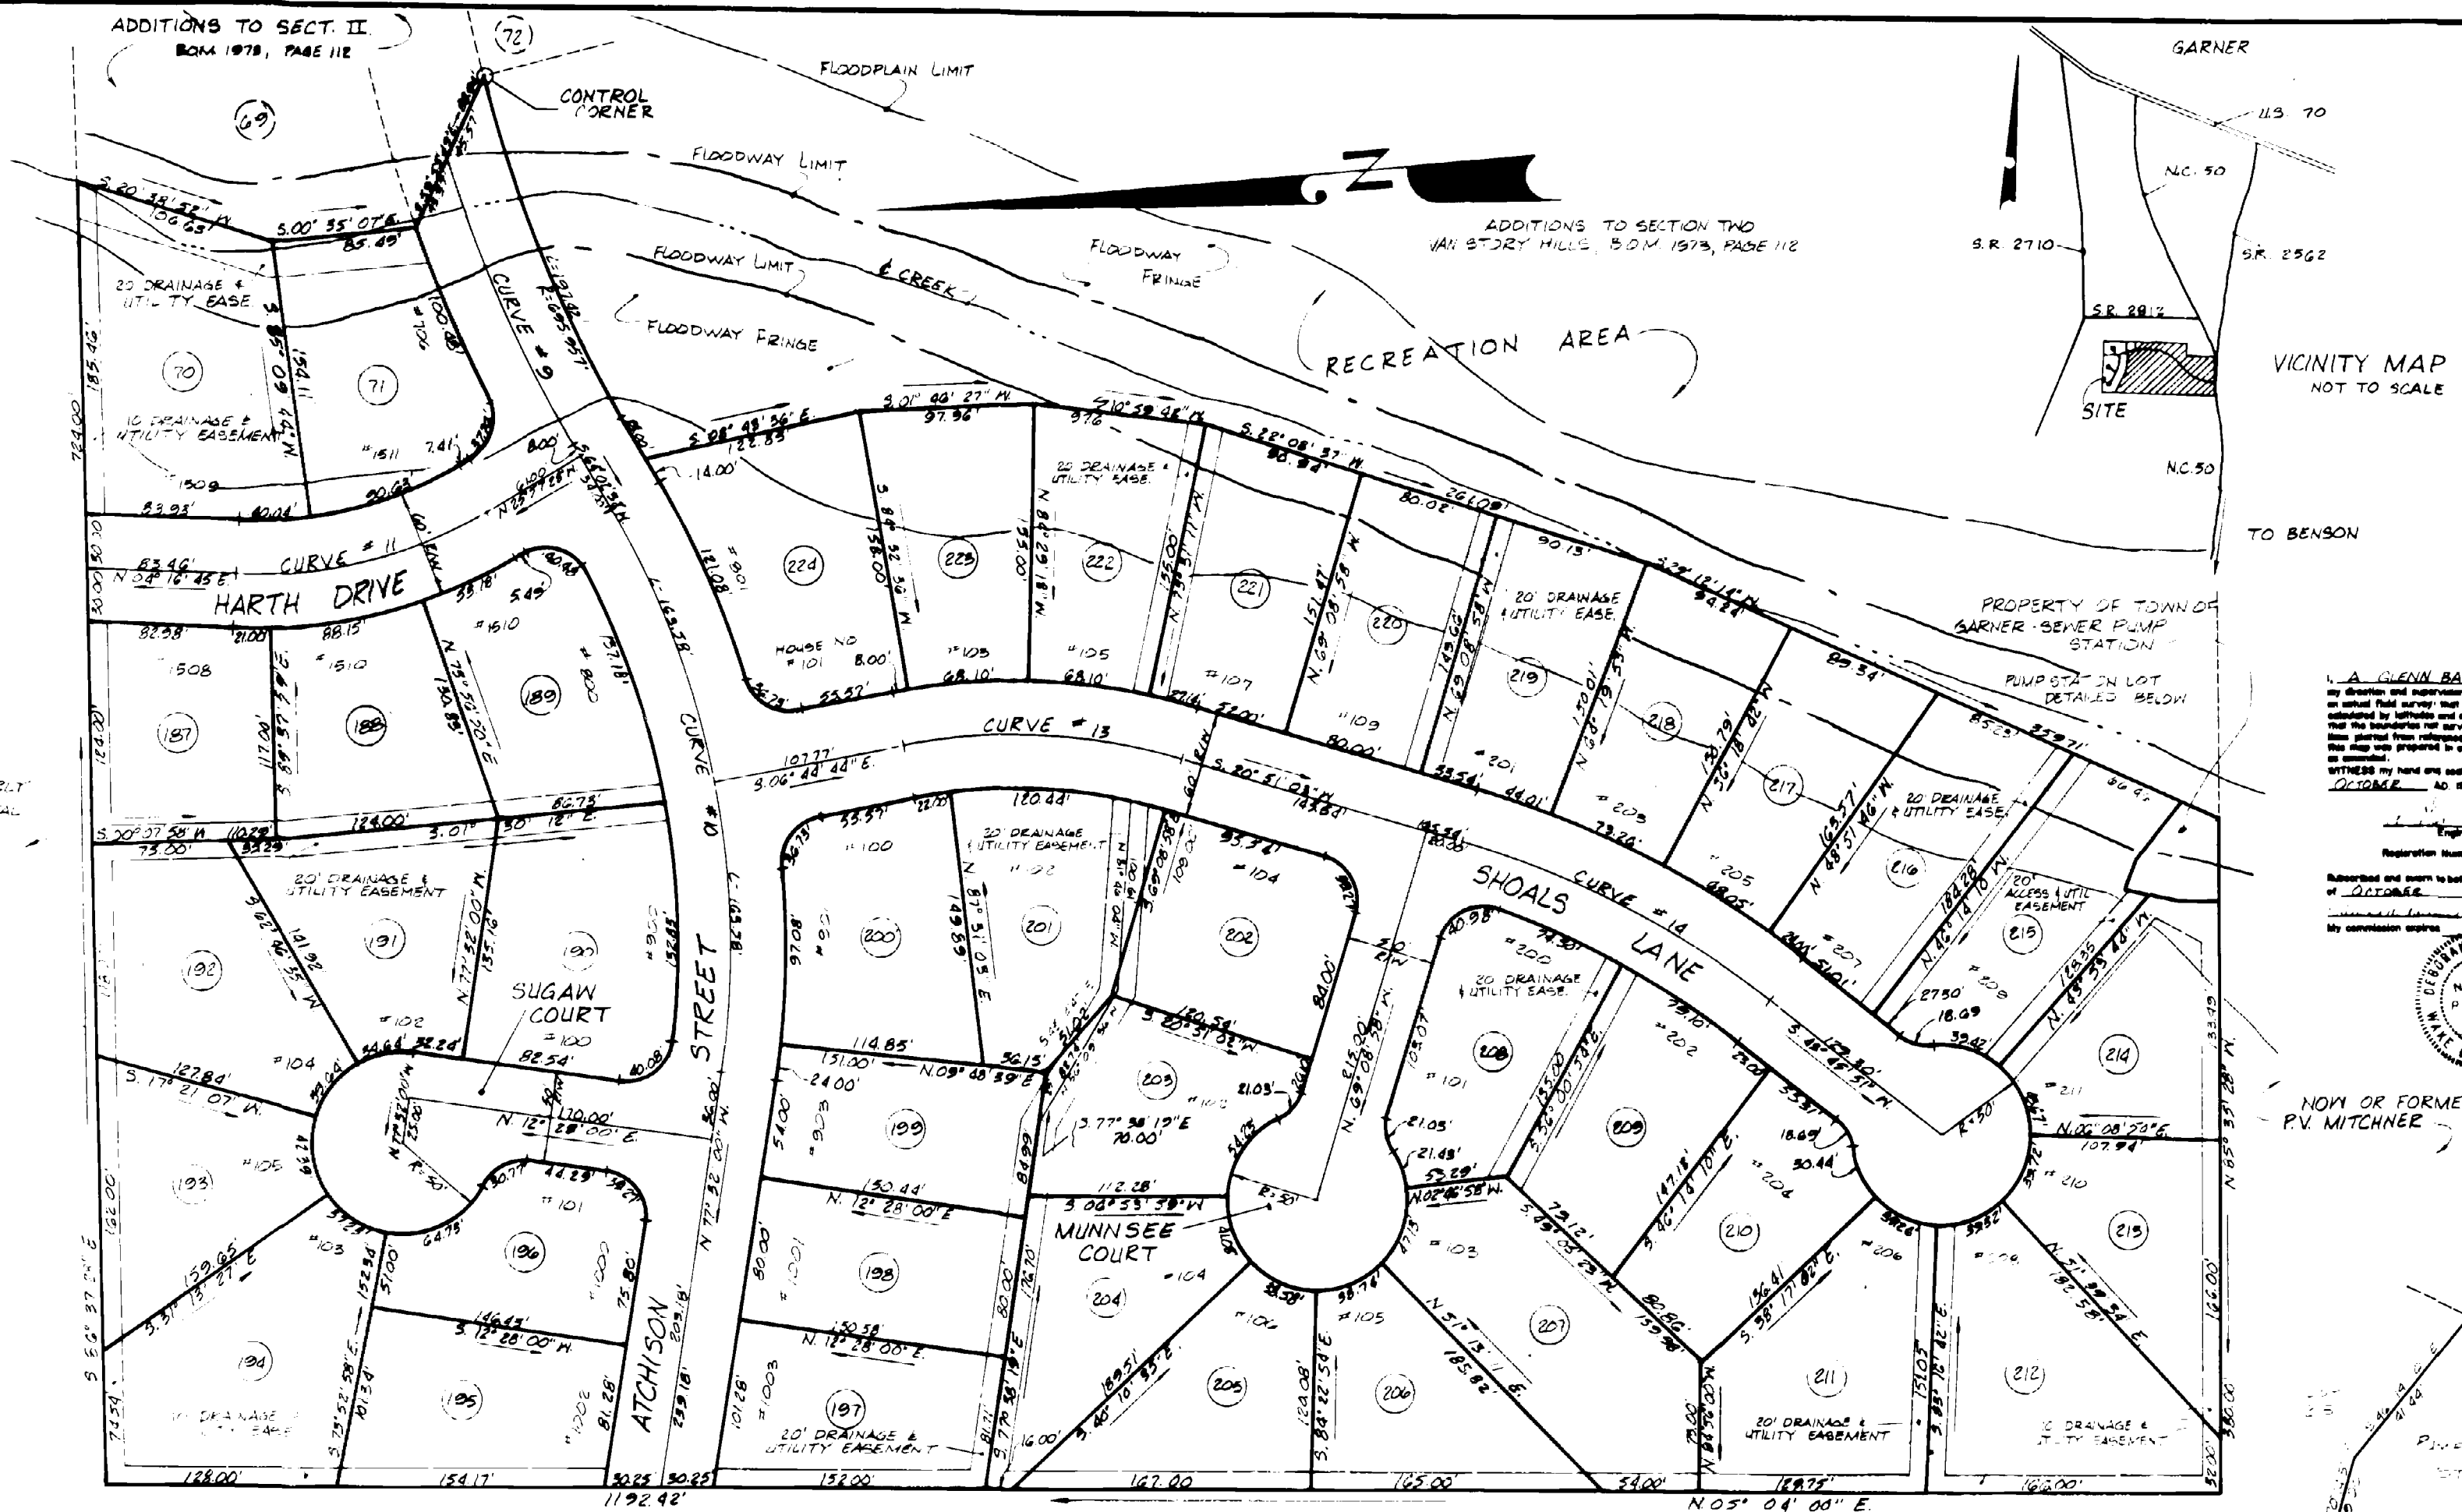

I, A. GLENN BARNICK, County Clerk, do hereby certify that the map was drawn from an actual field survey and that the error of closure is calculated by latitudes and departures to 1/10,000. I further certify that the boundaries and easements shown on this map were prepared in accordance with the laws of the State of North Carolina and the rules and regulations of the State Board of Public Safety.

WITNESS my hand and seal this 12th day of OCTOBER, 1976.
A. GLENN BARNICK
County Clerk
Registration Number 6-1812
Subscribed and sworn to before me this 12th day of OCTOBER, 1976.
My commission expires 3-1-77.



CURVE DATA

CURVE #9	CURVE #10
Δ 13° 29' 19"	Δ 58° 25' 28"
R 725.957'	R 487.839'
T 85.849'	T 170.000'
L 176.905'	L 327.161'
CURVE #11	CURVE #13
Δ 30° 14' 13"	Δ 27° 35' 47"
R 277.606'	R 525.747'
T 75.000'	T 80.000'
L 146.502'	L 156.895'
CURVE #14	
Δ 22° 54' 48"	
R 493.426'	
T 100.000'	
L 197.327'	

REFERENCES

1. MAPS BY THIS OFFICE ENTITLED AND DATED AS FOLLOWS:
A) "VAN STORY HILLS" 1-26-72
B) "VAN STORY HILLS, SECTION II ADDITIONS" 3-21-75, B.O.M. 1975, PG. 112
C) "VAN STORY HILLS" 4-11-75
D) "VAN STORY HILLS" FLOOD PLAIN DELINEATION 3-5-76

July 14, 1977 Mary Ann Hurd
Town Clerk


July 14, 1977 Mary Ann Hurd
Town Clerk


July 14, 1977 Van K. Ouch
Town Manager


July 14, 1977 Van K. Ouch
Designated Official

NOTES

1. ALL TURNOUT RADII ARE 2500'
2. EACH LOT HAS AN AREA OF 12,000 SQ. FT. OR MORE.
3. ALL CORNERS ARE MARKED WITH 3/4" IRON PIPE DRIVEN FLUSH WITH GROUND.
4. FLOODWAY DELINEATES THE PORTION OF THE CHANNEL AND THE FLOODPLAIN WHICH PROVIDES PASSAGE FOR THE 100-YEAR FLOOD, WITHOUT INCREASING THE ELEVATION OF THAT FLOOD AT ANY POINT BY MORE THAN ONE FOOT, AS DETERMINED BY THE U.S. CORPS OF ENGINEERS.

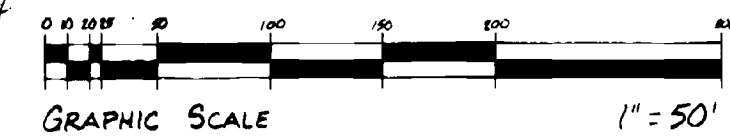

 


 

SKETCH/AREA TABLE ADDENDUM

SUBJECT INFO			
File No.: 262218	Parcel No.:		
Property Address: 1508 HARTH DRIVE			
City: GARNER	County:	State: NC	ZipCode:
Owner:			
Client: Ida Terbet/Colleen Terbet Sain/Coldwell Banker HPW			Client Address:
Appraiser Name:		Inspection Date:	

SKETCH

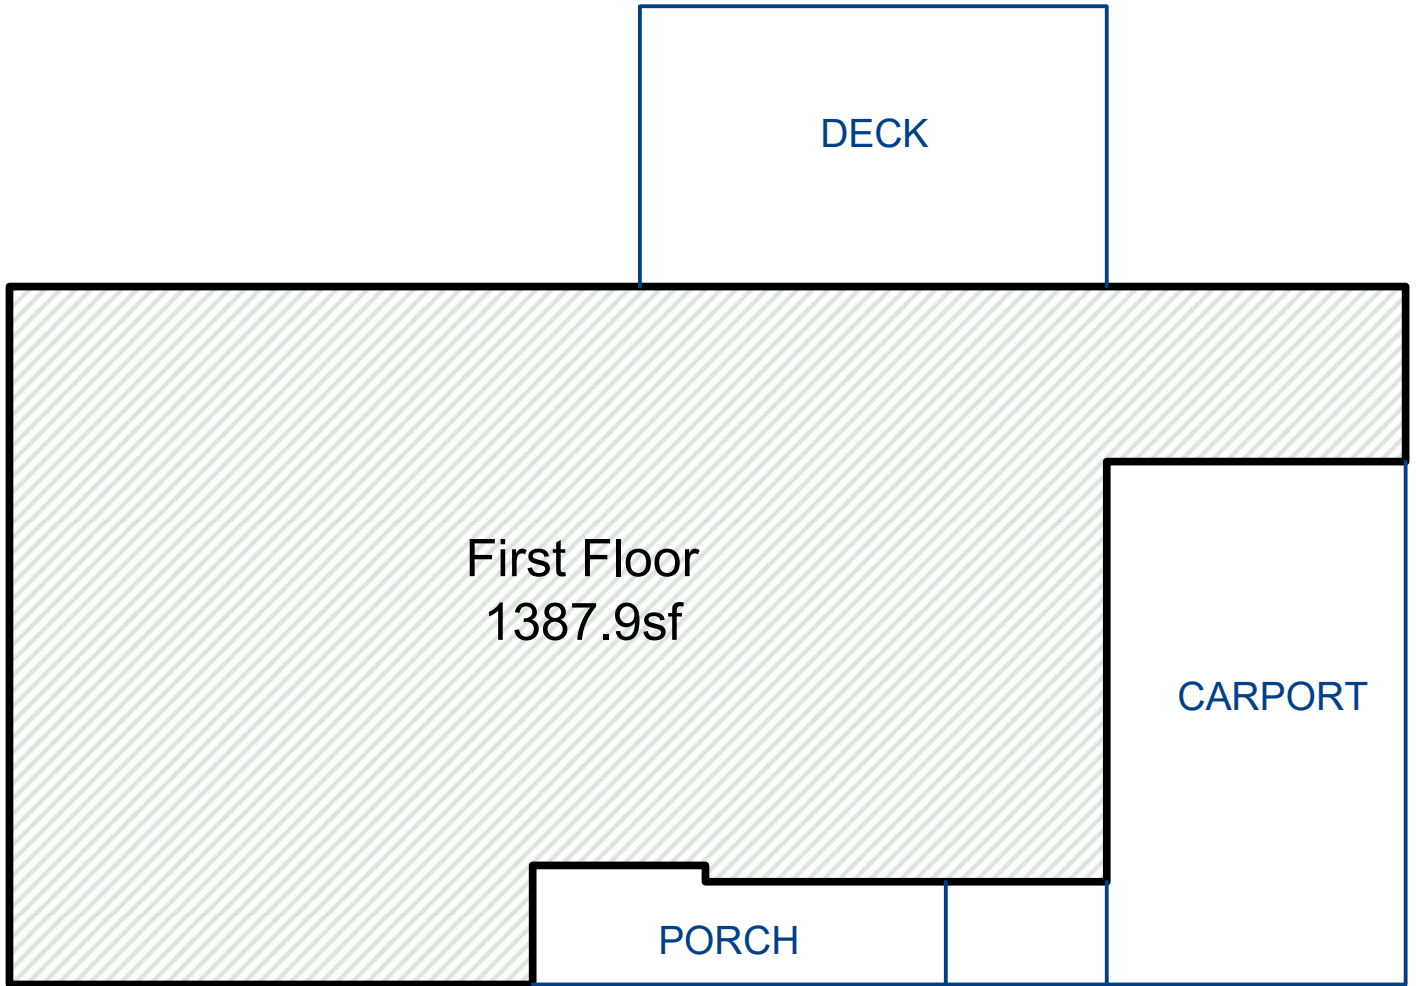

NOT TO EXACT SCALE
APPROXIMATE DIMENSIONS

Sketch by ApexSketch

[illegible]