


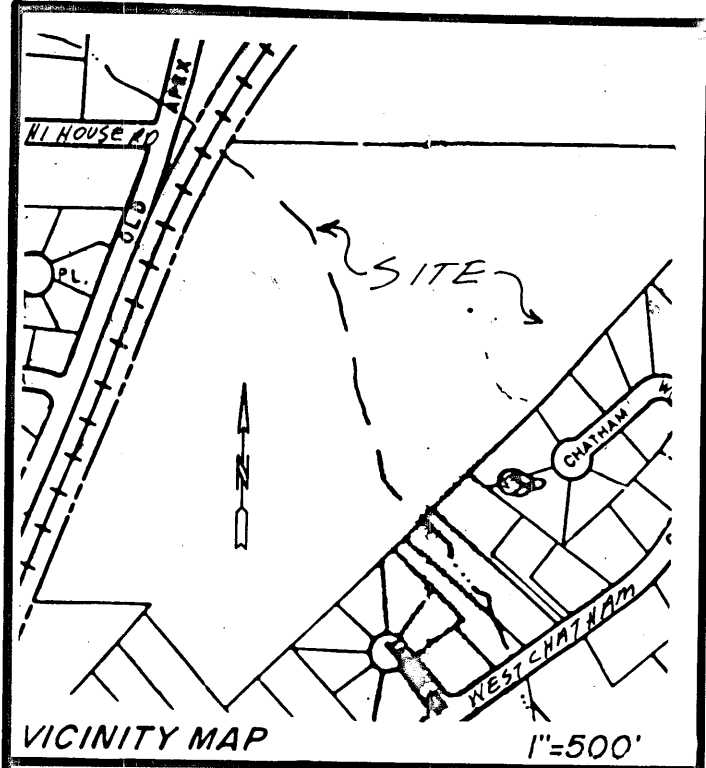


Certificate of ownership and dedication. This certifies that the undersigned is (are) the owner(s) of the property shown on this map, having acquired title thereto by deed(s) recorded in the office of the register of deeds of Wake County, North Carolina or otherwise as shown below and that by submission of this plat or map for approval, I/we do dedicate to the Town of Cary for public use all streets, easements, rights-of-way and parks shown thereon for all lawful purposes to which the town may devote or allow the same to be used and upon acceptance thereof and in accordance with all town policies, ordinances and regulations or conditions of the Town of Cary for the benefit of the public, said dedication shall be irrevocable (provided dedications of easements for storm drainage are not made to the Town of Cary but are irrevocably made to the subsequent owners of any and all properties shown hereon for their use and benefit subject to the conditions of (b), (c), (d), and (f) of Section 1 of the "town storm drainage policy" as the same may be from time to time amended). Book _____

NORTH CAROLINA
WAKE COUNTY
I, RAYE W. TAYLOR, a Notary Public for said county and state do hereby certify that John F. Phillips personally appeared before me this day and Witness my hand and official seal this 6 day of NOVEMBER 19 87.

NORTH CAROLINA
WAKE COUNTY
I, Kenneth D. Close, certify that this map was drawn under my supervision from an actual survey made under my supervision, deed and description recorded in Book _____ Page _____ that the ratio of precision as calculated by latitude and departures is 1 to 10,000, that the boundaries not surveyed are shown as broken lines plotted from information found in books referenced, that this map was prepared in accordance with G.S. 47-30 as amended. Witness my hand and seal this 11th day of DECEMBER A.D. 19 86.





NORTH CAROLINA
WAKE COUNTY
I, RAYE W. TAYLOR, a Notary Public for said county and state do hereby certify that KENNETH D. CLOSE personally appeared before me this day and Witness my hand and official seal this 11 day of DECEMBER 19 86.

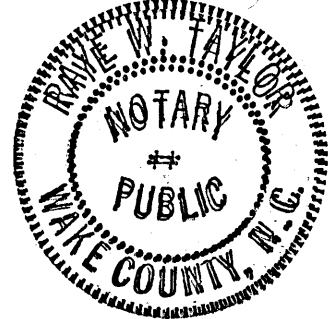

NORTH CAROLINA
WAKE COUNTY
The foregoing certificate of Notary Public, is certified to be correct. This instrument was presented for registration and recorded in Plat Book _____ Page _____ This 6th day of NOVEMBER 19 87 at 4:10 P.M.
Kenneth C. Wilkins, Register of Deeds
By Donna K. Boone, Assistant Reg. of Deeds

(4) Certificate of approval and acceptance of dedications. I, MAELYN D. RYAN, the town clerk of Cary, North Carolina, do certify that the Town of Cary approved this plat or map and accepted the dedication of the streets, easements, rights-of-way and public parks shown thereon, but assume no responsibility to open or maintain the same, until in the opinion of the governing body of the Town of Cary it is in the public interest to do so.
Date 11-6 19 87
By Maelyn D. Ryan, Town Clerk

TOWN OF CARY
NORTH CAROLINA
DEPARTMENT OF PLANNING AND DEVELOPMENT
In accordance with the Subdivision Regulation of the Town of Cary, Section 79 (1), I hereby certify that this plat has been approved for recording in the office of the county recorder.
By Shirley Stone, Director
DATE _____

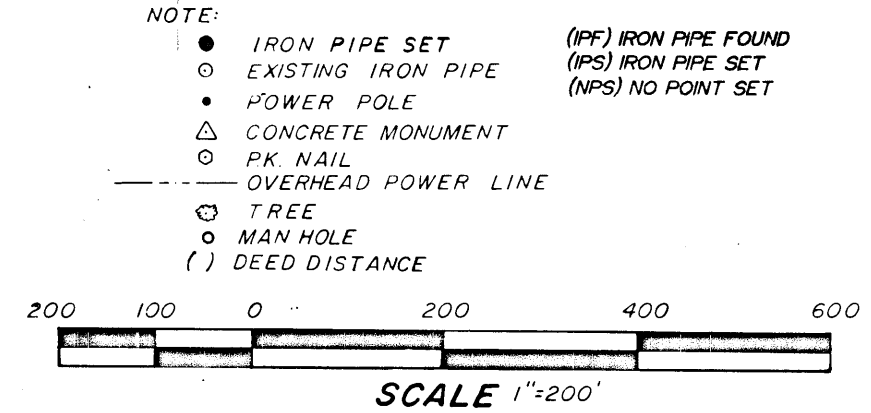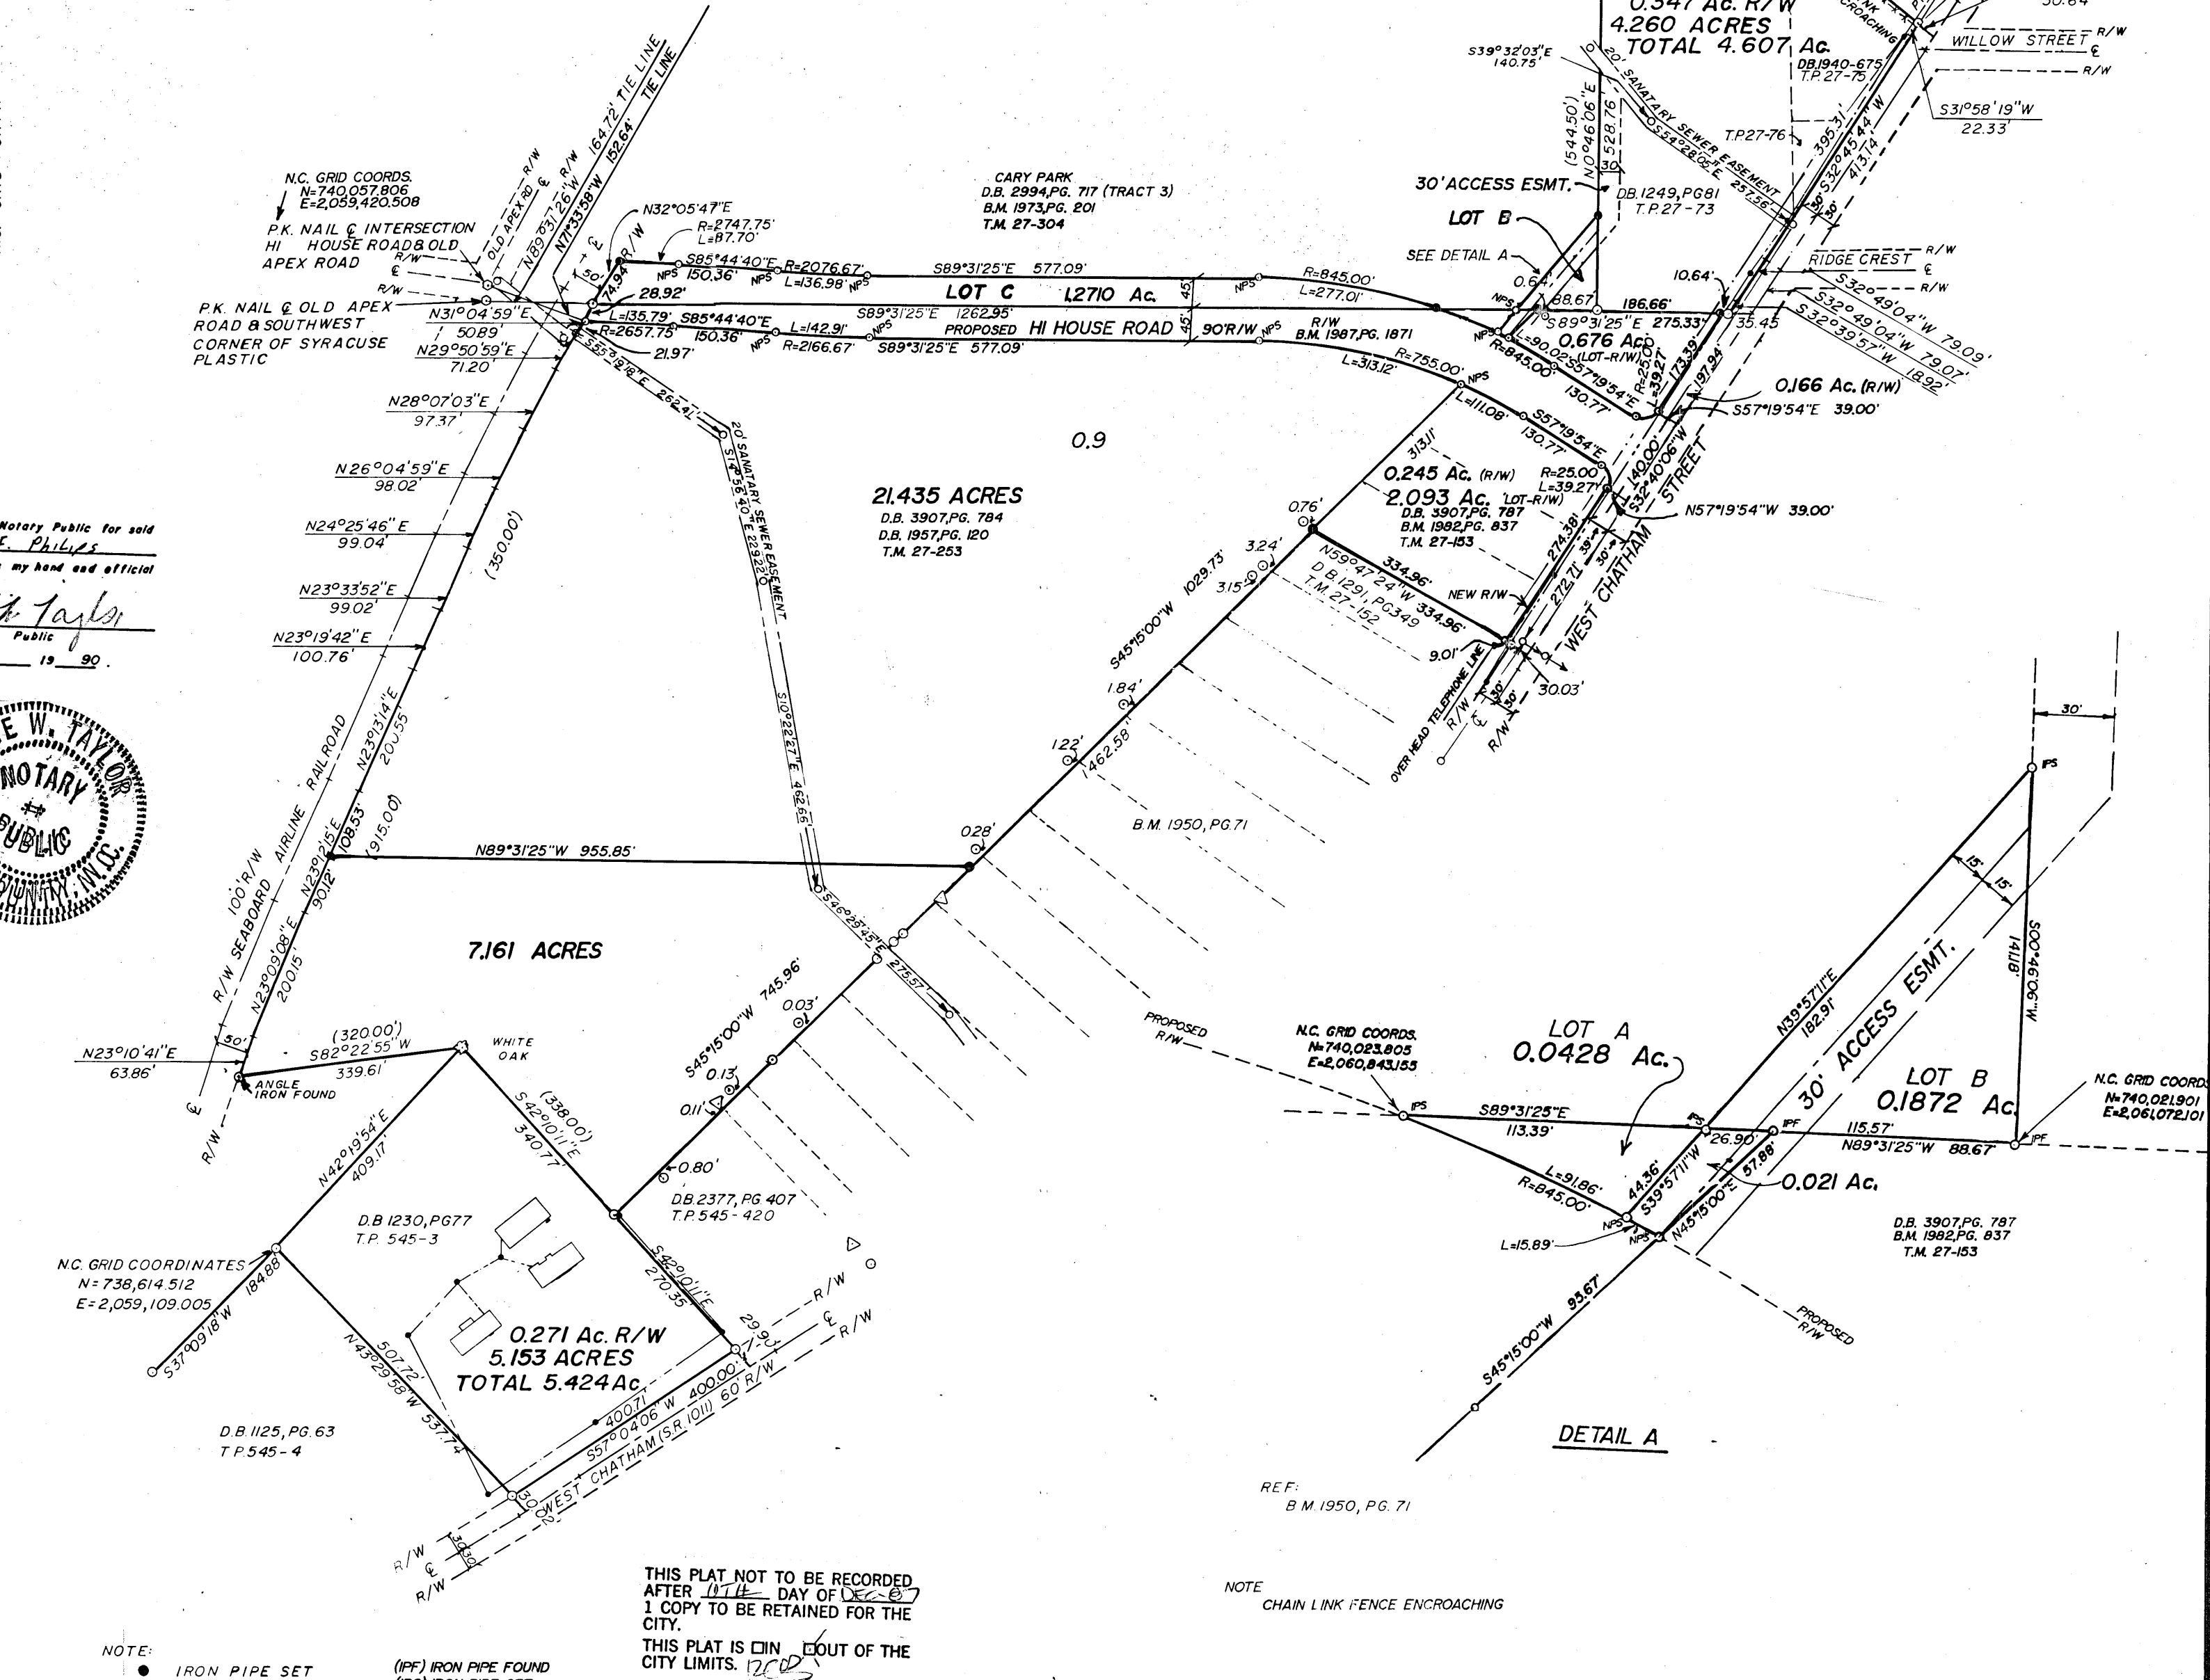

THIS PLAT NOT TO BE RECORDED AFTER 11th DAY OF DECEMBER 19 87.
1 COPY TO BE RETAINED FOR THE CITY.
THIS PLAT IS OUT OF THE CITY LIMITS.

REVISIONS		Property of Cary Plaza Associates- A North Carolina General Partnership		KENNETH CLOSE, INC. Land Surveying 7406-L CHAPEL HILL ROAD - RALEIGH, NC 27607	
REVISED 9-87 TO SHOW NEW LOTS AB and C, ALSO REZONING LINES		TOWNSHIP: CARY	COUNTY: WAKE	SURVEY DATE: 8/7/86	SURVEYED BY: DS
REVISED 10-87 TO SHOW R/W OF PROPOSED ROAD AND NEW AREA OF LOTS		STATE: NORTH CAROLINA		SCALE: 1"=200'	DRAWN BY: MG
REVISED 11-87 TO SHOW LINES OF PROPOSED HI HOUSE ROAD TO E OF WEST CHATHAM STREET AND ADDED 30' ACCESS EASEMENT		ZONE:	TAX MAP:	PARCEL:	CHECKED & CLOSURE BY: KC