


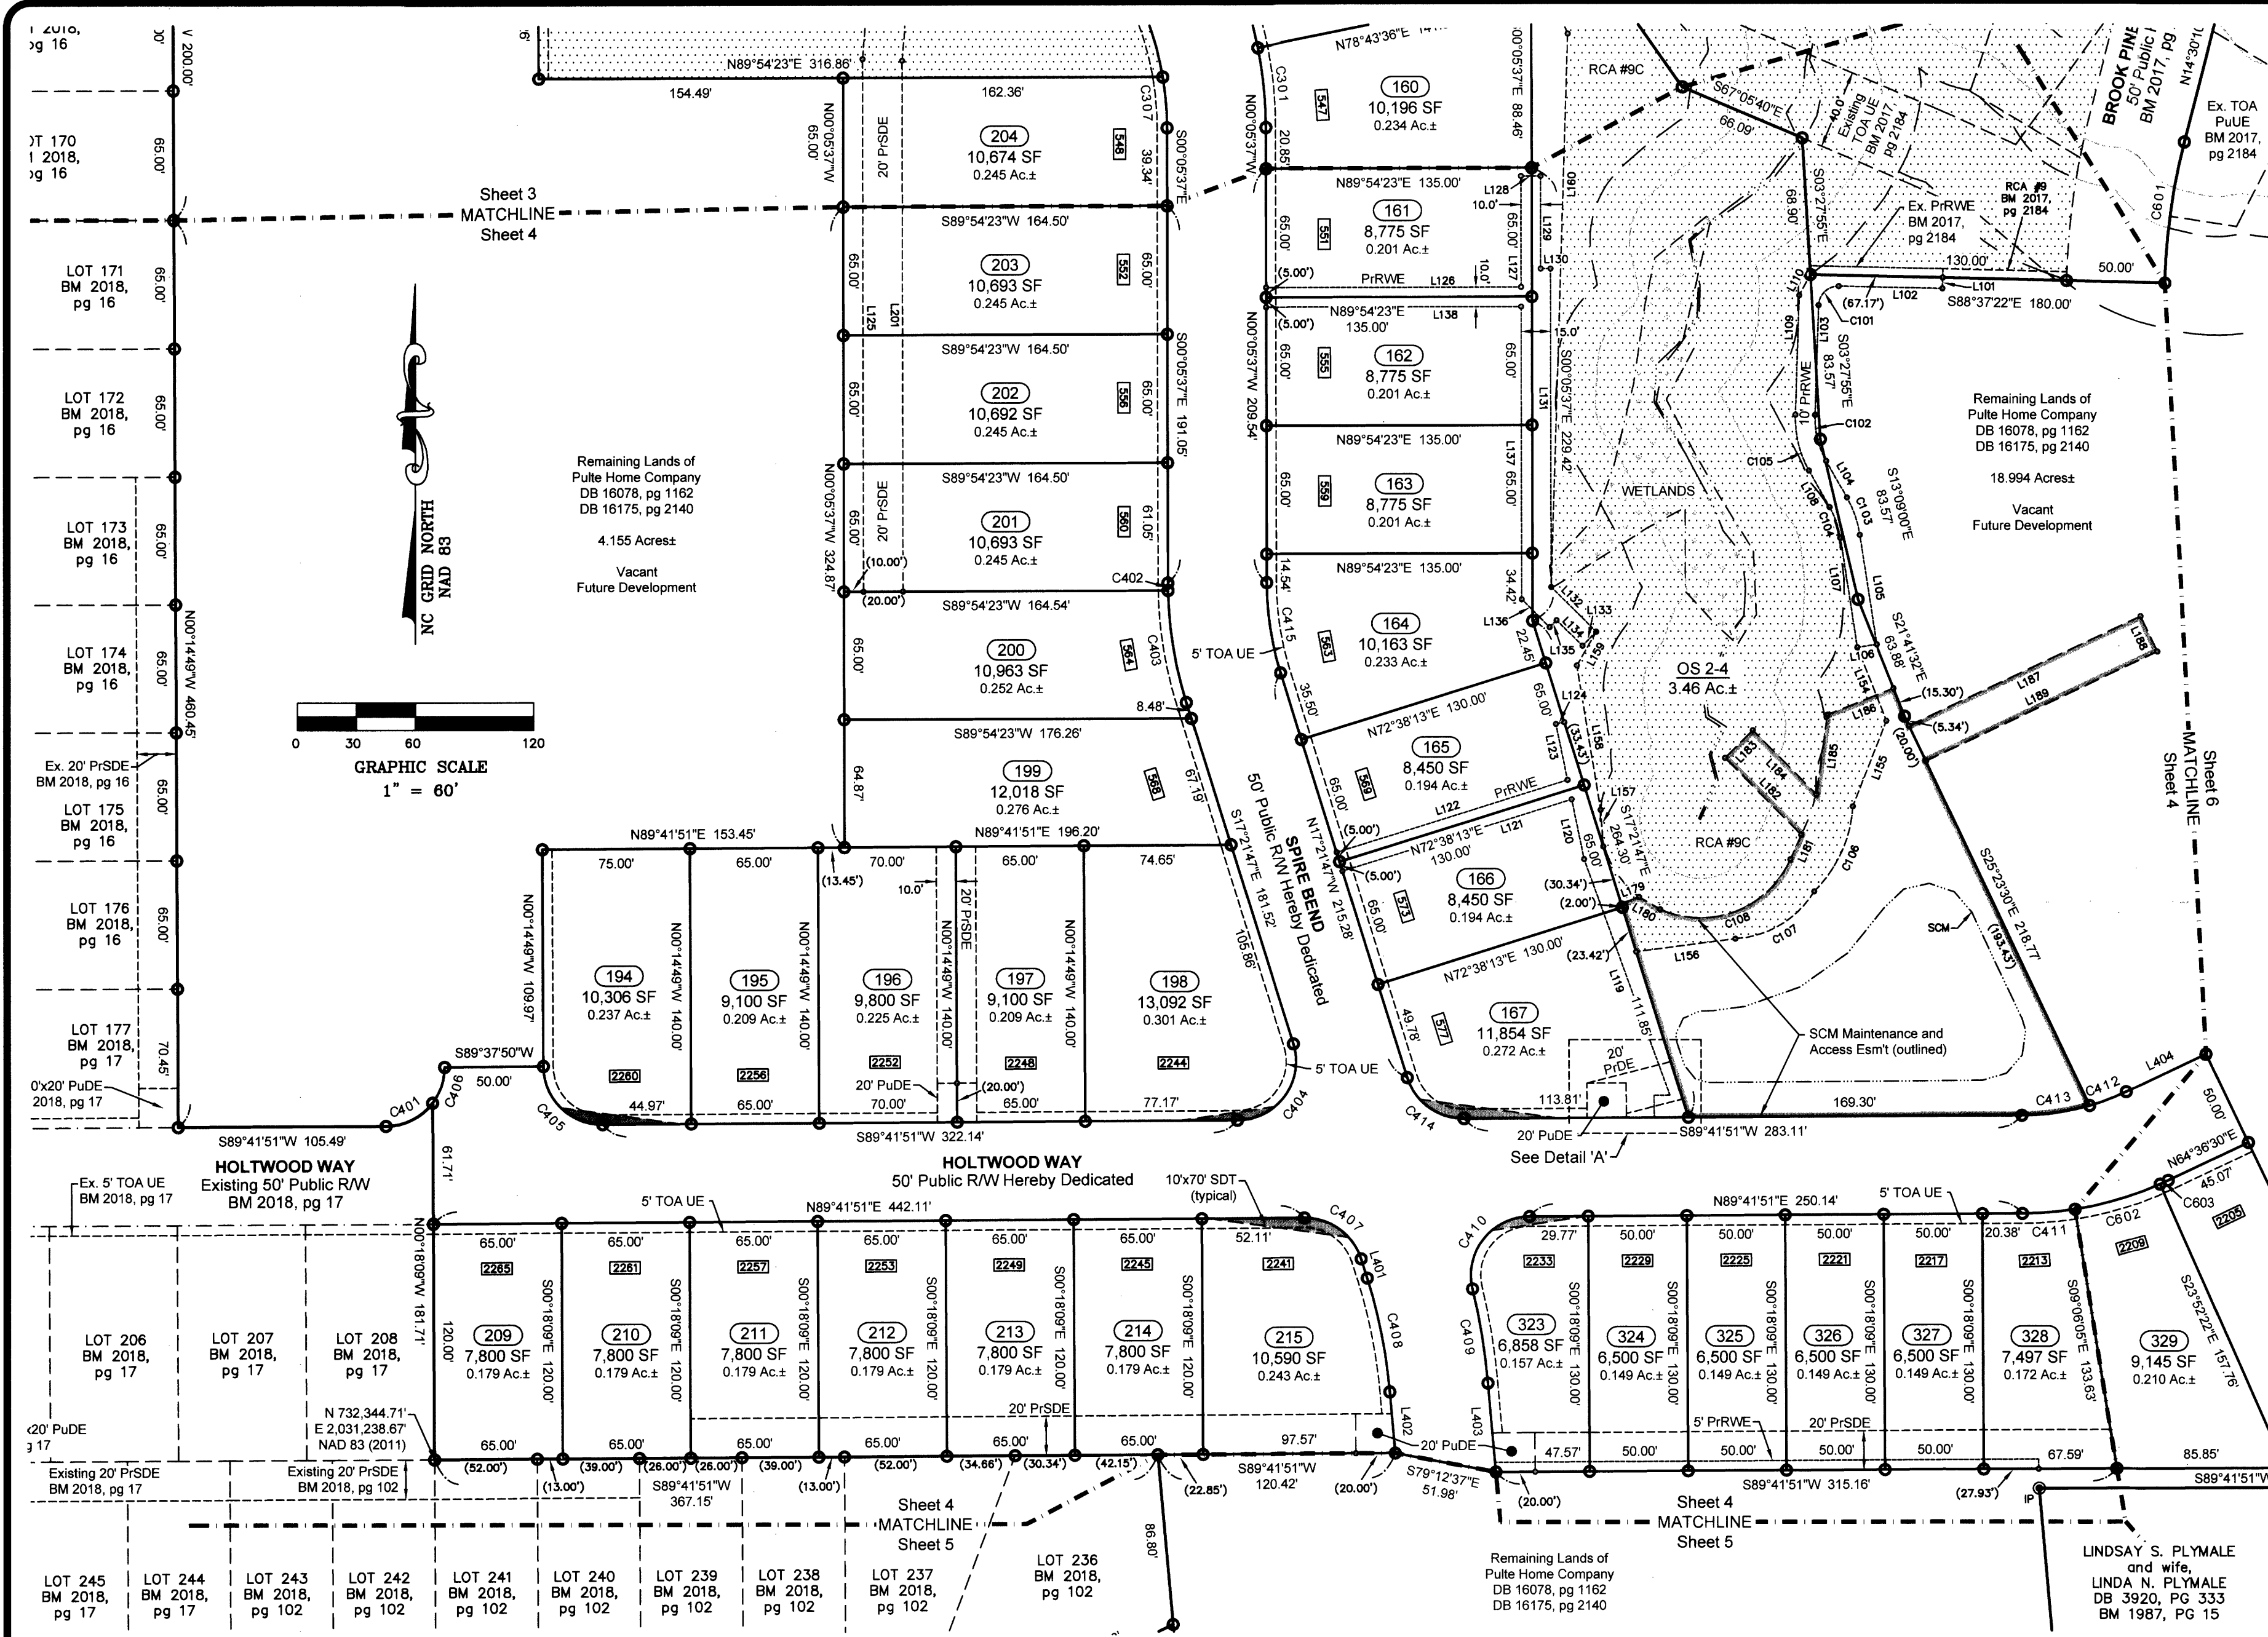

NORTH CAROLINA PROFESSIONAL LAND SURVEYOR
SEAL
L-4516
MATTHEW A. HAYES
DATE: 03/19/2018

- LEGEND**
- Existing Monumentation
 - Iron Pipe Set
 - Mathematical Point
 - Esm't
 - TOA
 - TOA of Apex
 - JLRB
 - Private Retaining Wall Esm't
 - PrRWE
 - Private Drainage Easement
 - PrSDE
 - Private Storm Easement
 - PrUWE
 - Private Utility Easement
 - PuSDE
 - Public Drainage Easement
 - PuSDE
 - Public Storm Easement
 - PuUWE
 - Public Utility Easement
 - PuSWE
 - Public Sidewalk Easement
 - PuGWE
 - Public Greenway Dedicated to the Town of Apex
 - PuPAE
 - Public Pedestrian Access Esm't
 - UE
 - Utility Easement
 - SDT
 - Sight Distance Triangle
 - R/W
 - Right-of-Way
 - SFHA
 - Special Flood Hazard Area
 - OS
 - Open Space
 - (0.00')
 - Tie Distance (Chord Distance)
 - RCA
 - Resource Conservation Area

MAJOR SUBDIVISION FINAL PLAT
GREENMOOR SUBDIVISION
PHASES 2C & 2D
Lands of Pulte Home Corporation
Site Address: 7716 Green Level Church Road

MSS LAND CONSULTANTS
6118 Saint Giles St.
Suite E
Raleigh, NC 27612
Phone (919) 510-4484
Fax (919) 510-9102
Email: gowans@mssland.com
Firm License # C-2070

WAKE COUNTY, NC 115
CHARLES P. GILLIAM
REGISTER OF DEEDS
PRESENTED & RECORDED ON
03/29/2018 15:44:41
BOOK: BM2018 PAGE: 00606

BOOK 2018, PAGE 606

WAKE COUNTY, NC 115
CHARLES P. GILLIAM
REGISTER OF DEEDS
PRESENTED & RECORDED ON
03/29/2018 15:44:41
BOOK: BM2018 PAGE: 00606

CURVE TABLE				
CURVE	LENGTH	RADIUS	CH. BRG.	CHORD
C401	27.46'	30.00'	S63°28'32"W	26.51'
C402	3.95'	205.00'	S00°38'45"E	3.95'
C403	57.84'	205.00'	S09°16'50"E	57.64'
C404	56.06'	30.00'	S36°10'02"W	48.25'
C405	47.15'	30.00'	N45°16'29"W	42.45'
C406	19.64'	30.00'	S18°30'12"W	19.29'
C407	38.19'	30.00'	S53°49'58"E	35.66'
C408	59.02'	275.00'	S11°12'51"E	58.91'
C409	48.53'	325.00'	N09°20'37"W	48.49'
C410	54.10'	30.00'	N38°02'16"E	47.06'
C411	26.87'	175.00'	N85°17'53"E	26.85'
C412	19.82'	125.00'	S69°09'01"W	19.80'
C413	34.92'	125.00'	S81°41'41"W	34.80'
C414	38.19'	30.00'	N53°49'58"W	35.66'
C415	46.72'	155.00'	N08°43'42"W	46.54'

LINE TABLE		
LINE	BEARING	LENGTH
L401	S17°21'47"E	10.36'
L402	N05°03'55"W	31.16'
L403	N05°03'55"W	45.36'
L404	S64°36'30"W	45.07'

