

DEPARTMENT OF TRANSPORTATION
DIVISION OF HIGHWAYS
PROPOSED SUPERVISION ROAD
CONSTRUCTION AND CCS CERTIFICATION
APPROVED *[Signature]*
DISTRICT ENGINEER
DATE *Dec. 5, 1983*



Dated _____

Directed _____

RFB64 T. Toan

CHALK
D.B. 1616-24



JONES HEIRS
D.B. 1285 - 246

PAGE _____ THAT THE RATIO
PRECISION AS CALCULATED BY LATITUDES AND D
DEGREES IS 1/10,000, THAT THE BOUNDARIES
NOT SURVEIED ARE SHOWN AS BROKEN LINES (P
FROM REPERATION FOUND IN BOOK _____
PAGE _____ THAT THIS MAP WAS PREPARED IN
ACCORDANCE WITH G.S. 47-30 AS AMENDED
IN MY HAND AND SEAL THIS _____ DAY OF

NORTH CAROLINA
WAKE COUNTY
I, GAYLE LAMB PRICE, A NOTARY PUBLIC FOR
SAND COUNTY AND STATE DO HEREBY CERTIFY
THAT ALBERT E. PRINCE PERSONALLY APPEARED
BEFORE ME THIS DATE AND ACKNOWLEDGED THE
DUE EXECUTION OF THE FOREGOING INSTRUMENT.
MY COMMISSION EXPIRES 4-30-87.

WITNESS MY HAND AND SEAL THIS 2nd DAY
OF Dec, 19 85.
Paula S. Purnet PUBLIC

F.E. YOUNG
D.B. 2078 - 294

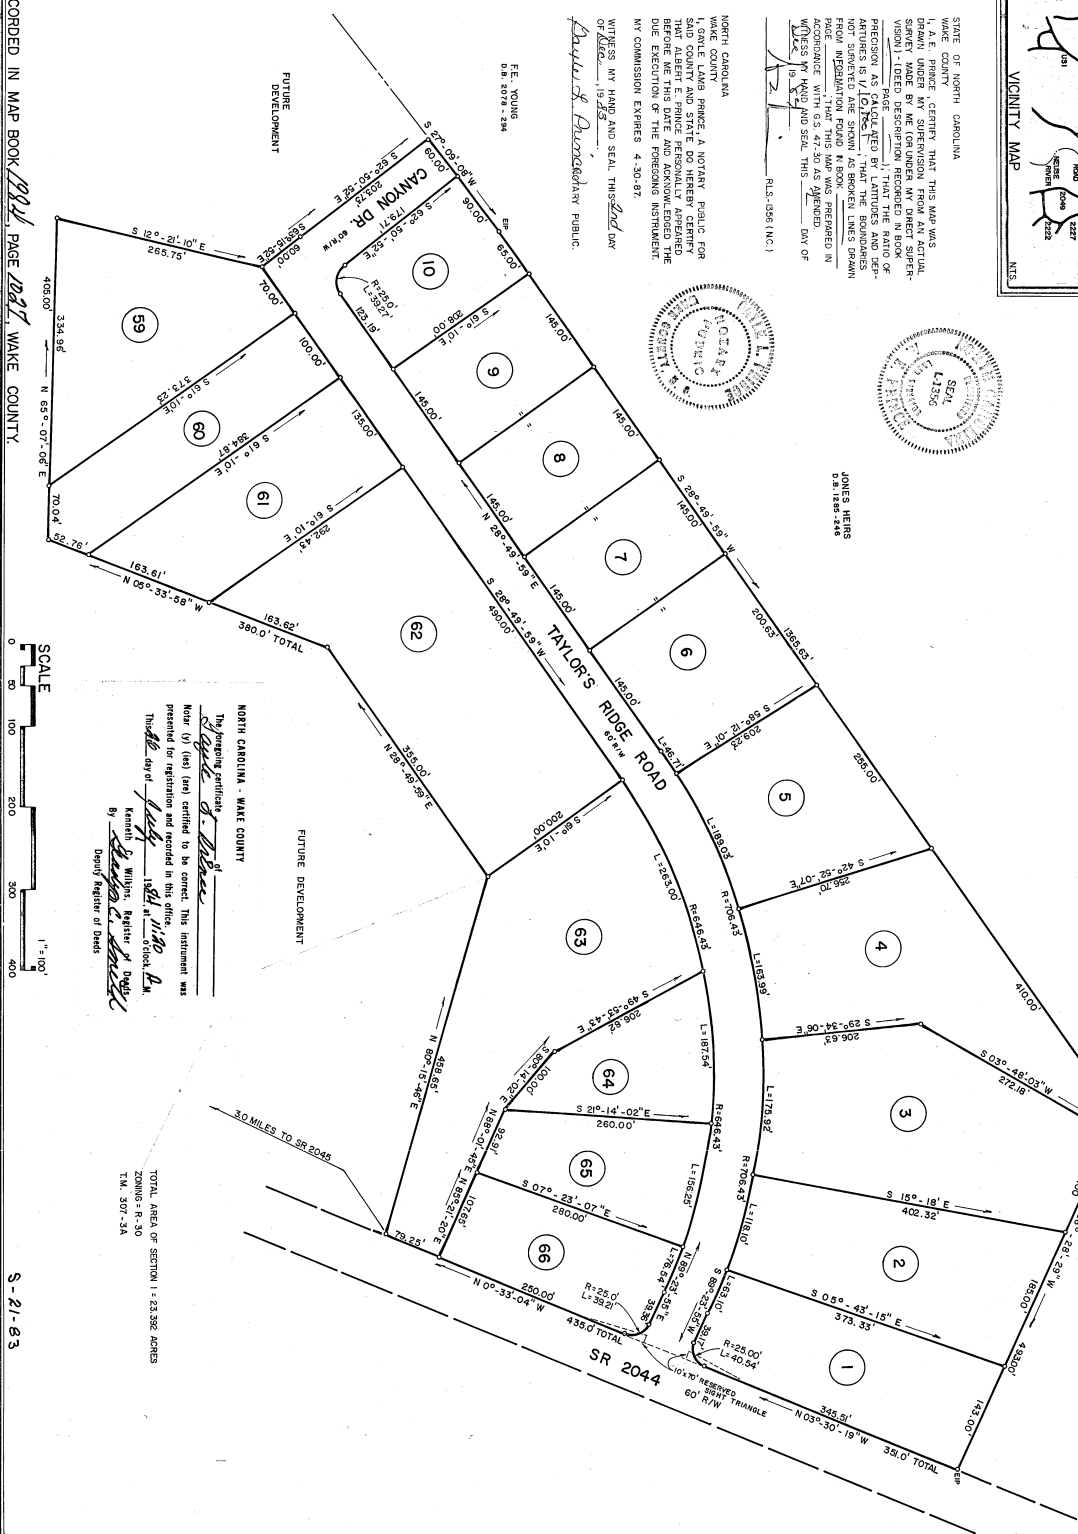

RECORDED IN MAP BOOK 284, PAGE 122, WAKE COUNTY.

S-21-83

**AL PRINCE &
ASSOCIATES, P.A.**
975 WALNUT ST.
SUITE 239
CARY, N.C. 27511
PH. 467-3545

SHEET :
1
OF :
1

TITLE:

SURVEY OF
SECTION ONE
CHESTERFIELD VILLAGE

WAKE COUNTY NORTH CAROLINA

DATE:	- AUG. - 1963
SCALE:	1" = 100'
DRN. BY:	R. BENFIELD
CKED. BY:	A. PRINCE
FLD. BK. & PG.	
FILE NO.	

DATE	REVISIONS	BY

SEAL