


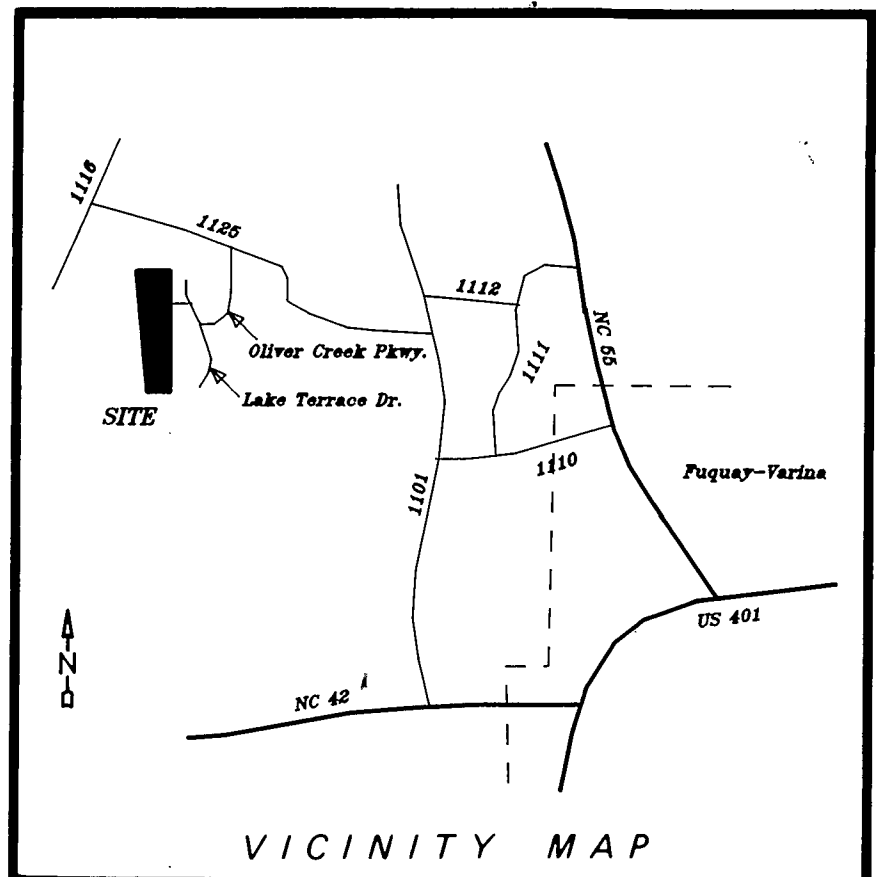

- LEGEND**
- Lines Surveyed
 - - - Lines Not Surveyed
 - EIP/ELS --- Existing Iron Pipe or Stake Control Corner
 - ECM --- Existing Concrete Monument
 - IS --- Iron Stake set
 - PKN --- P K Nail
 - DMD --- Double Meridian Distance
 - R/W --- Right of Way
 - DB --- Deed Book
 - CM --- Concrete Monument
 - ELS --- Existing Lightwood Stake

NORTH CAROLINA
HARNETT COUNTY

I, Thomas Lester Stancil, certify that this plat was drawn under my supervision from (an actual survey made under my supervision) (deed description recorded in Book SEE, page MAP I, etc.) (other), that the ratio of precision as calculated by latitude and departures is 1/ 10,000, that the boundaries not surveyed are shown as broken lines plotted from information found in Book SEE, page MAP I; that this plat was prepared in accordance with G. S. 47-30 as amended. Witness my original signature, registration number and seal this 29th day of March, A.D., 1996.




Thomas Lester Stancil
Surveyor
L - 1512
Registration Number

NORTH CAROLINA
JOHNSTON COUNTY

I hereby certify that this survey creates a subdivision of land within the area of Wake County which has an ordinance regulating parcels of land.

Thomas Lester Stancil, R.L.S., P.A.

I, a Notary Public of the County and State aforesaid, certify that Thomas Lester Stancil, a registered land surveyor, personally appeared before me this day and acknowledged the execution of the foregoing instrument. Witness my hand and official stamp or seal, this 29th day of March, 1996.

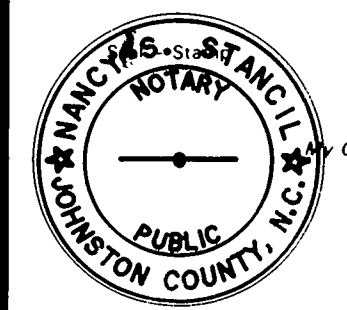

Nancy S. Stancil
Notary Public
Commission expires 7-4-99


NORTH CAROLINA
WAKE COUNTY

The foregoing certificate of NANCY S. STANCIL, Notary Public, is certified to be correct. This instrument was presented for registration and recorded in Plat Book 1996, page 1115. This 25 day of July, 1996, at 3:52 P.M.

KENNETH C. WILKINS By Deputy Reg. of Deeds
Register of Deeds

Recorded in Wake County Plat Bk. 1996, Pg. 1115

Hilbert McLean
C/O Millard McLean
Pin #647.01-05-9871
126.00 Acres Residual
D. B. 983, Pg. 163

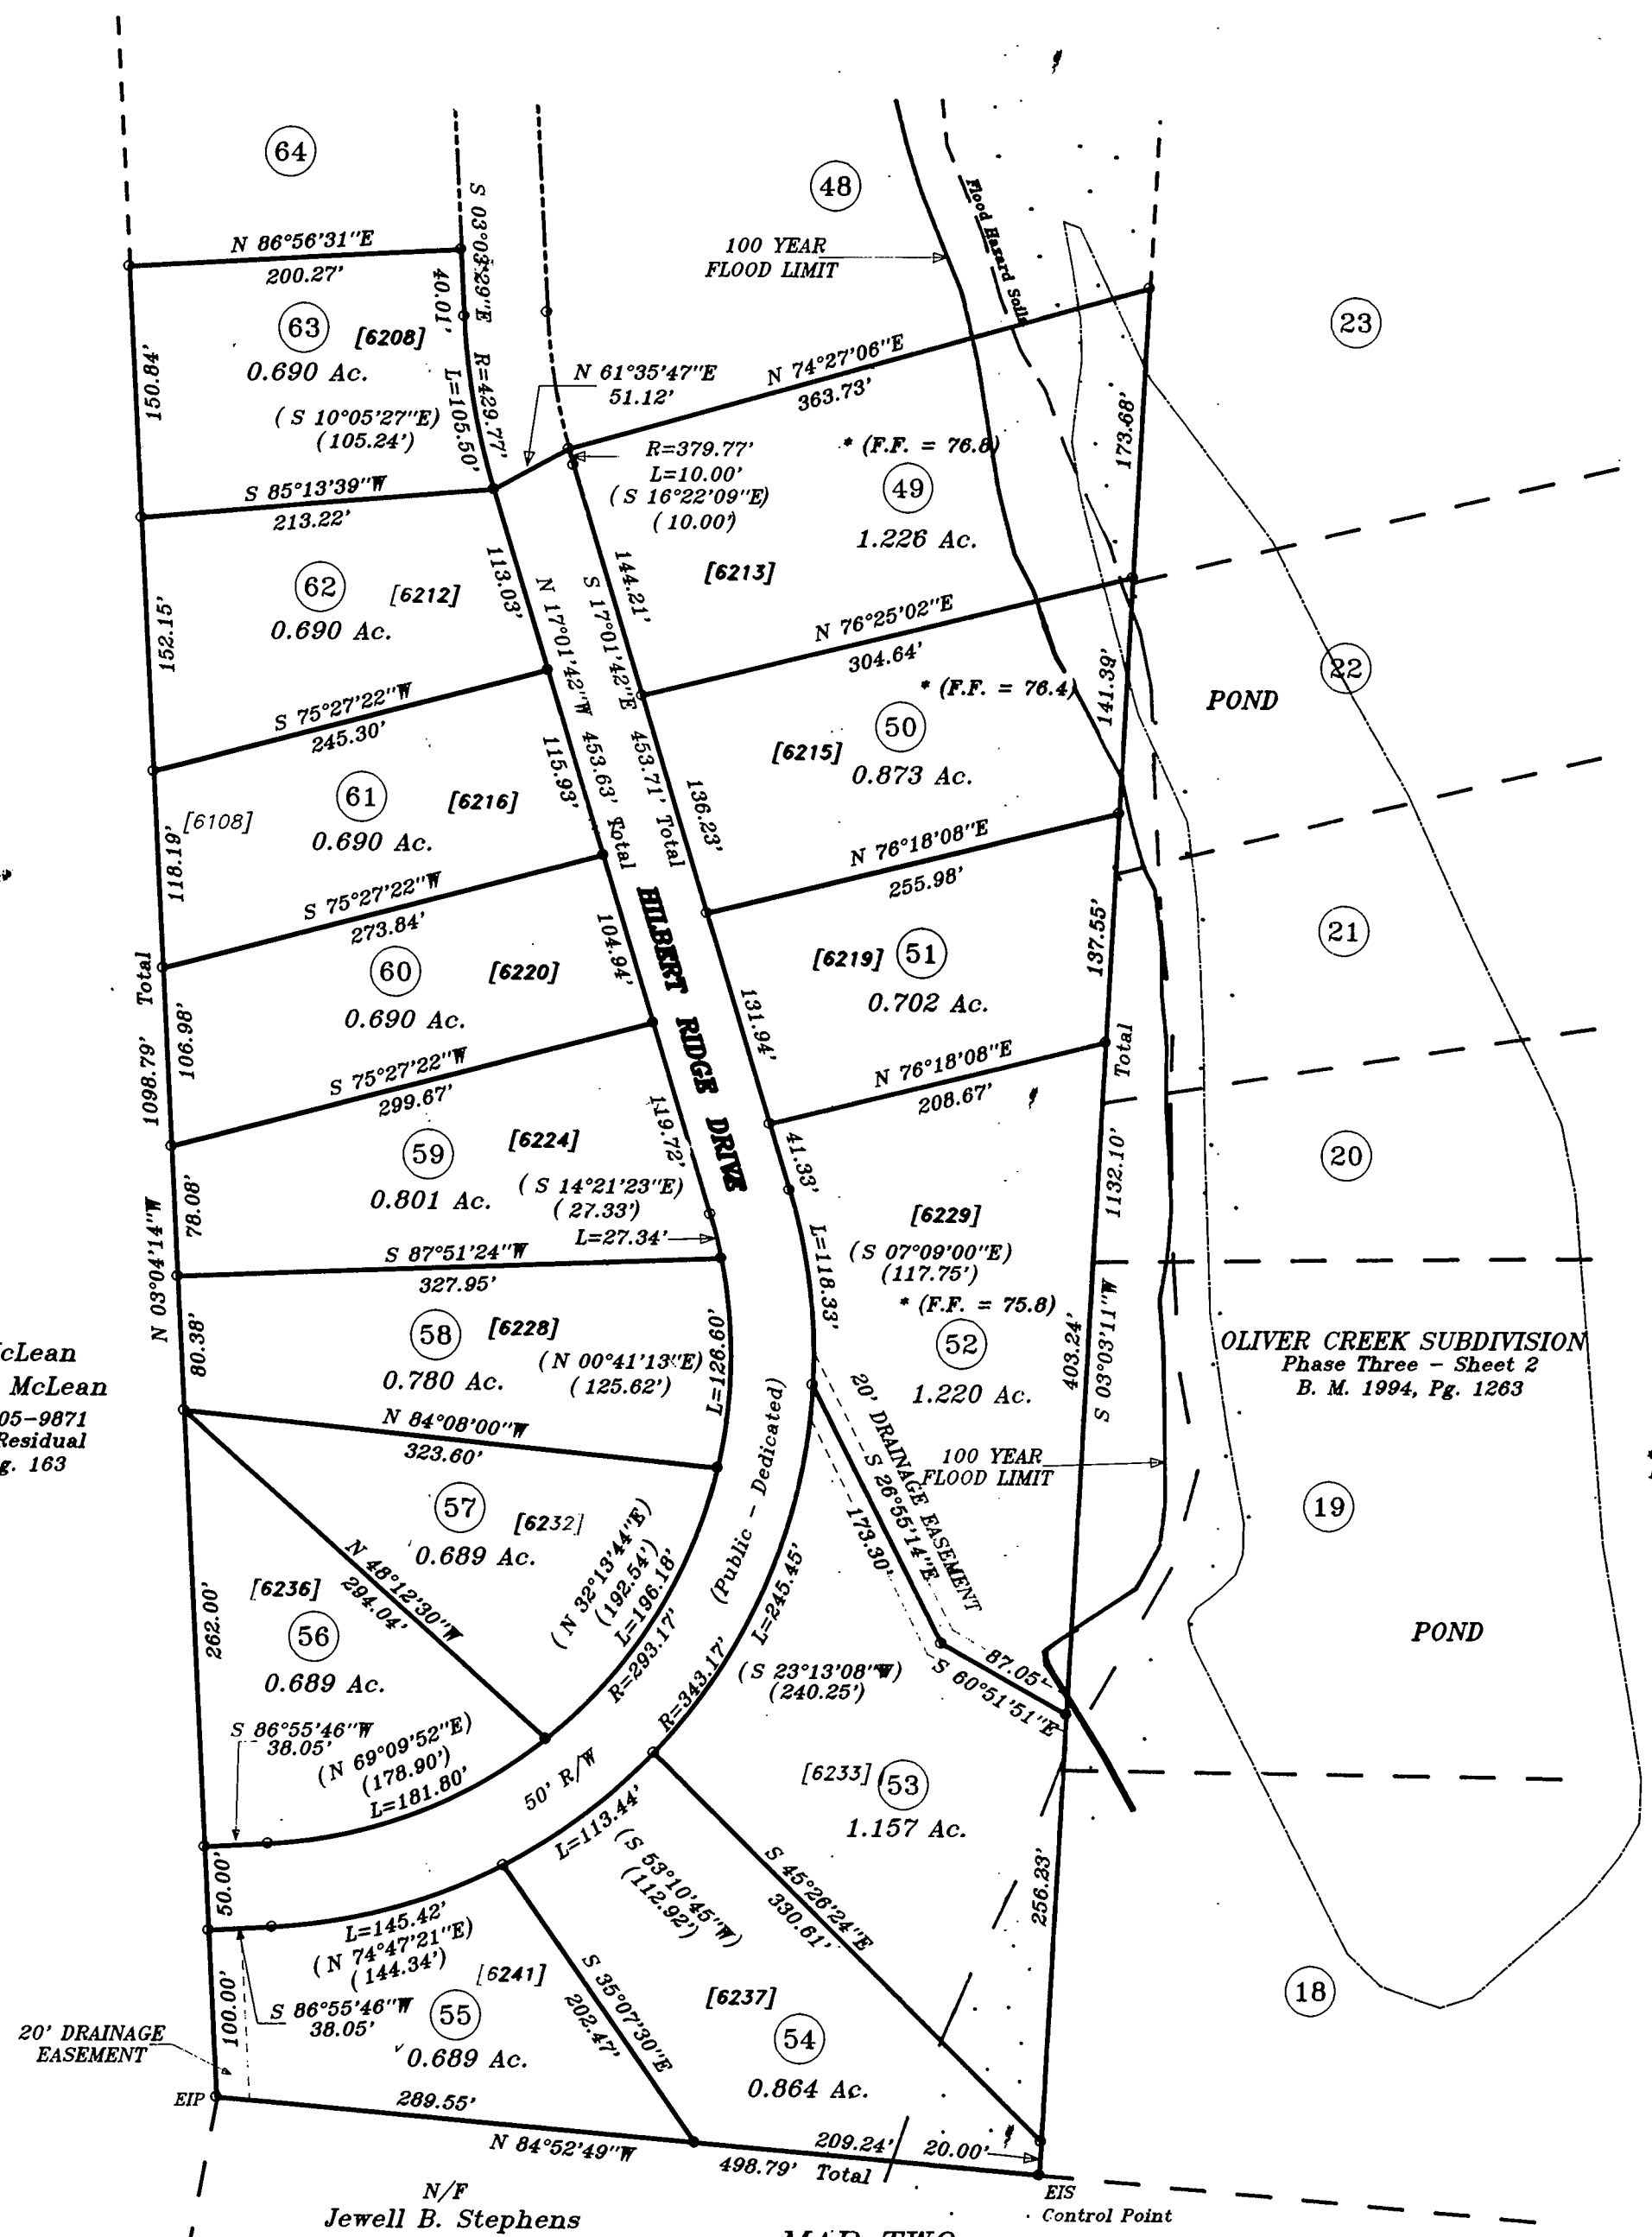

MAP TWO
OLIVER CREEK SUBDIVISION
Phase Four - Sheet 2

WAKE COUNTY CERTIFICATION

I hereby certify that this record plat has been found to comply with the Subdivision Ordinance of Wake County, North Carolina, and that this plat has been approved for recording in the office of the Register of Deeds of Wake County. I also certify that copies of all necessary approvals from the Wake County Department of Health and Natural Resources, the North Carolina Department of Transportation, Division of Highways, and all other local and state agencies having jurisdiction over the streets, utilities and other improvements have been submitted to me and are on file.

Date 7-24-96 Director John J. ...

Approval expires if not recorded on or before 8-7-96

NOTE:
F.F.E. Based on Assumed Benchmark,
P.K. Nail at centerline Intersection
of Riva Ridge Drive and Lake Terrace
Elevation = 100.00 ft.

NOTE:
SEE MAP ONE FOR SUBDIVISION
APPROVAL CERTIFICATIONS

Note:
Numbers in [] are street Addresses.

REVISIONS		PROPERTY OF		STANCIL & ASSOCIATES,	
		KENNETH R. WALTERS and wife, VICTORIA B. WALTERS		Registered Land Surveyor, P.A.	
		6685 Falls Of The Neuse Rd., Raleigh, N. C. 27615 847-7772		P. O. Box 730, Angier, N.C. 27801 910-630-2133	
		TOWNSHIP: Holly Springs	COUNTY: Wake	DATE: 3-29-96	SURVEYED BY: TH FIELD BOOK
		STATE: NORTH CAROLINA		SCALE: 1" = 100'	DRAWN BY: JMT
		ZONE: R-30	TAX MAP: 647.01-05-9871	CHECKED & CLOSURE BY: <u>✓</u>	DRAWING NO. L-W-H 1138 K

