



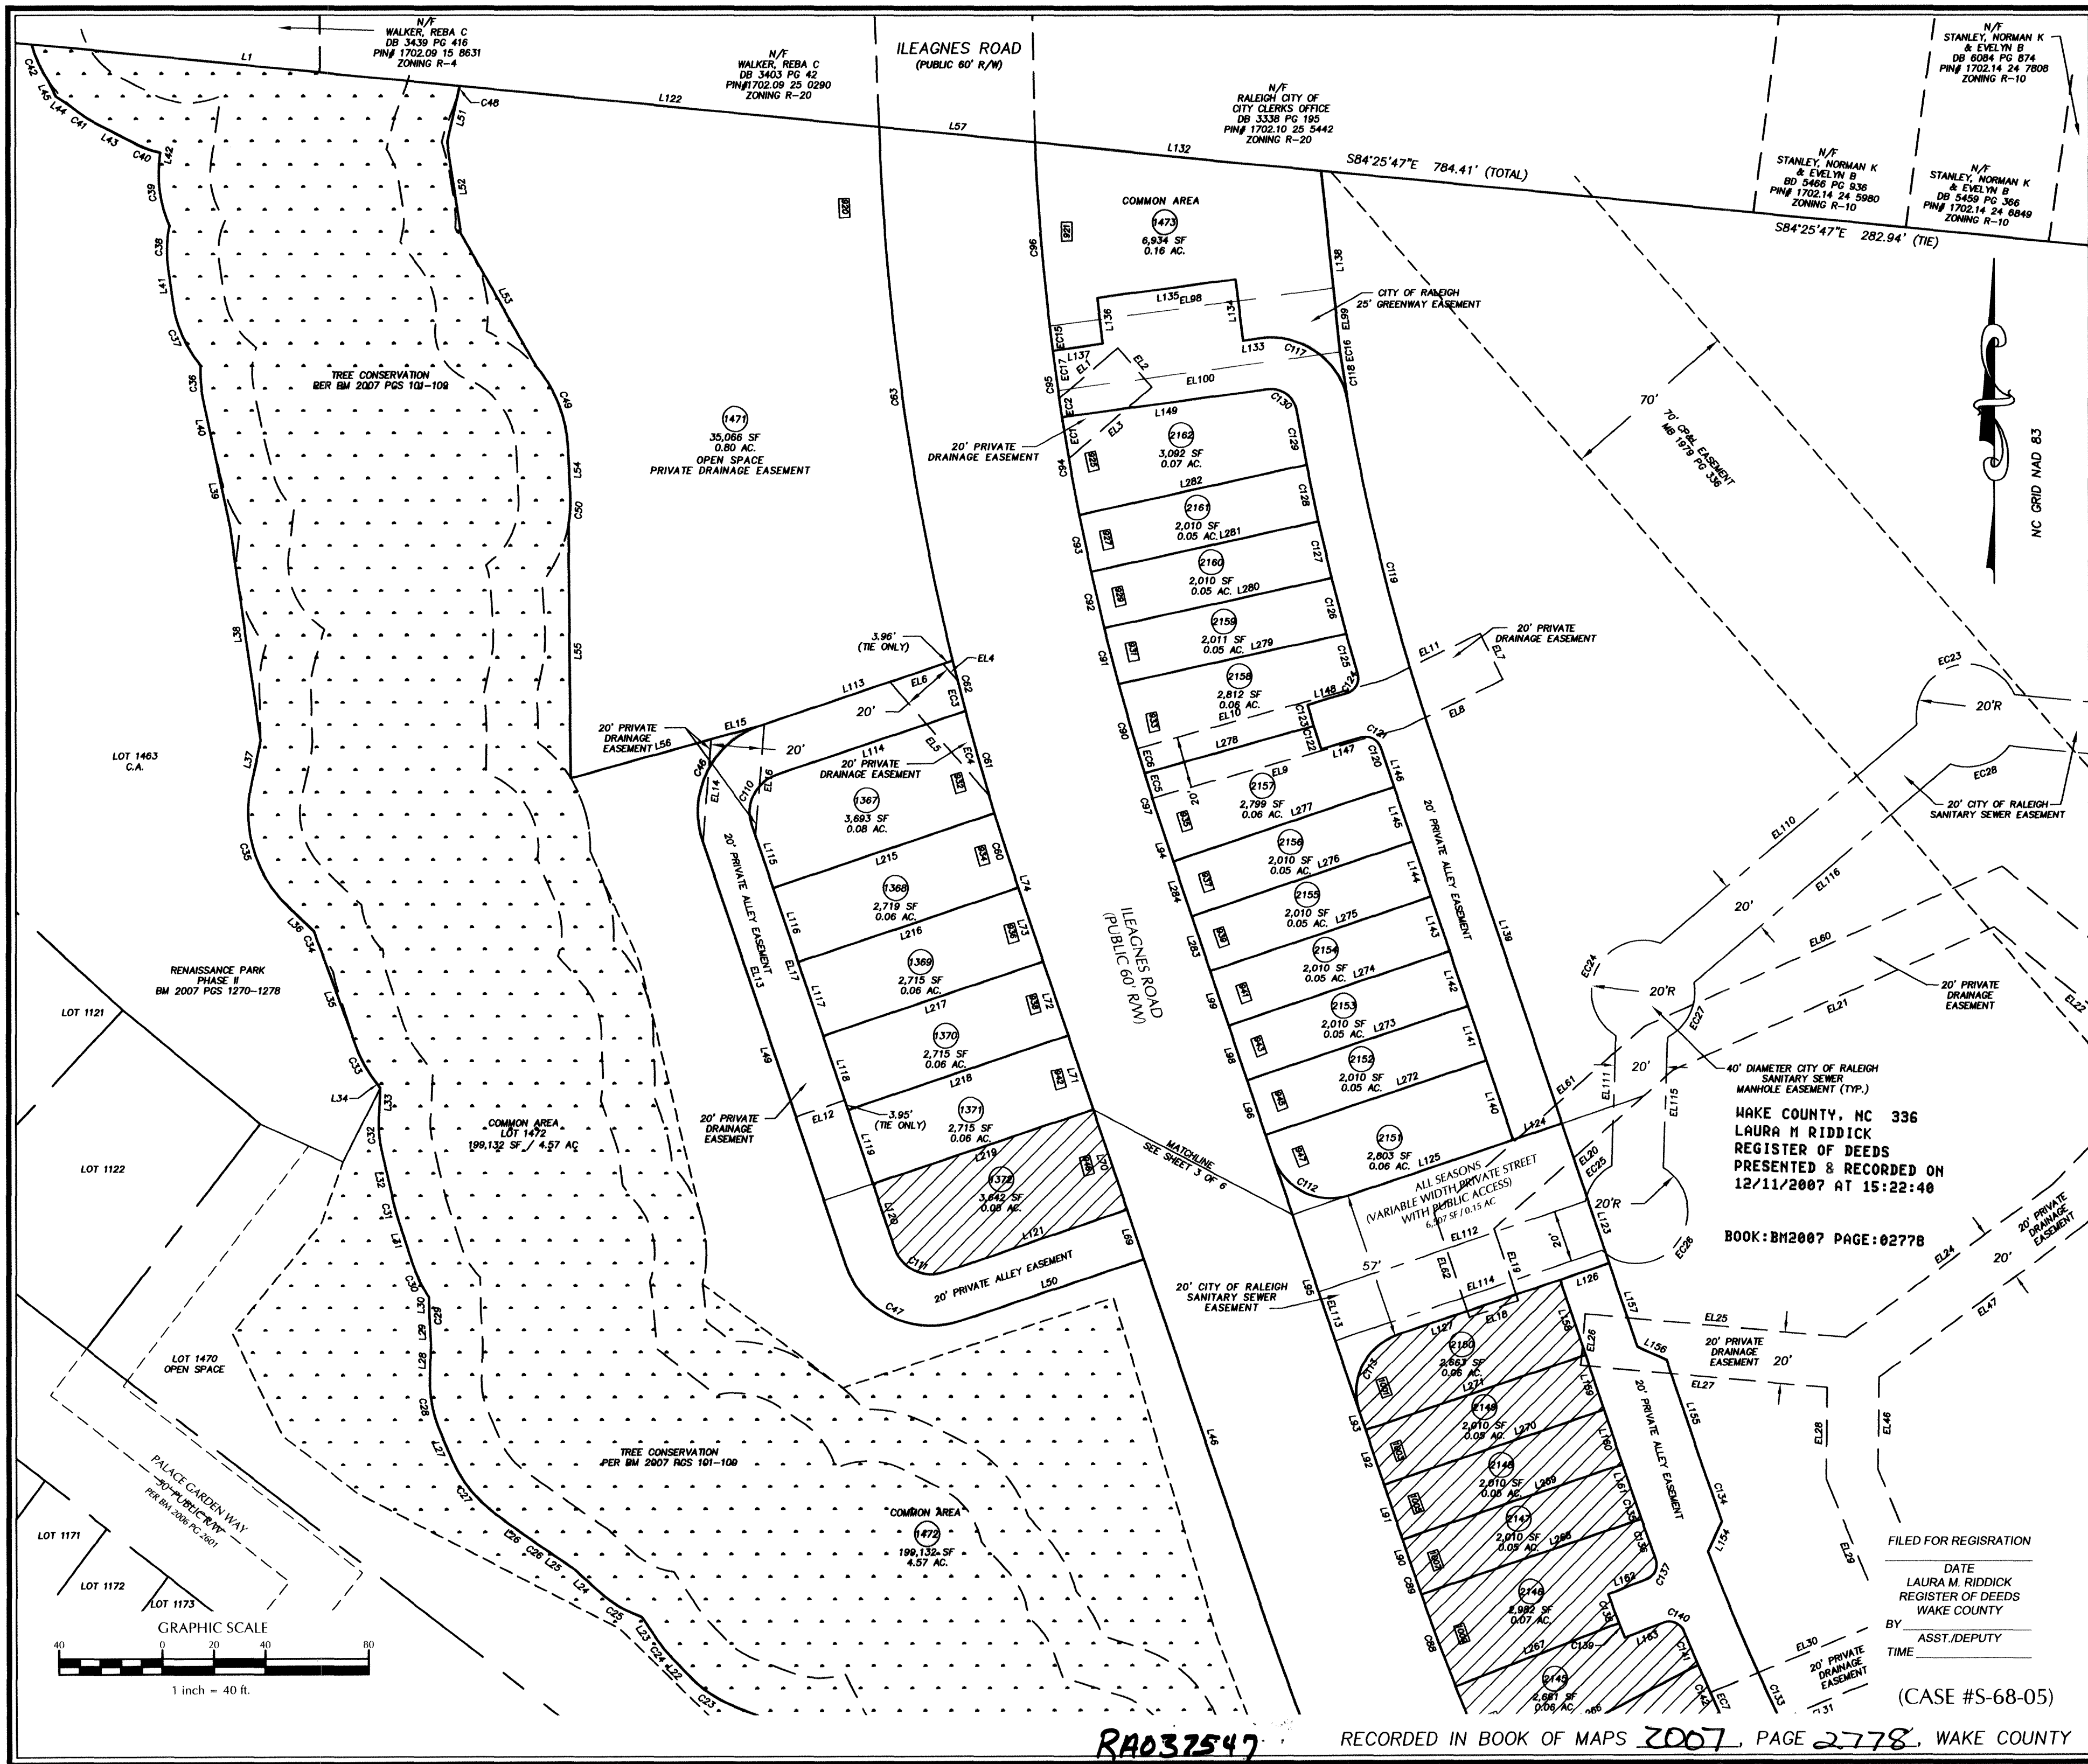

WITHERS & RAVENEL
ENGINEERS | PLANNERS | SURVEYORS
111 Mackenon Drive Cary, North Carolina 27511 www.withersravenel.com
tel: 919-469-3340 fax: 919-467-6008

RENAISSANCE PARK
PHASE 4
OWNERS: AMELIA PARK, L.L.C.
CITY: RALEIGH TOWNSHIP: SWIFT CREEK WAKE COUNTY
SUBDIVISION PLAT

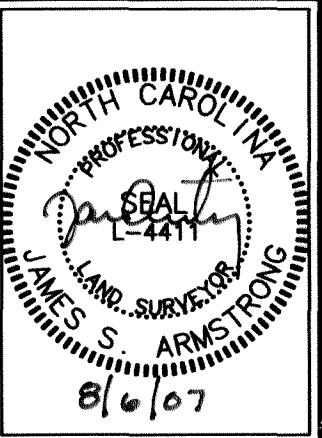

DATE:	08/01/2007	SCALE:	1" = 40'
DRAWN:	JSA	CHECKED:	JSA
SHEET:	4	of	7
CAD FILE:	BD_07136		
PROJECT NO:	2050170		

RA032547

RECORDED IN BOOK OF MAPS 2007, PAGE 2778, WAKE COUNTY