




VICINITY MAP
No Scale

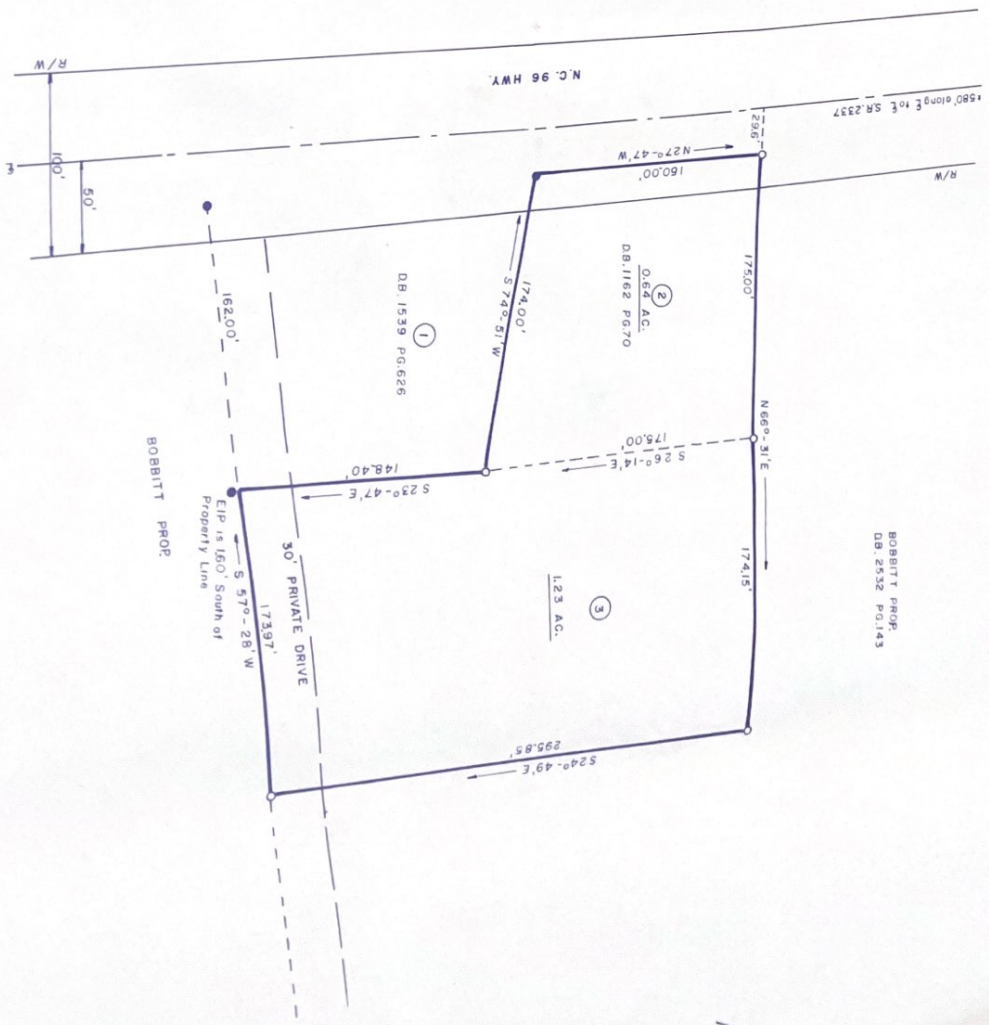

REFERENCE
Tax Parcel No 421-1
Zoned R-30


LEGEND
● Existing Iron P
○ New Iron Pipe



SCALE IN FEET

I, W David Hawkins, certify that under my direction and supervision this map was drawn from an actual field survey, that the errors of closure are as follows:

NORTH CAROLINA - WAKE COUNTY
The foregoing certificate of _____ of _____
dated (y) (m) (d) and certified to be correct. This instrument was
presented for registration and recorded in this office
This _____ day of _____ 19____ at _____ o'clock _____ A.M.
By _____
Deputy Register of Deeds

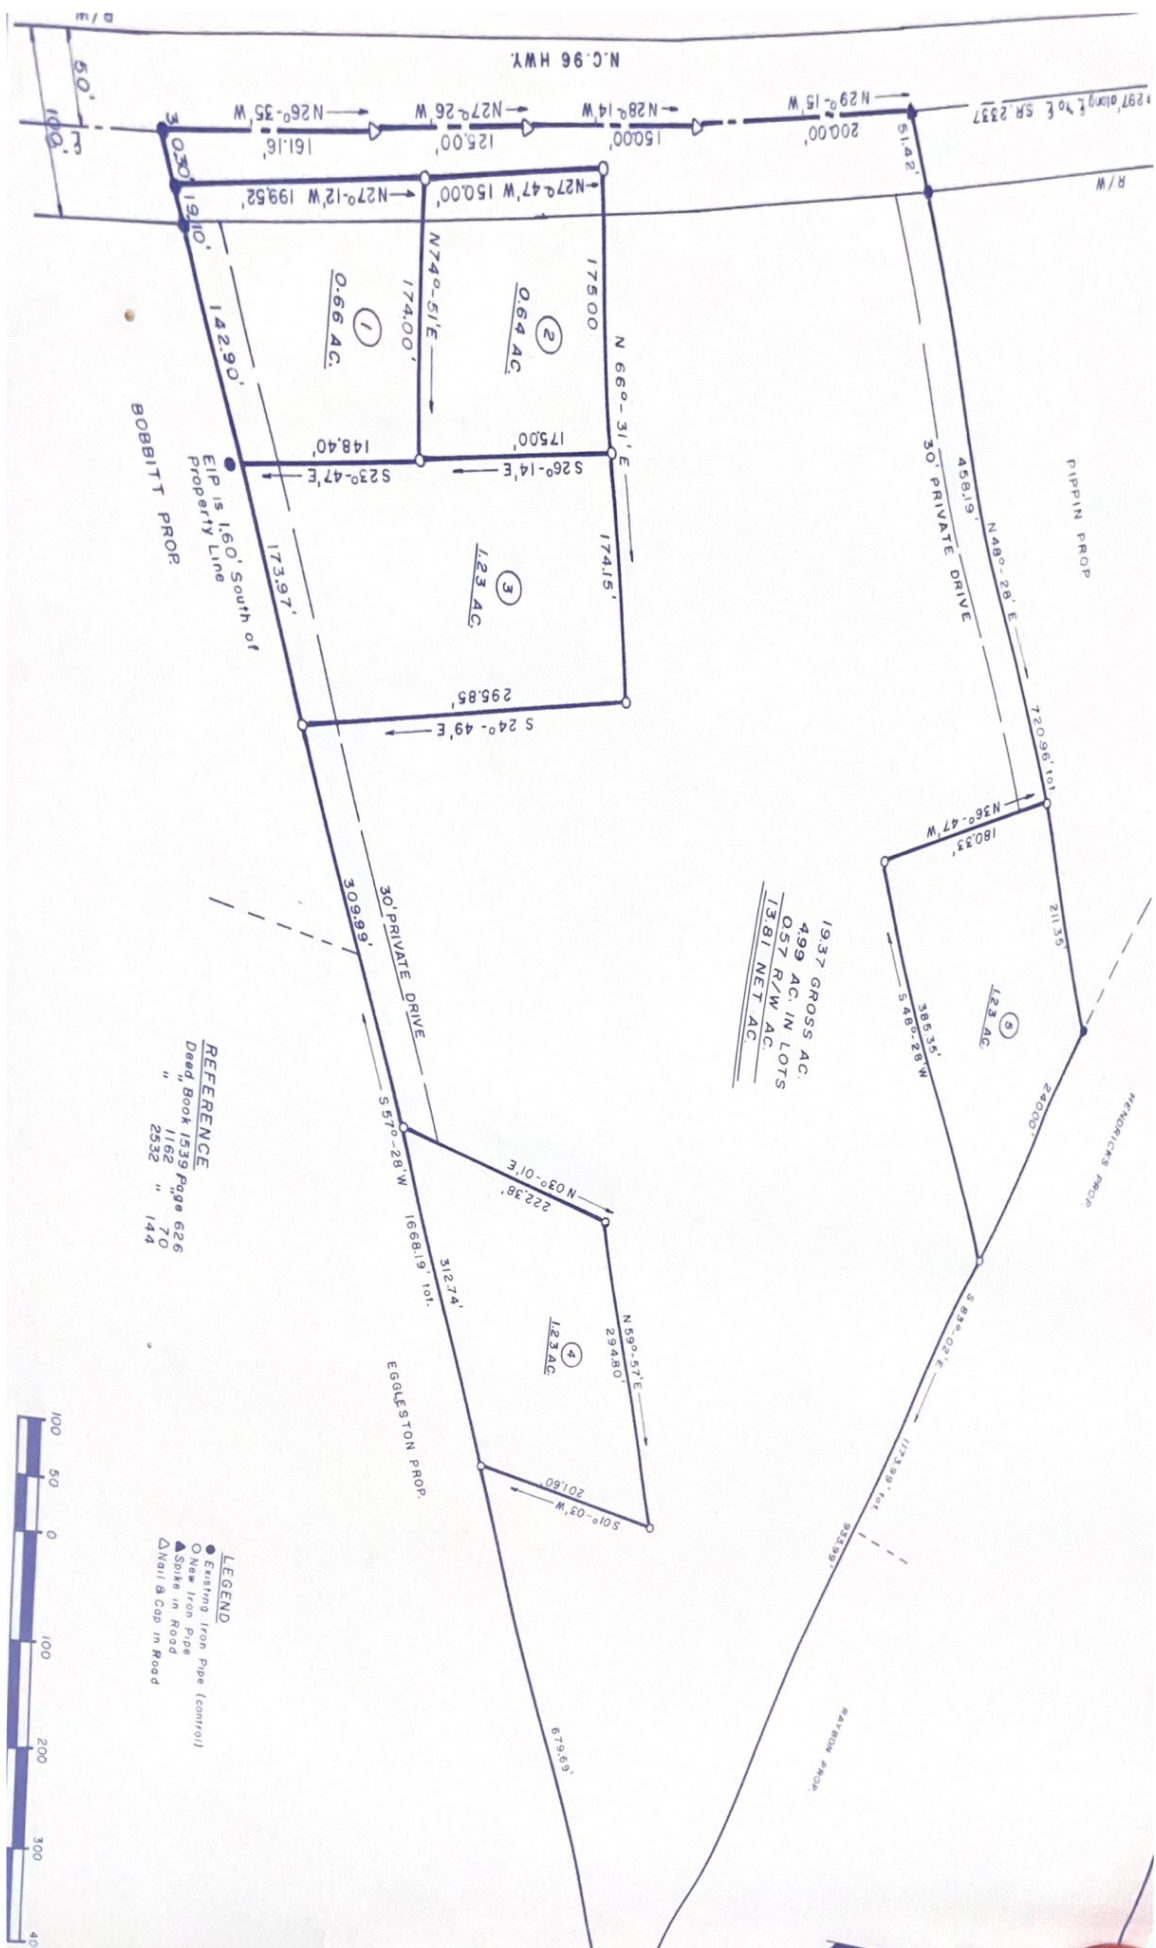

The undersigned hereby certifies that I am (we are) the owner(s) of the property above and described herein, which is located in the subdivision jurisdiction of the County of Wake and that I (we) hereby adopt this plan with my (our) free consent.

Helma Lovell, Recd
 Owner
 10 - 8 - 93



N. C. GRID

Scale Factor 0.9999268

certify that this survey is of another category
the recombination of existing parcels, a
revised survey, or other exception to the
of subdivision.

Registered Land Surveyor

AROLINA WAKE COUNTY

going certificate
J. G. Simpson

(ies) (are) certified to be correct This instrument was

Registration and recorded in this office


Kenneth C. Wilkins, Register of Deeds
By *Dwight P. Hamblen*
Deputy Register of Deeds

Wade COUNTY - BOOK 1993 PAGE 1308



NOTES


REFERENCE

 Book of Maps 1960 Page 28
 Book of Maps 1991 Page 142

