

[illegible]

Report Made on: 2/2/1916
Surveyor - Engineer
Registration Number 1-1916


NORTON CATION, WA. McAuley COUNTY
 I, Barbara P. Macdonald, County Clerk, do hereby certify
 that Harvey B. Edgerly, Jr. was duly
 appointed Justice on the day and date aforesaid for the
 duration of the third year of service.
 Witness my hand and official seal this 20th day of May 1950
Harvey B. Edgerly, Jr. Justice
 County Clerk
 My Commission Expires 2-22-1955

[illegible]

Signature(s) of Property owner(s)
W. E. Gay
Vice Pres. North Hills Inc.

The foregoing certificate of Barbara P. Stowbach
Notary (y) (ies) (are) certified to be correct. This instrument was
presented for registration and recorded in this office.

This 21 day of May 1980 at 4:44 o'clock P. M.
By R. B. McKenzie, Jr. Register of Deeds
(John W. Johnson)
Deputy Register of Deeds

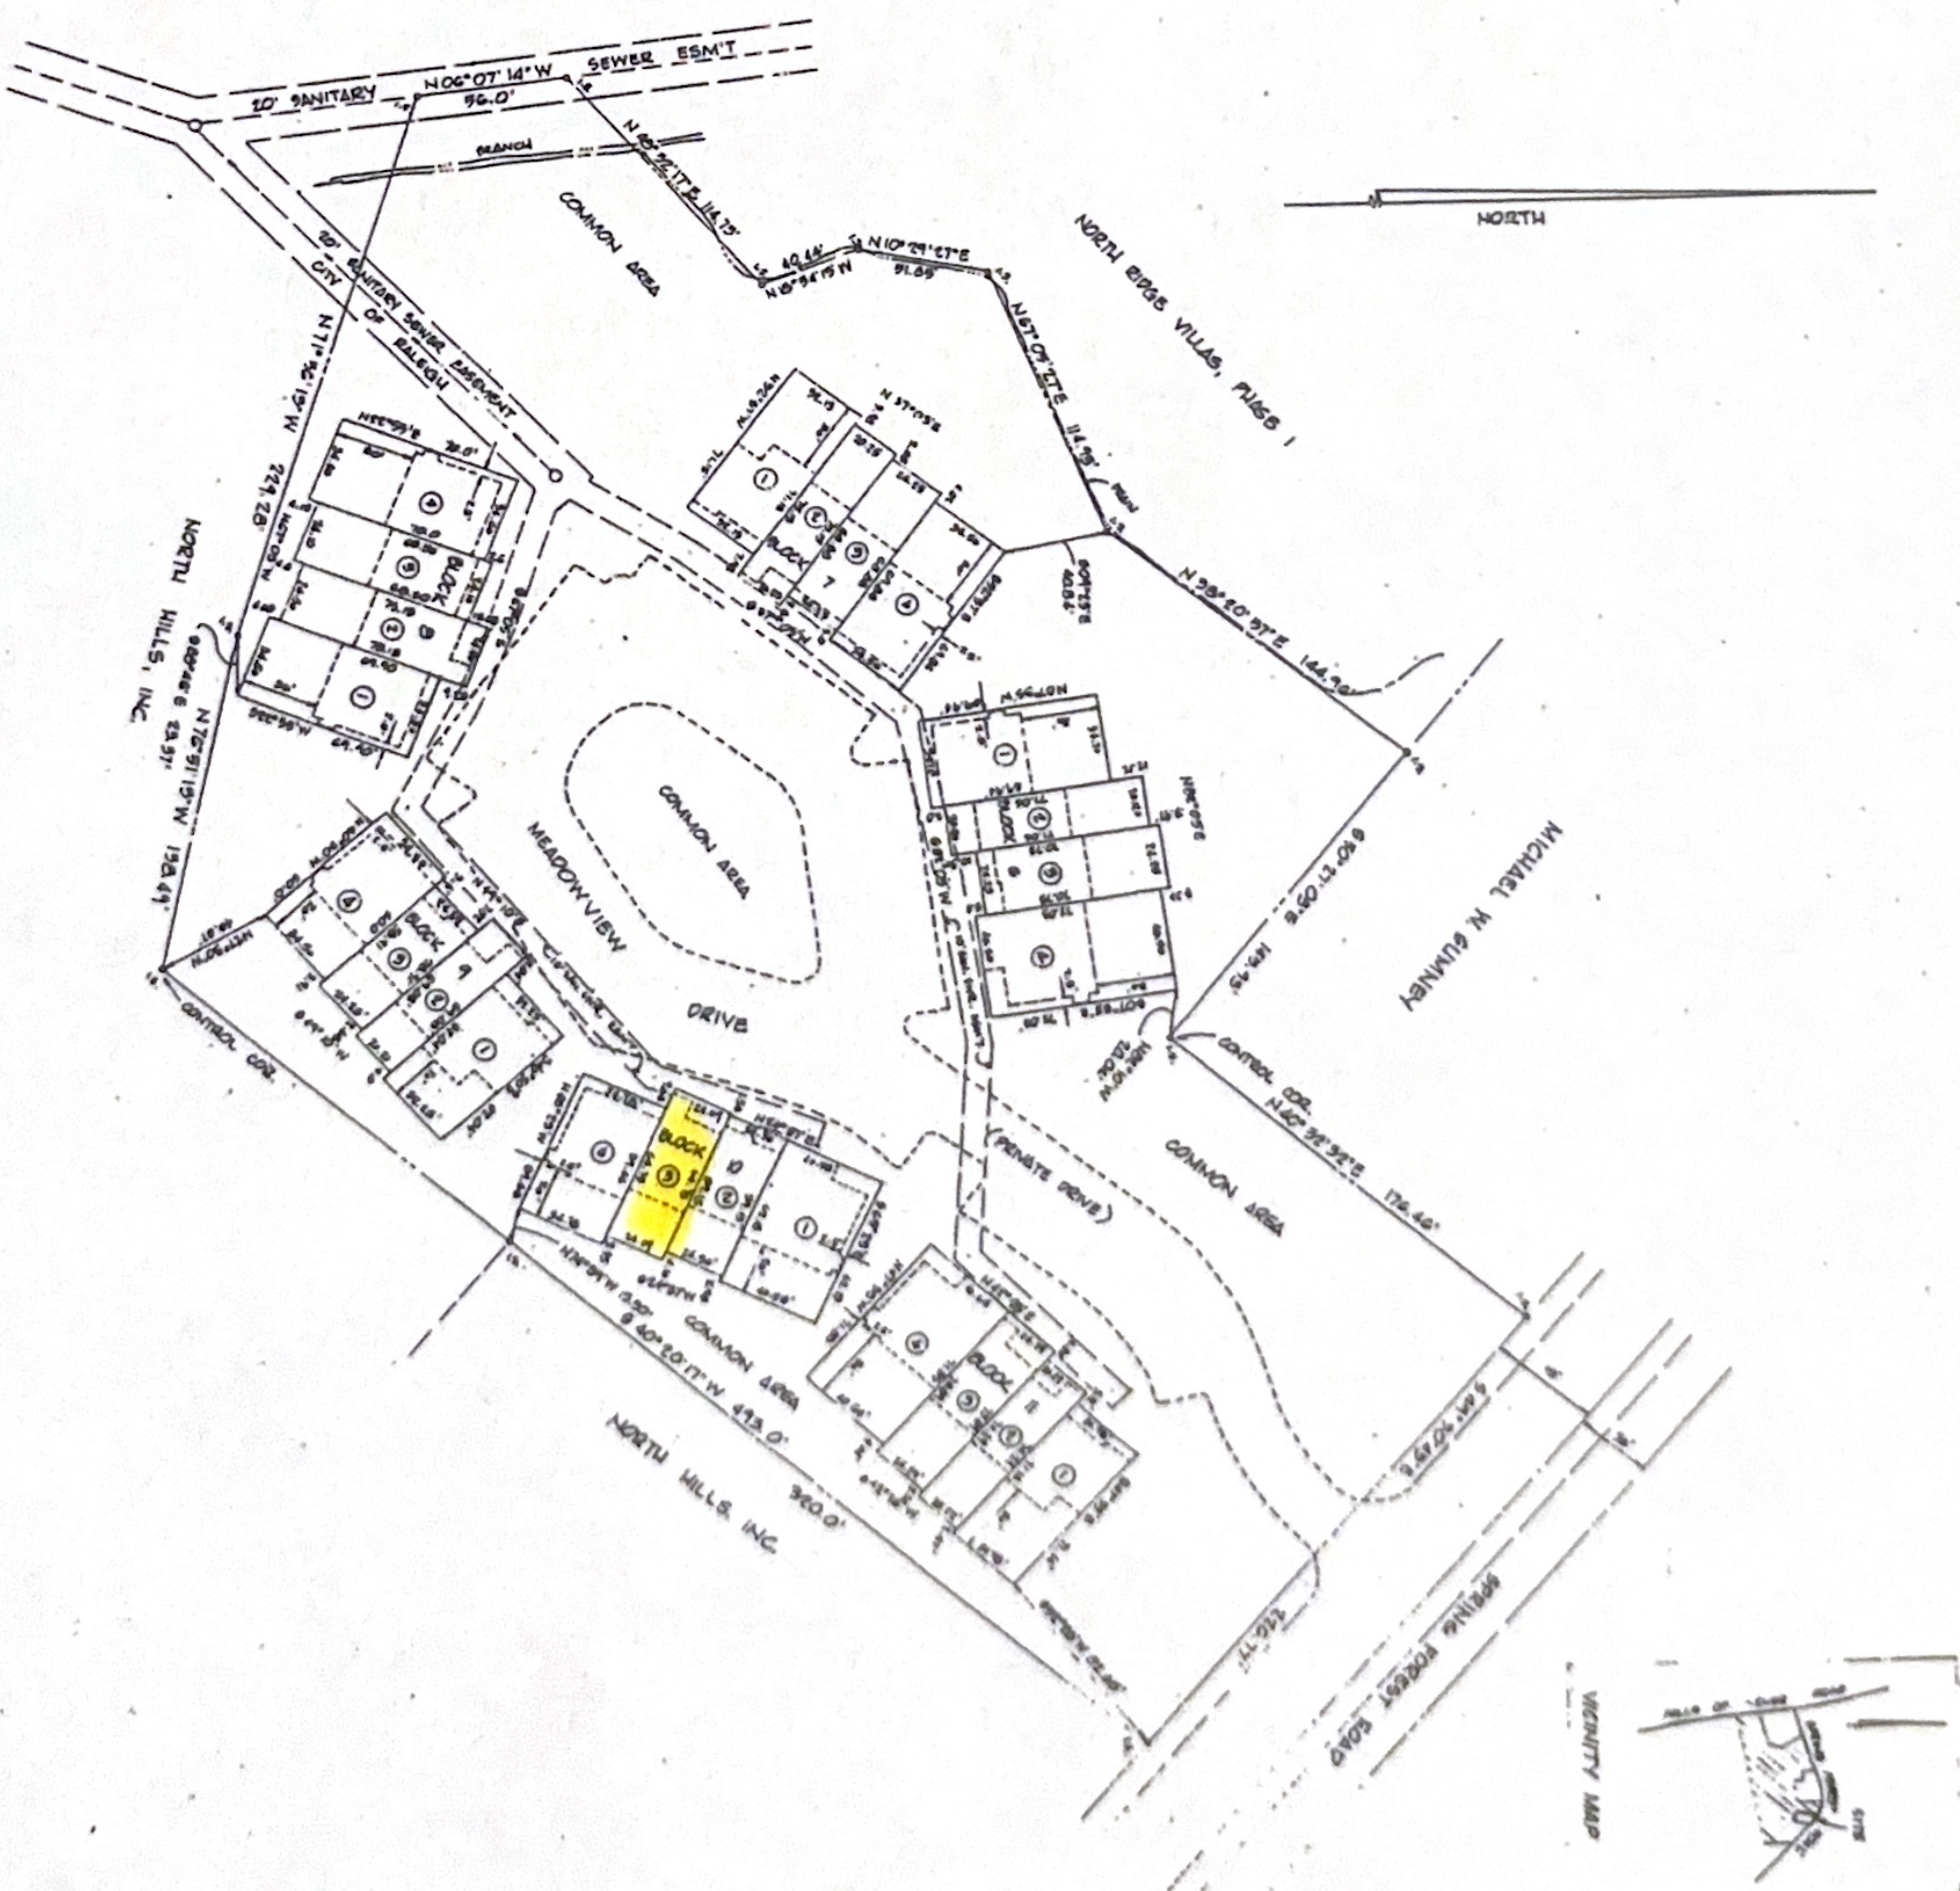

Recorded Map Book 1980 Pages 371 Vol. —

CASTLEBERRY, EDDERTON CO. CONSULTING ENGINEERS SALISBURY, N. C.	NORTH RICE VILLAGES PHASE TWO NORTH VILLS, INC. RALPHIGH, WAKE CO., N.C.
INCEPTION DATE DATE 5-28-80 SCALE 1"=4'	SHEET NO. 1 OF 1