


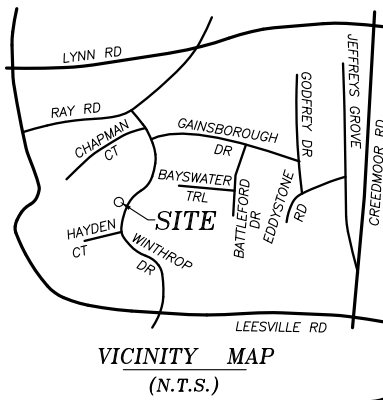


FLOOD CERTIFICATION


THIS WILL CERTIFY THAT THE SUBJECT PROPERTY
 () IS or (X) IS NOT located in a SPECIAL FLOOD HAZARD AREA
 as determined by the Department of Housing and Urban
 Development, or as shown on the FLOOD INSURANCE RATE MAP.

370243 0797 J
 COMMUNITY # PANEL SUFFIX

Aaron R. Stock PLS
 PROFESSIONAL LAND SURVEYOR

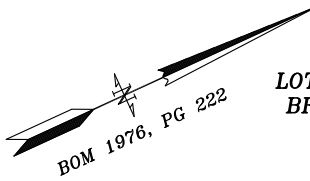

**LOT 123, SECTION SIXTEEN
 BROOKHAVEN, PHASE TWO**
 BOM 1977, PG 812

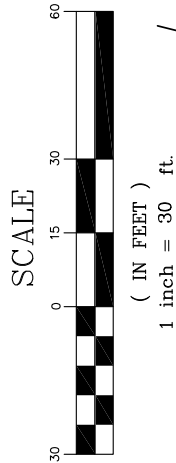

LEGEND

- EXISTING IRON PIPE
- NEW IRON PIPE
- NAIL FOUND
- × COMPUTED CORNER
- POWER BOX
- TELE
- CATV

NOTE:


THIS PROPERTY DOES NOT LIE WITHIN
 2000' OF A N.C.G.S. MONUMENT.

THIS SURVEY IS OF AN EXISTING PARCEL
 OR PARCELS OF LAND.

UTILITIES SHOWN ARE FOR REPRESENTATION
 ONLY AND NOT TO BE USED FOR
 PROPERTY LINE LOCATION

ALL CREEKS, EASEMENTS, BUFFERS,
 FLOOD LIMITS & SETBACKS TAKEN
 FROM BOM 1976, PG 222.

LOT 110

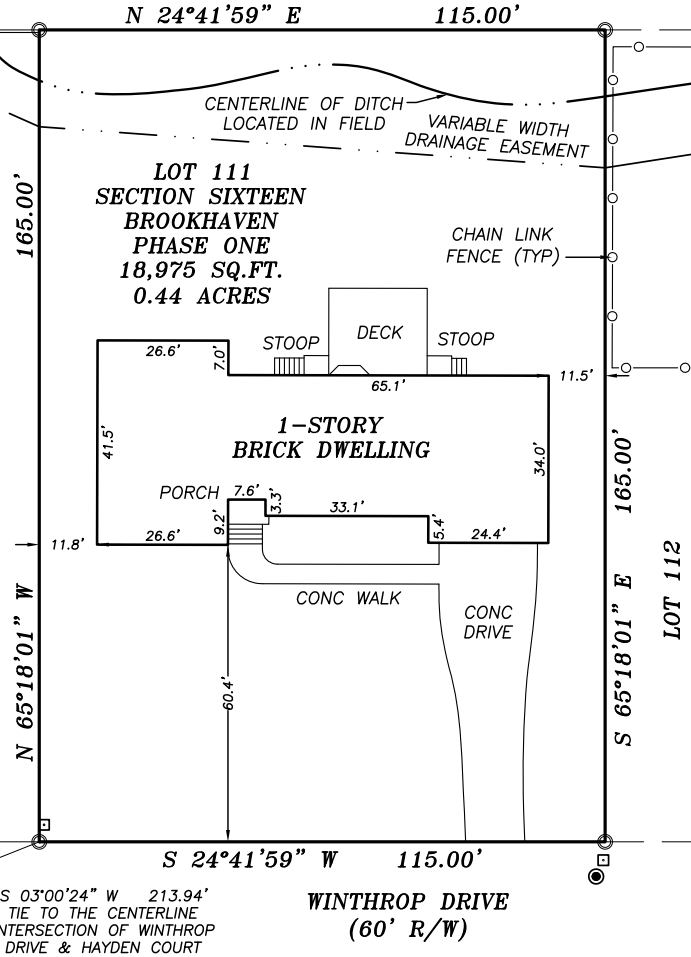

I, Aaron R. Stock, PLS, certify this map was drawn under my supervision from an actual survey made under my supervision;
 and that the error of closure as calculated by latitudes and departures is 1/ 10,000+; that the boundaries not surveyed
 are shown as broken lines plotted from information found in Book -; Page -; that this map was prepared in
 accordance with G.S. 47-30 amended.

Witness my original signature, registration number and seal this
21ST day of MARCH 2016.

Signed

Aaron R. Stock PLS

Seal

LOT MAY BE SUBJECT TO A
 FLOOD HAZARD PERMIT FROM
 COUNTY ZONING ADMINISTRATION




C.N. = 23726
 B.O.M. 1976
 PAGE 222
 WAKE CO. REG.

**DONALD L. ROSE
 PATRICIA A. ROSE**

LOT 111, SECTION SIXTEEN
 BROOKHAVEN, PHASE ONE
 6317 WINTHROP DRIVE
 RALEIGH NORTH CAROLINA

DATE: 03-21-2016
 SCALE: 1" = 30'

DWG. NO.
 A-20118

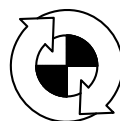

**TURNING POINT
 SURVEYING** PLLC

4113 JOHN S. RABOTEAU WYND
 RALEIGH, NORTH CAROLINA 27612
 FAX (800)948-0213 PH (919)781-0234
 License No: P-0121