


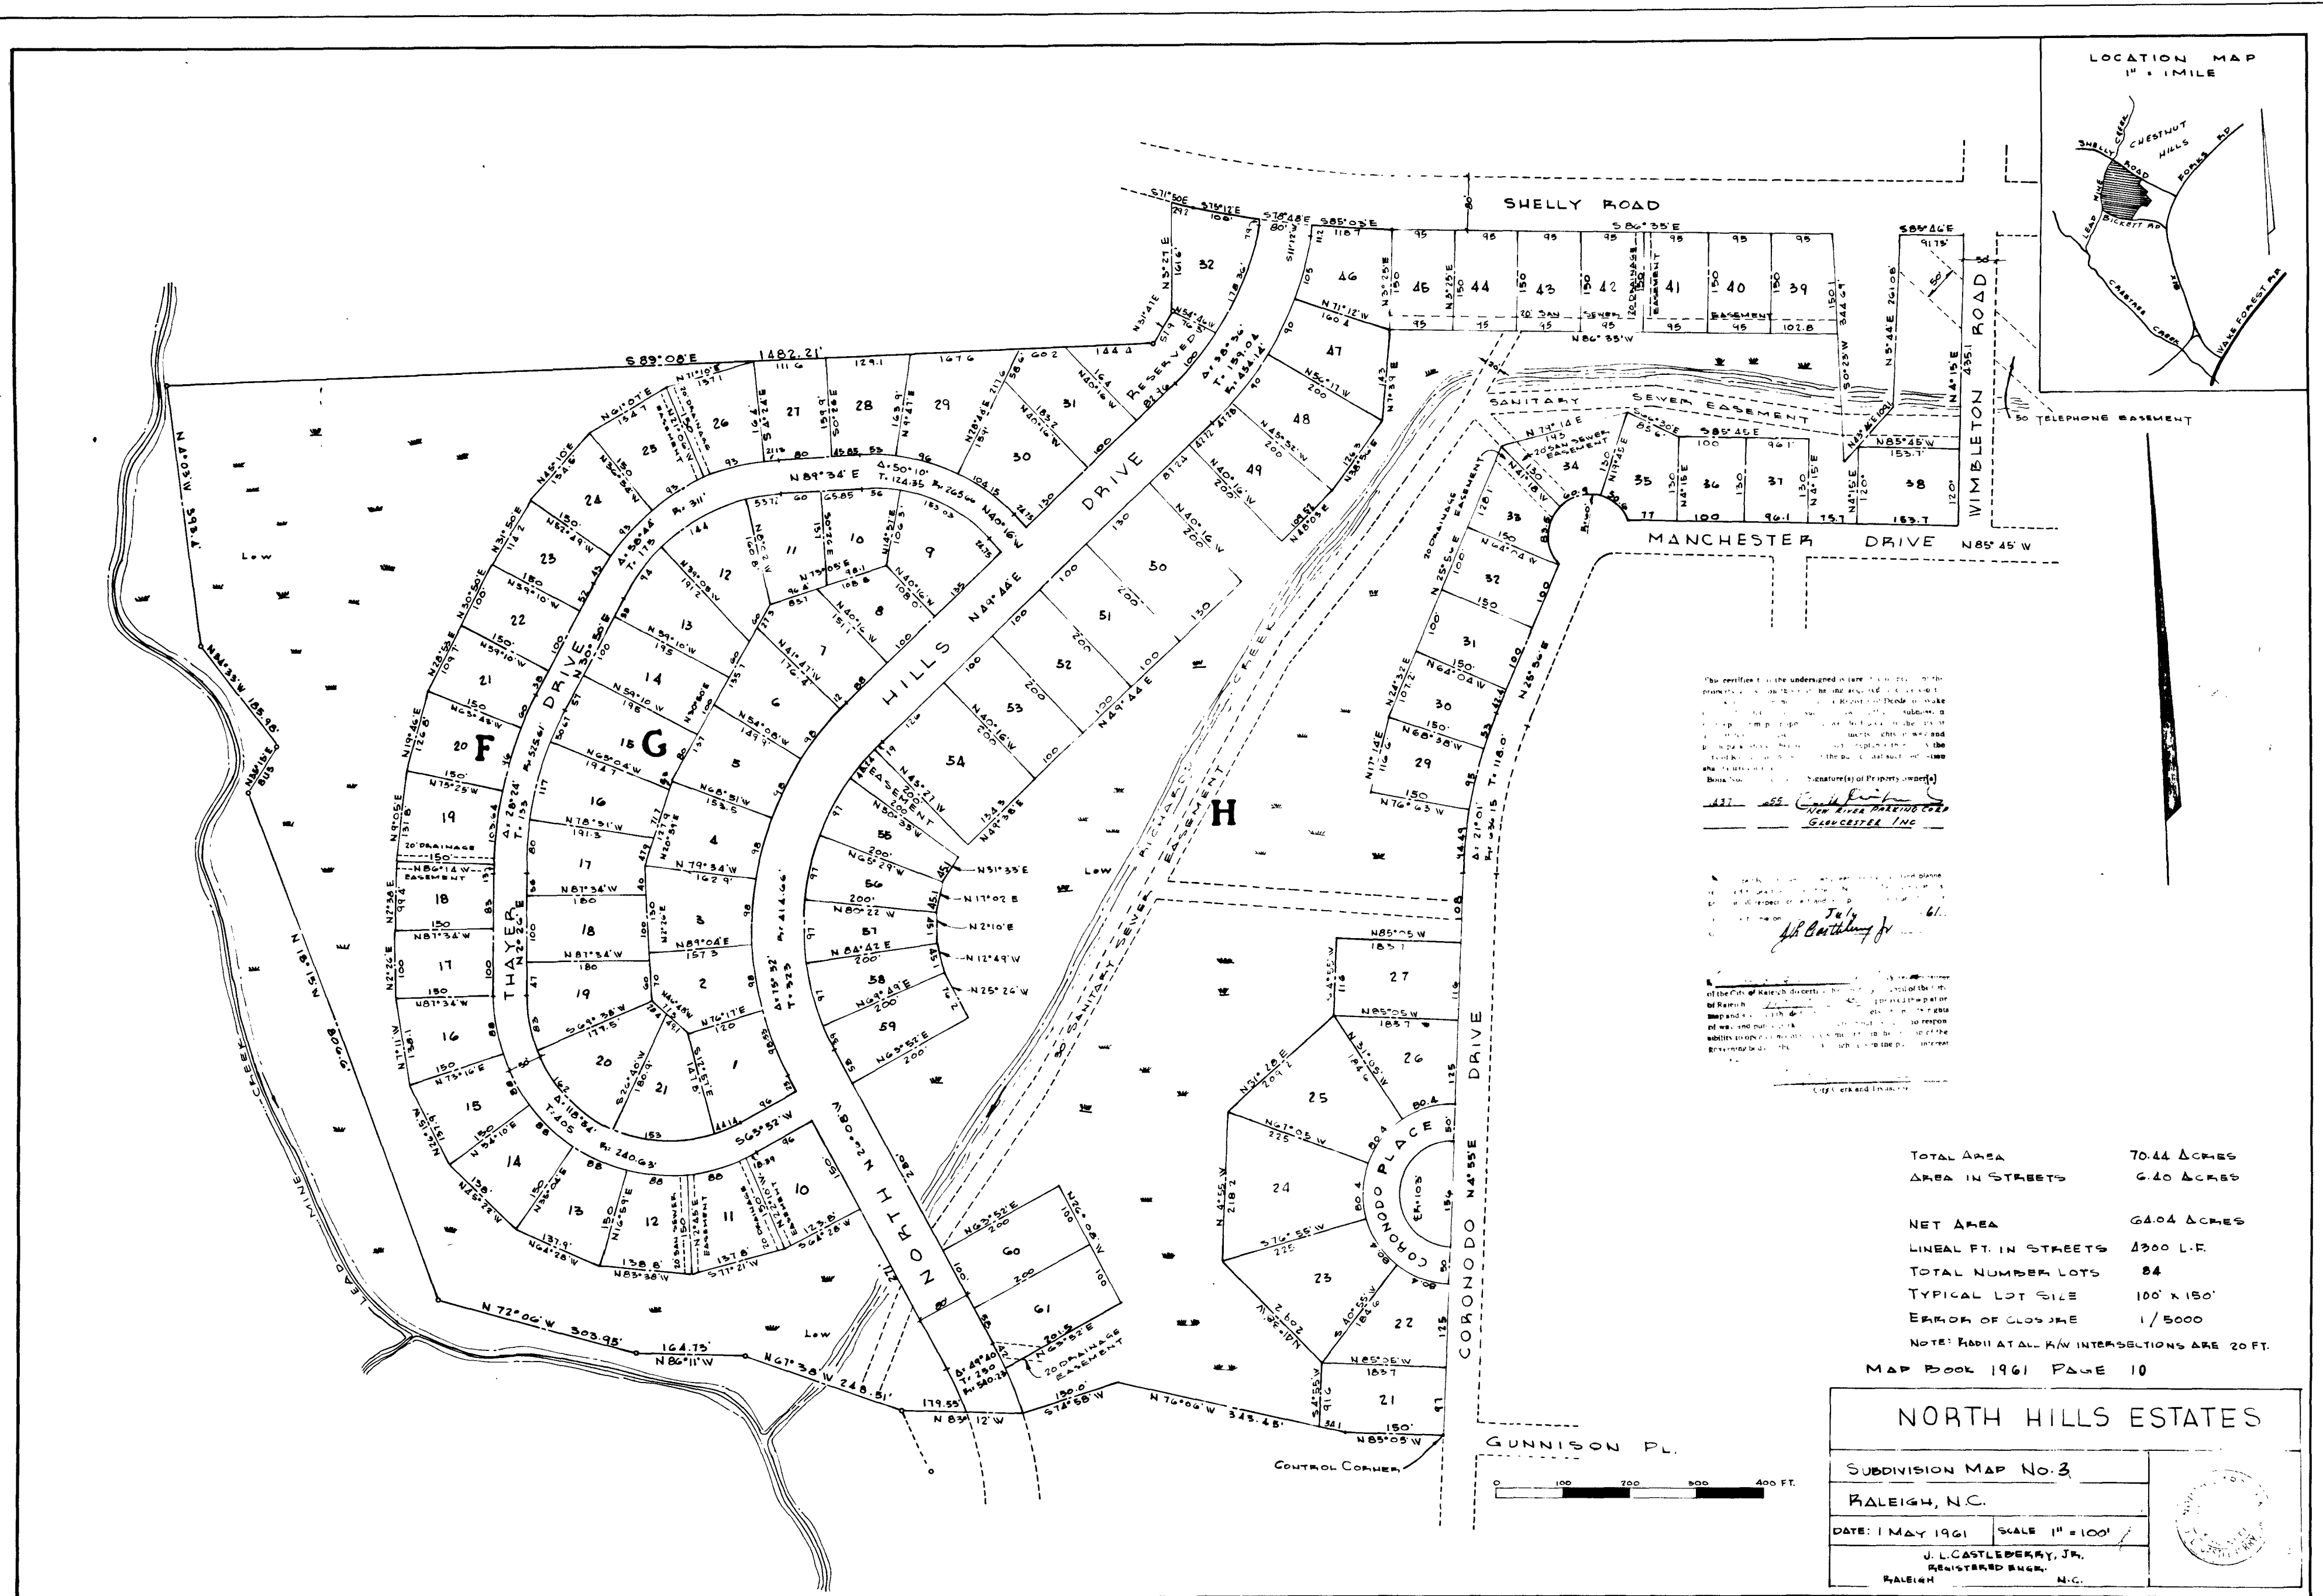





TOTAL AREA	70.44 ACRES
AREA IN STREETS	6.40 ACRES
NET AREA	64.04 ACRES
TYPICAL LOT SIZE	100' X 150'
ERROR OF CLOSURE	1/5000
NOTE: RADII AT ALL K/W INTERSECTIONS ARE 20 FT.	
MAP BOOK 1961 PAGE 10	

NORTH HILLS ESTATES	
SUBDIVISION MAP NO. 3	
RALEIGH, N.C.	
DATE: 1 MAY 1961	SCALE: 1" = 100'
J. L. CASTLEBERRY, JR. REGISTERED SURVEYOR RALEIGH, N.C.	