
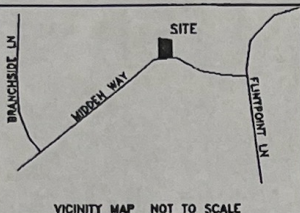


Block Lot 503 Subdivision SUNSET RIDGE NORTH

EIP=Existing Iron Pipe NIP=New Iron Pipe


PROPERTY IS IN A DESIGNATED FLOOD AREA

SCALE 1"=30'

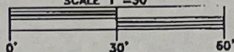

I, Jackie Ray Thomason, PLS, certify that the survey is of an existing parcel or parcels of land; and that this plat was drawn under my supervision from an actual survey made under my supervision and description recorded in Book 2004 Page 1286; that the boundaries not surveyed are clearly indicated as drawn from information found in Book Page ; that the ratio of precision as calculated is 1: 10,000; Witness my hand and signature, registration number and seal this 10 day of June, A.D., 2005.

Jackie Ray Thomason, PLS, REALTOR
L-3370

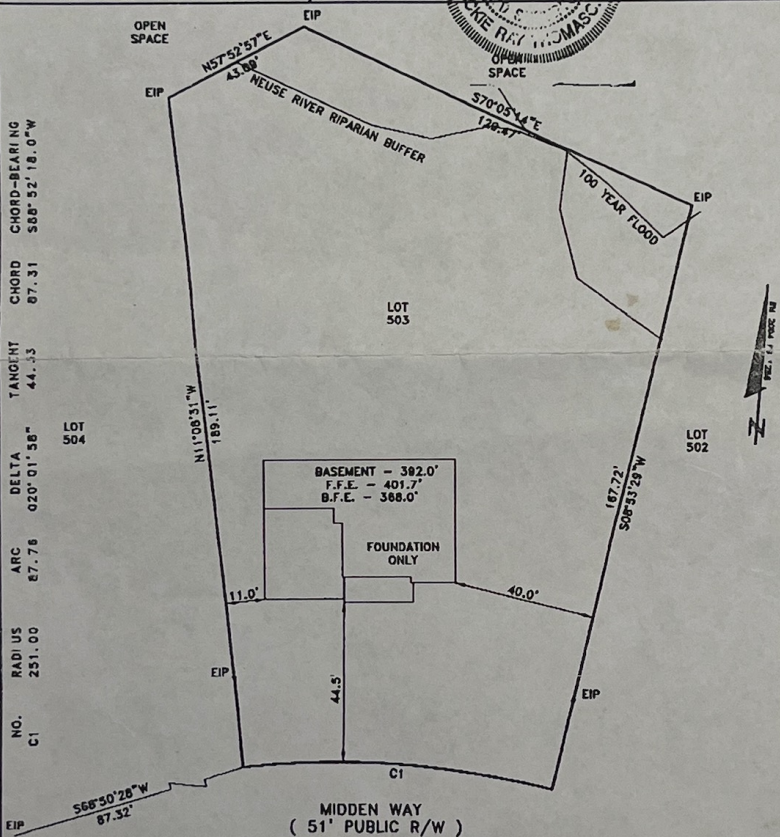

MAP NOT FOR RECORDATION, SALES OR CONVEYANCES

Drawn By JRT Surveyed By JRT Date 02-21-05 Dwg.# P01870

PROPERTY OF:

WHG, INC.

JACK R. THOMASON, PLS
4969 US HWY 401 SOUTH
YOUNGSVILLE, NC 27596
PHONE: 919-556-3307