


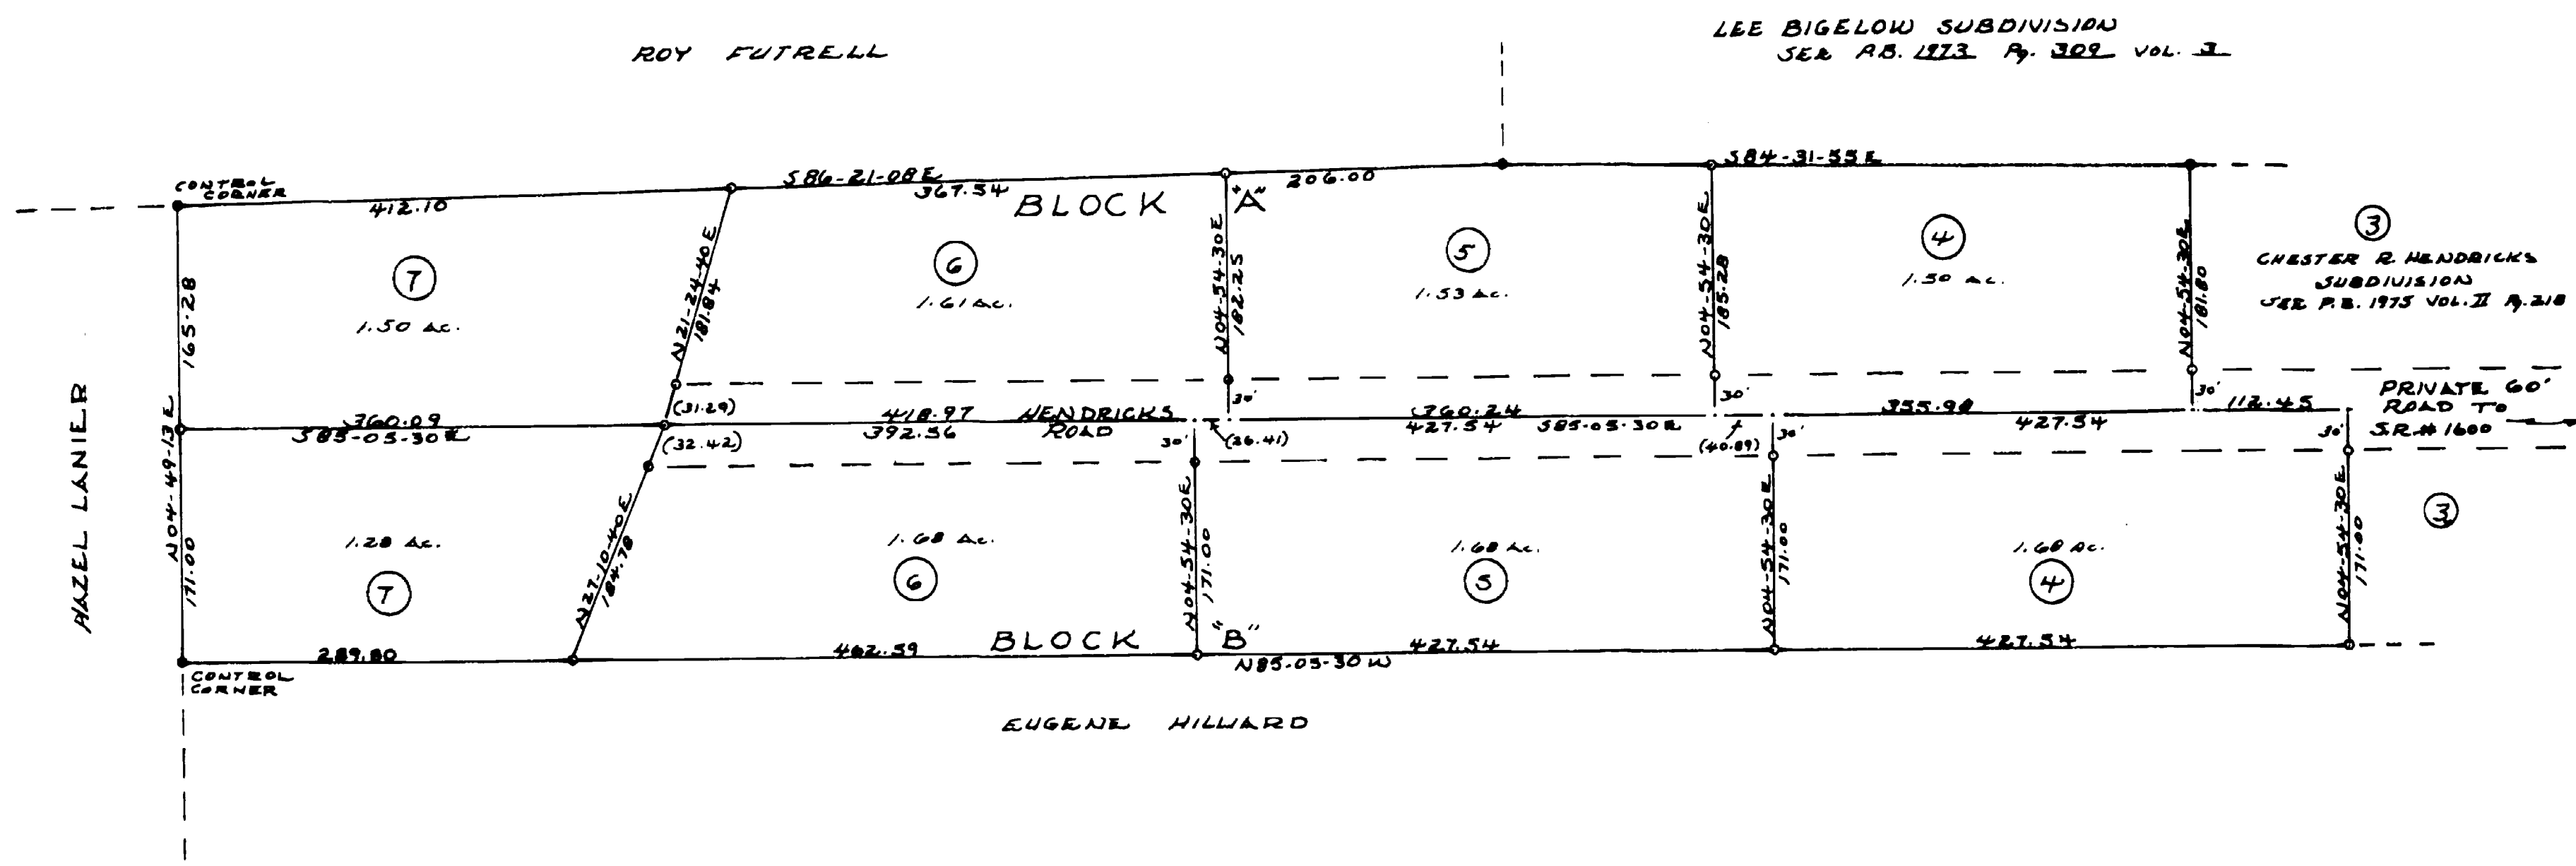

LEGEND

○ = EXISTING IRON


○ = IRON FOUND

ERROR OF CLOSURE = 1:10,000"

NORTH CAROLINA
WAKE COUNTY
I, **William O. Yates**, certify that under my direction and supervision this Map was drawn from **AN Actual** **FIELD SURVEY**
that the Error of Closure as calculated by latitudes and departures is **1/10,000"** and that the boundaries not surveyed are shown as broken lines plotted from information in book _____ page _____; that this Map was prepared in accordance with G.S. 47-20 as amended.
WITNESS my hand and Seal this **16** day of **APRIL** A.D. 19**76**.

Land Surveyor
Registration Number **L-1387**

PROPERTY OF
CHESTER R. HENDRICKS
WHITE OAK TOWNSHIP - WAKE COUNTY - N.C.
APRIL 16, 1976
SCALE 1" = 100'

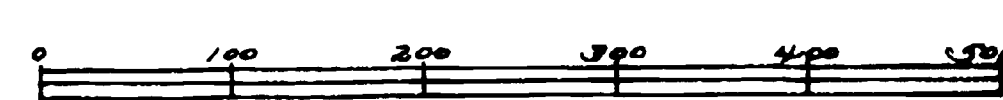

Subscribed and sworn before me this **16** day of **April** 19**76**.
Barbara L. Summey
NOTARY PUBLIC
My commission expires **9-5-76**

