

This certifies that the undersigned is (are) the owner(s) of the property shown on this map having acquired title thereto by deed(s) recorded in the Office of the Register of Deeds of Wake County, North Carolina, or otherwise, as shown below and that by submission of this plat or map for approval I (we) do dedicate to the City of Raleigh for public use all streets, easements, rights of way and parks shown thereon for all lawful purposes to which the City may devote or allow the same to be used and upon acceptance thereof in accordance with all city policies, ordinances and regulations or conditions of the City of Raleigh for the benefit of the public, said dedication shall be irrevocable; provided, any dedication of easements for storm drainage are not made to the City of Raleigh but are irrevocably made to the subsequent owners of any and all properties shown hereon for their use and benefit subject to conditions of subsections (b) (c) (d) and (f) of Section 1 and Section 4 of the "City Storm Drainage Policy" (Resolution 1970-742 as the same may be from time to time amended).

Book No. _____ Page No. _____
Signature(s) of Property Owner(s)
Development Assoc. Inc.

"I, the undersigned City Clerk and Treasurer of the City of Raleigh, do hereby certify that the City of Raleigh, as provided by the City Code, on the 11th day of June 1984, approved this plat or map and accepted the dedications as shown thereon but on the further condition that the City assumes no responsibility to open or maintain the same until in the discretion and opinion of the governing body of the City of Raleigh it is in the public interest to do so."
City Clerk and Treasurer
6-6-84

DEPARTMENT OF TRANSPORTATION
DIVISION OF HIGHWAYS


Proposed subdivision road
construction standards certification
Approved: _____
Date: JUNE 5, 1984

FOR RECORDING ONLY
NORTH CAROLINA - WAKE COUNTY


The foregoing certificate of _____
Notary (y) (ies) (are) certified to be correct. This instrument was presented for registration and recorded in this office.
This 6th day of June 1984, at 9:19 o'clock A.M.
Kenneth C. Wilkins, Register of Deeds
By *Charles D. Wilkins*
Deputy Register of Deeds

I, MICHAEL D. BARR, certify that this map was drawn (by me) (under my supervision) from an actual (survey) (survey made under my supervision) deed description recorded in Book _____, Page _____, etc.; that the error of closure as calculated by latitudes and departures is 1/10,000; that the boundaries not surveyed are shown as broken lines plotted from information found in Book _____, Page _____, etc.; that this map was prepared in accordance with G.S. 47-30 as amended. Witness my hand and seal this 6th day of June 1984.
Signed: *Michael D. Barr*
Seal: _____


NORTH CAROLINA WAKE COUNTY
Personally appeared before me MICHAEL D. BARR, who being duly sworn, says that the certificate shown is true and correct this 6th day of June 1984.
My commission expires Nov 29, 1987
Notary Public

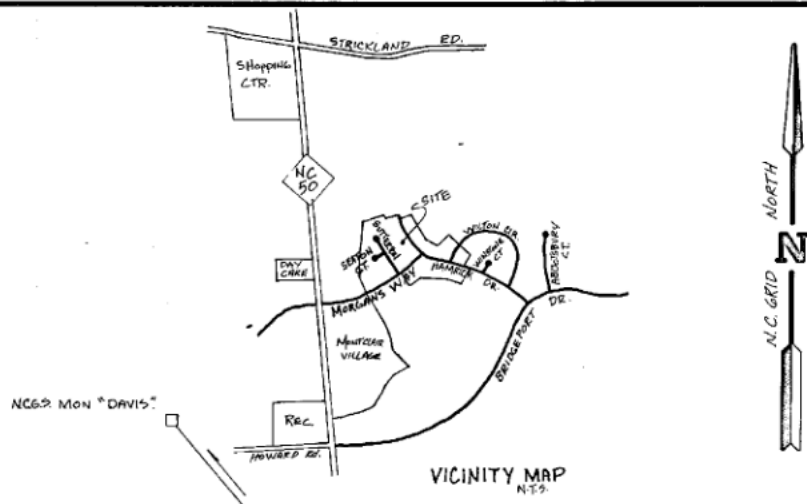

CONTROL CORNER
N.C. GRID COORD.
X = 2,095,025.36
Y = 781,406.73
COMBINED GRID FACTOR: 0.999957

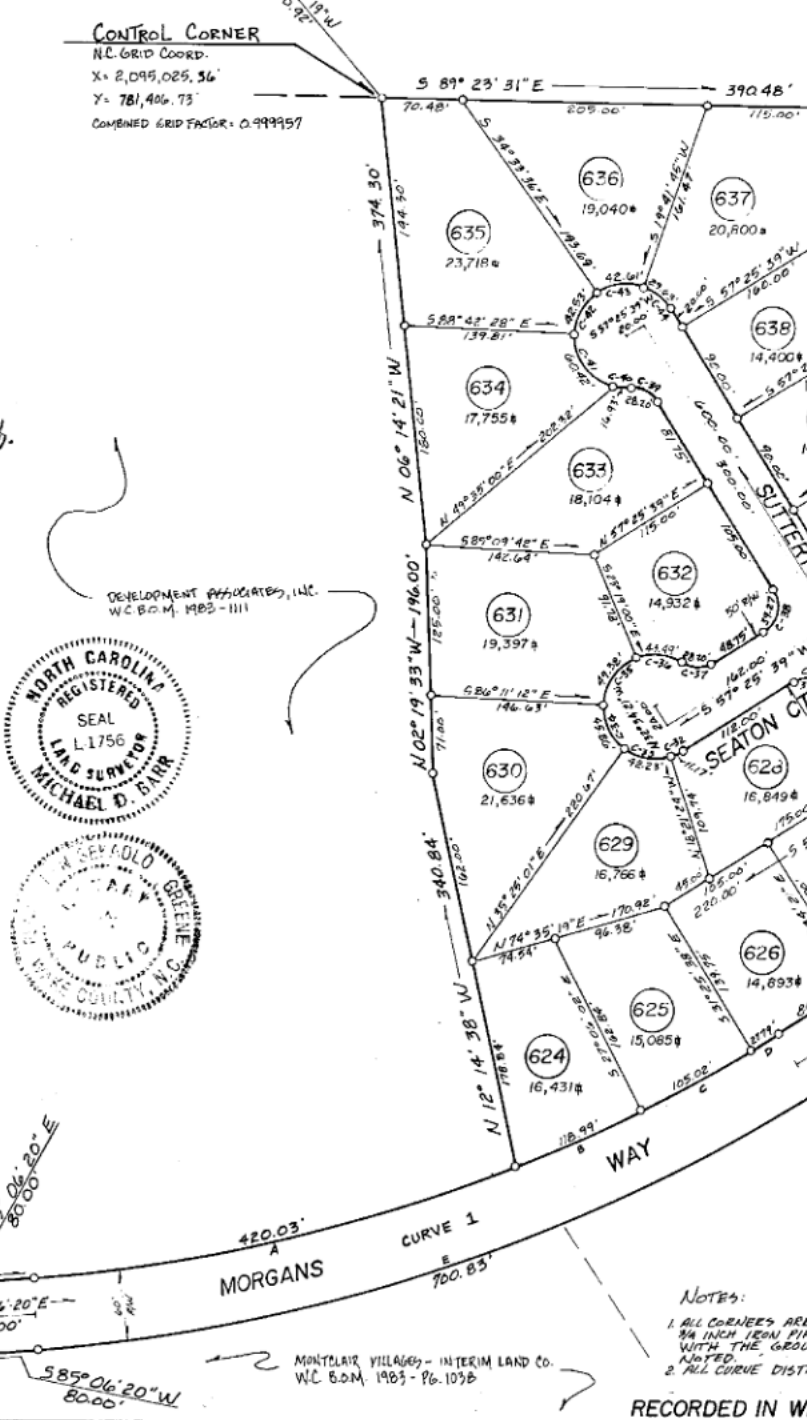

CURVE DATA					CURVE DATA				
CURVE #	ARC	RADIUS	CHORD BEARING	CHORD	CURVE #	ARC	RADIUS	CHORD BEARING	CHORD
1	686.33	1420.773	N 71° 16' 00" E	679.68	C	81.38	475.02	N 17° 22' 50" W	81.28
A	420.03	1390.77	N 76° 27' 13" E	418.44	D	57.75	475.02	N 25° 46' 16" W	57.71
B	118.99	1390.77	N 65° 21' 02" E	118.96	9	155.76	304.797	N 26° 02' 30" E	154.07
C	105.02	1390.77	N 60° 44' 10" E	105.00	A	85.88	329.80	N 18° 51' 37" E	85.62
D	27.79	1390.77	N 58° 00' 01" E	27.79	B	82.67	329.80	N 33° 30' 00" E	82.46
E	700.83	1450.77	S 71° 16' 00" W	694.03	C	142.98	279.80	S 26° 02' 30" W	141.43
2	197.68	530.416	N 45° 45' 03" E	196.54	C-30	39.27	25.00	N 12° 25' 39" E	35.36
A	25.01	500.42	N 55° 59' 45" E	25.01	C-31	39.27	25.00	N 77° 34' 21" W	35.36
B	158.18	500.42	N 45° 30' 28" E	157.83	C-32	11.17	45.00	S 64° 32' 08" W	11.14
C	57.22	560.42	S 54° 30' 09" W	57.20	C-33	42.23	45.00	N 81° 28' 11" W	40.70
D	78.11	560.42	S 47° 35' 05" W	78.04	C-34	45.86	45.00	N 25° 23' 06" W	43.90
E	70.53	560.42	S 39° 59' 11" W	70.48	C-35	49.38	45.00	N 35° 14' 54" E	46.94
6	374.97	435.389	S 53° 55' 33" E	363.48	C-36	43.49	45.00	N 85° 37' 59" W	41.81
A	118.41	410.39	S 37° 31' 10" E	118.00	C-37	28.20	25.00	S 89° 44' 21" W	26.73
B	122.67	410.39	S 54° 20' 56" E	122.22	C-38	39.27	25.00	S 12° 25' 39" W	35.36
C	112.35	410.39	S 70° 45' 19" E	112.00	C-39	28.20	25.00	N 64° 53' 02" W	26.73
D	75.38	460.39	N 33° 56' 39" W	75.29	C-40	16.93	45.00	N 86° 25' 04" W	16.83
E	70.58	460.39	N 43° 01' 35" W	70.51	C-41	60.42	45.00	N 37° 10' 26" W	55.98
F	105.78	460.39	N 67° 00' 49" W	105.55	C-42	42.53	45.00	N 28° 21' 58" E	40.96
G	40.19	460.39	N 76° 05' 49" W	40.18	C-43	42.61	45.00	N 82° 34' 05" E	41.04
7	44.02	378.582	S 75° 16' 02" E	43.99	C-44	29.63	45.00	S 51° 26' 18" E	29.10
A	24.49	403.58	S 76° 51' 34" E	24.49	C-45	39.27	25.00	S 77° 34' 21" E	35.36
B	64.85	353.518	N 73° 20' 37" W	64.76	C-46	36.60	25.00	N 05° 29' 00" W	33.41
8	131.80	430.018	S 20° 51' 47" E	131.33	C-47	36.30	25.00	S 77° 08' 30" W	33.19
A	60.79	425.02	S 16° 34' 13" E	60.74	C-48	39.27	25.00	N 56° 24' 07" E	35.36
B	63.63	425.02	S 24° 57' 39" E	63.63	C-49	39.27	25.00	S 33° 35' 53" E	35.36

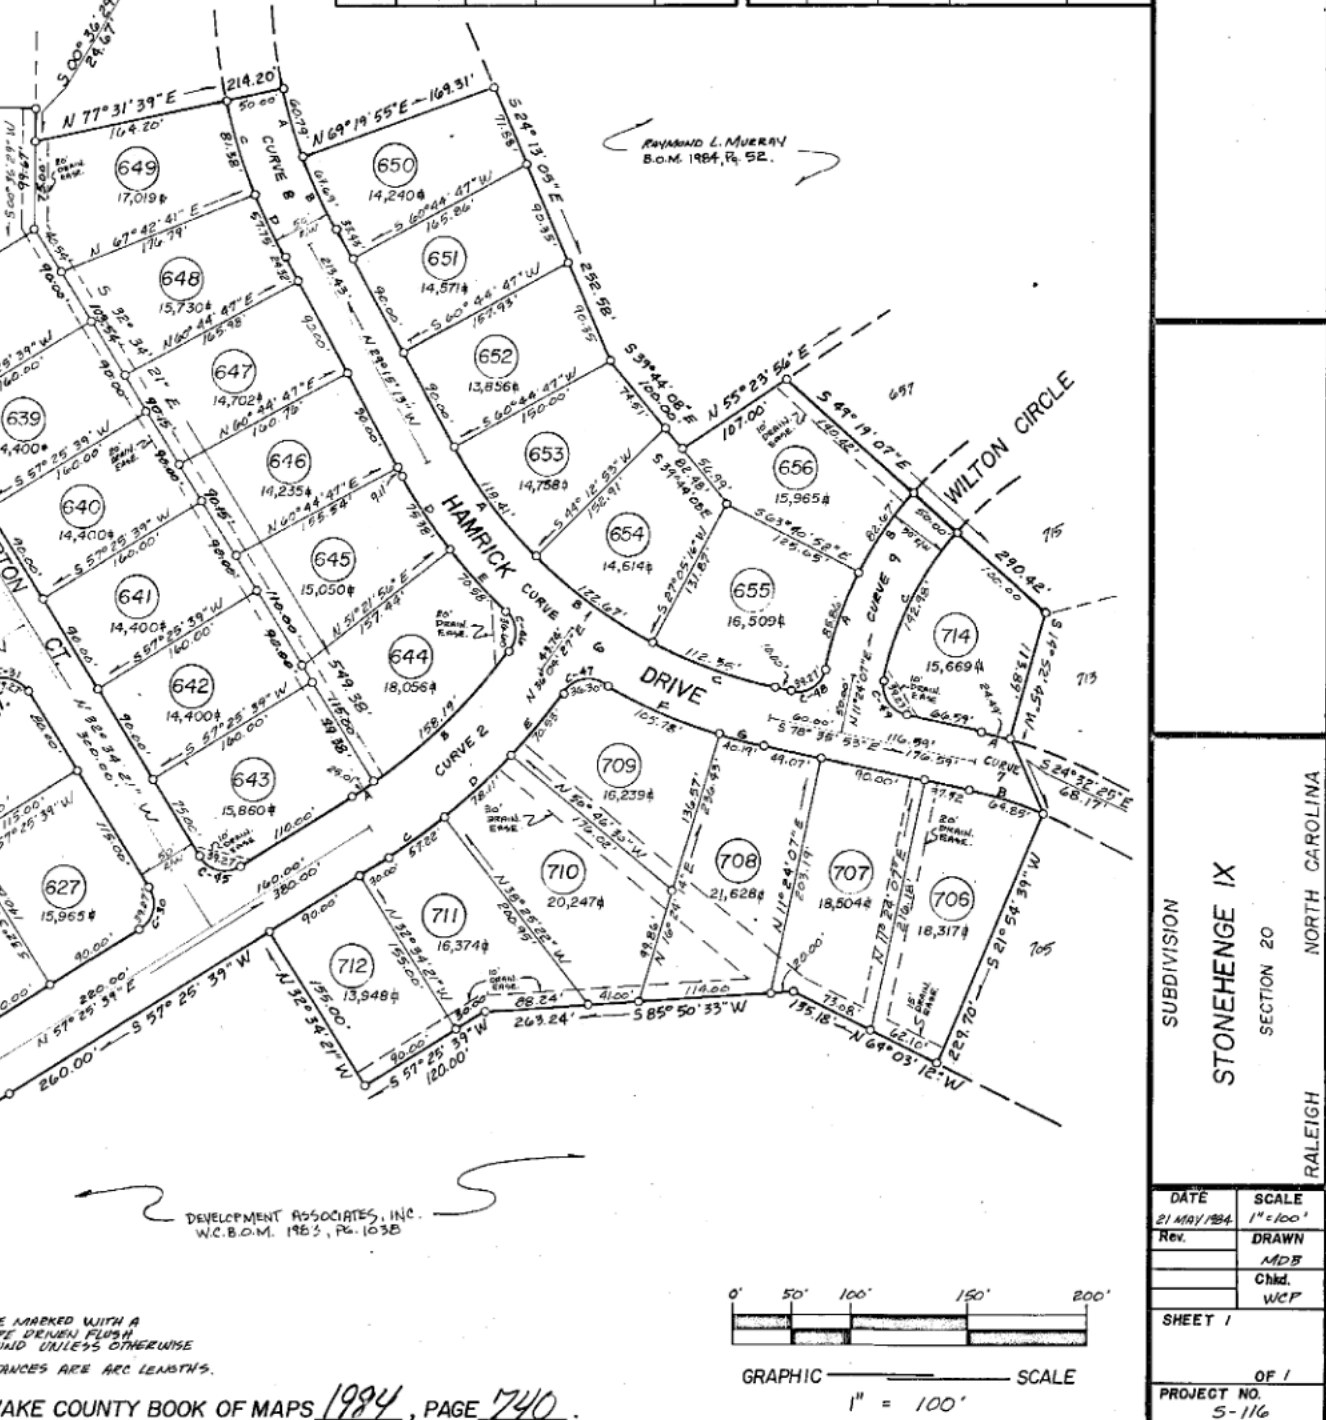

NOTES:
1. ALL CORNERS ARE MARKED WITH A 3/4 INCH IRON PIPE DRIVEN FIRM WITH THE GROUND UNLESS OTHERWISE NOTED.
2. ALL CURVE DISTANCES ARE ARC LENGTHS.

RECORDED IN WAKE COUNTY BOOK OF MAPS 1984, PAGE 740.

Surveying Associates Inc.
7208 Creedmoor Road
Raleigh, North Carolina 27612
(919) 847-3682

SUBDIVISION
STONEHENGE IX
SECTION 20
NORTH CAROLINA
RALEIGH

DATE: 21 MAY 1984
Rev. _____
DRAWN: MDS
Chd.: WCP
SHEET 1
OF 1
PROJECT NO. 5-116

