


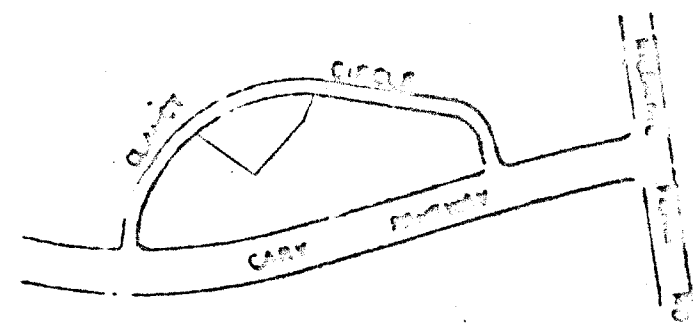

VICINITY MAP (1983)

I hereby certify that the plan shown and described hereon is a true and correct survey of the accuracy required by the Cary Planning Commission and that the monuments have been placed as shown in accordance with the requirements of the Cary subdivision regulations.

1-25-1982
Date

James E. Bass
Registered Land Surveyor

I hereby certify that the subdivision plat shown hereon has been found to comply with the subdivision regulations of Cary, North Carolina, with the exception of such variances, if any, as are noted in the minutes of the Planning Commission and that it has been approved for recording in the office of the Wake County Recorder.

1/25/82
Date

Charles Elan
Director of Planning

I, *Marilyn D. Ryan*, the Town Clerk and Treasurer of Cary, North Carolina, do hereby certify that the Town of Cary approved this plat and accepted the dedication of the streets, easements, rights-of-way and parks shown thereon but assume no responsibility to open or maintain the same until the governing body of the Town of Cary determines that it is in the public interest to do so.

1-25-82
Date

Marilyn D. Ryan
Town Clerk

This certifies that the undersigned is the owner of the property shown on this map, having acquired title thereto by deed recorded in the office of the Register of Deeds of Wake County, North Carolina or otherwise as shown below, and that by submission of this plat or map for approval, I do dedicate to the Town of Cary for public use all streets, easements, rights-of-way and parks shown thereon for all lawful purposes to which the Town may devote or allow the same to be used, and upon acceptance thereof and in accordance with all Town policies, ordinances and regulations or conditions of the Town of Cary for the benefit of the public; said dedication shall be irrevocable (provided any dedication of easements for storm drainage are not made to the Town of Cary but are irrevocably made to the subsequent owners of any and all properties shown thereon for their use and benefit subject to the conditions of (b) (c) (d) and (f) of SI and SIV of the "Town Storm Drainage Policy" as the same may be from time to time amended.)

Book Number _____, Page Number _____

1-25-82
Date

James E. Bass
Signature of Owner

NORTH CAROLINA
WAKE COUNTY

I, *Jimmy E. Bass*, certify that this map was drawn from an actual field survey, that the error of closure as calculated by latitudes and departures is 1:10,000, that the boundaries not surveyed are shown as broken lines, plotted from deed information, and that this map was prepared in accordance with G.S. 47-30 as amended.

Witness my hand and seal this 25th day of Jan., 1983.

Jimmy E. Bass
Registered Land Surveyor



NORTH CAROLINA
WAKE COUNTY

I, *Kathryn S. Pruitt*, Notary Public, do hereby certify that *Jimmy E. Bass* personally appeared before me this day and acknowledged the due execution of the foregoing document.

Witness my hand and official seal this the 25th day of Jan., 1983.

Notary Public *Kathryn S. Pruitt*

My commission expires July 6, 1988.

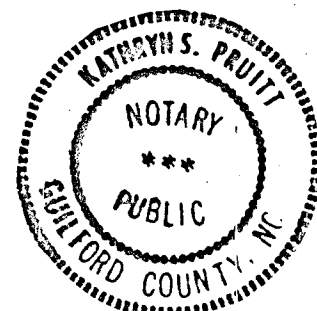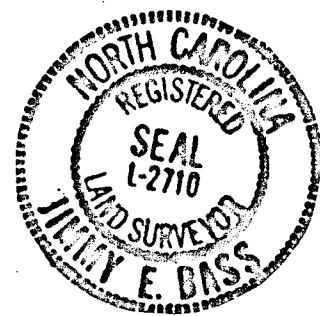

NORTH CAROLINA - WAKE COUNTY

The foregoing certificate of

Kathryn S. Pruitt


Notary (y) (ies) (are) certified to be correct. This instrument was presented for registration and recorded in this office.

This 25th day of Jan., 1983 at 3:05 o'clock, P.M.

R. B. McKenzie, Jr., Register of Deeds

By *Deputy Register of Deeds*

SCALE: in feet
0 20 40 80 120 160
1" = 40'

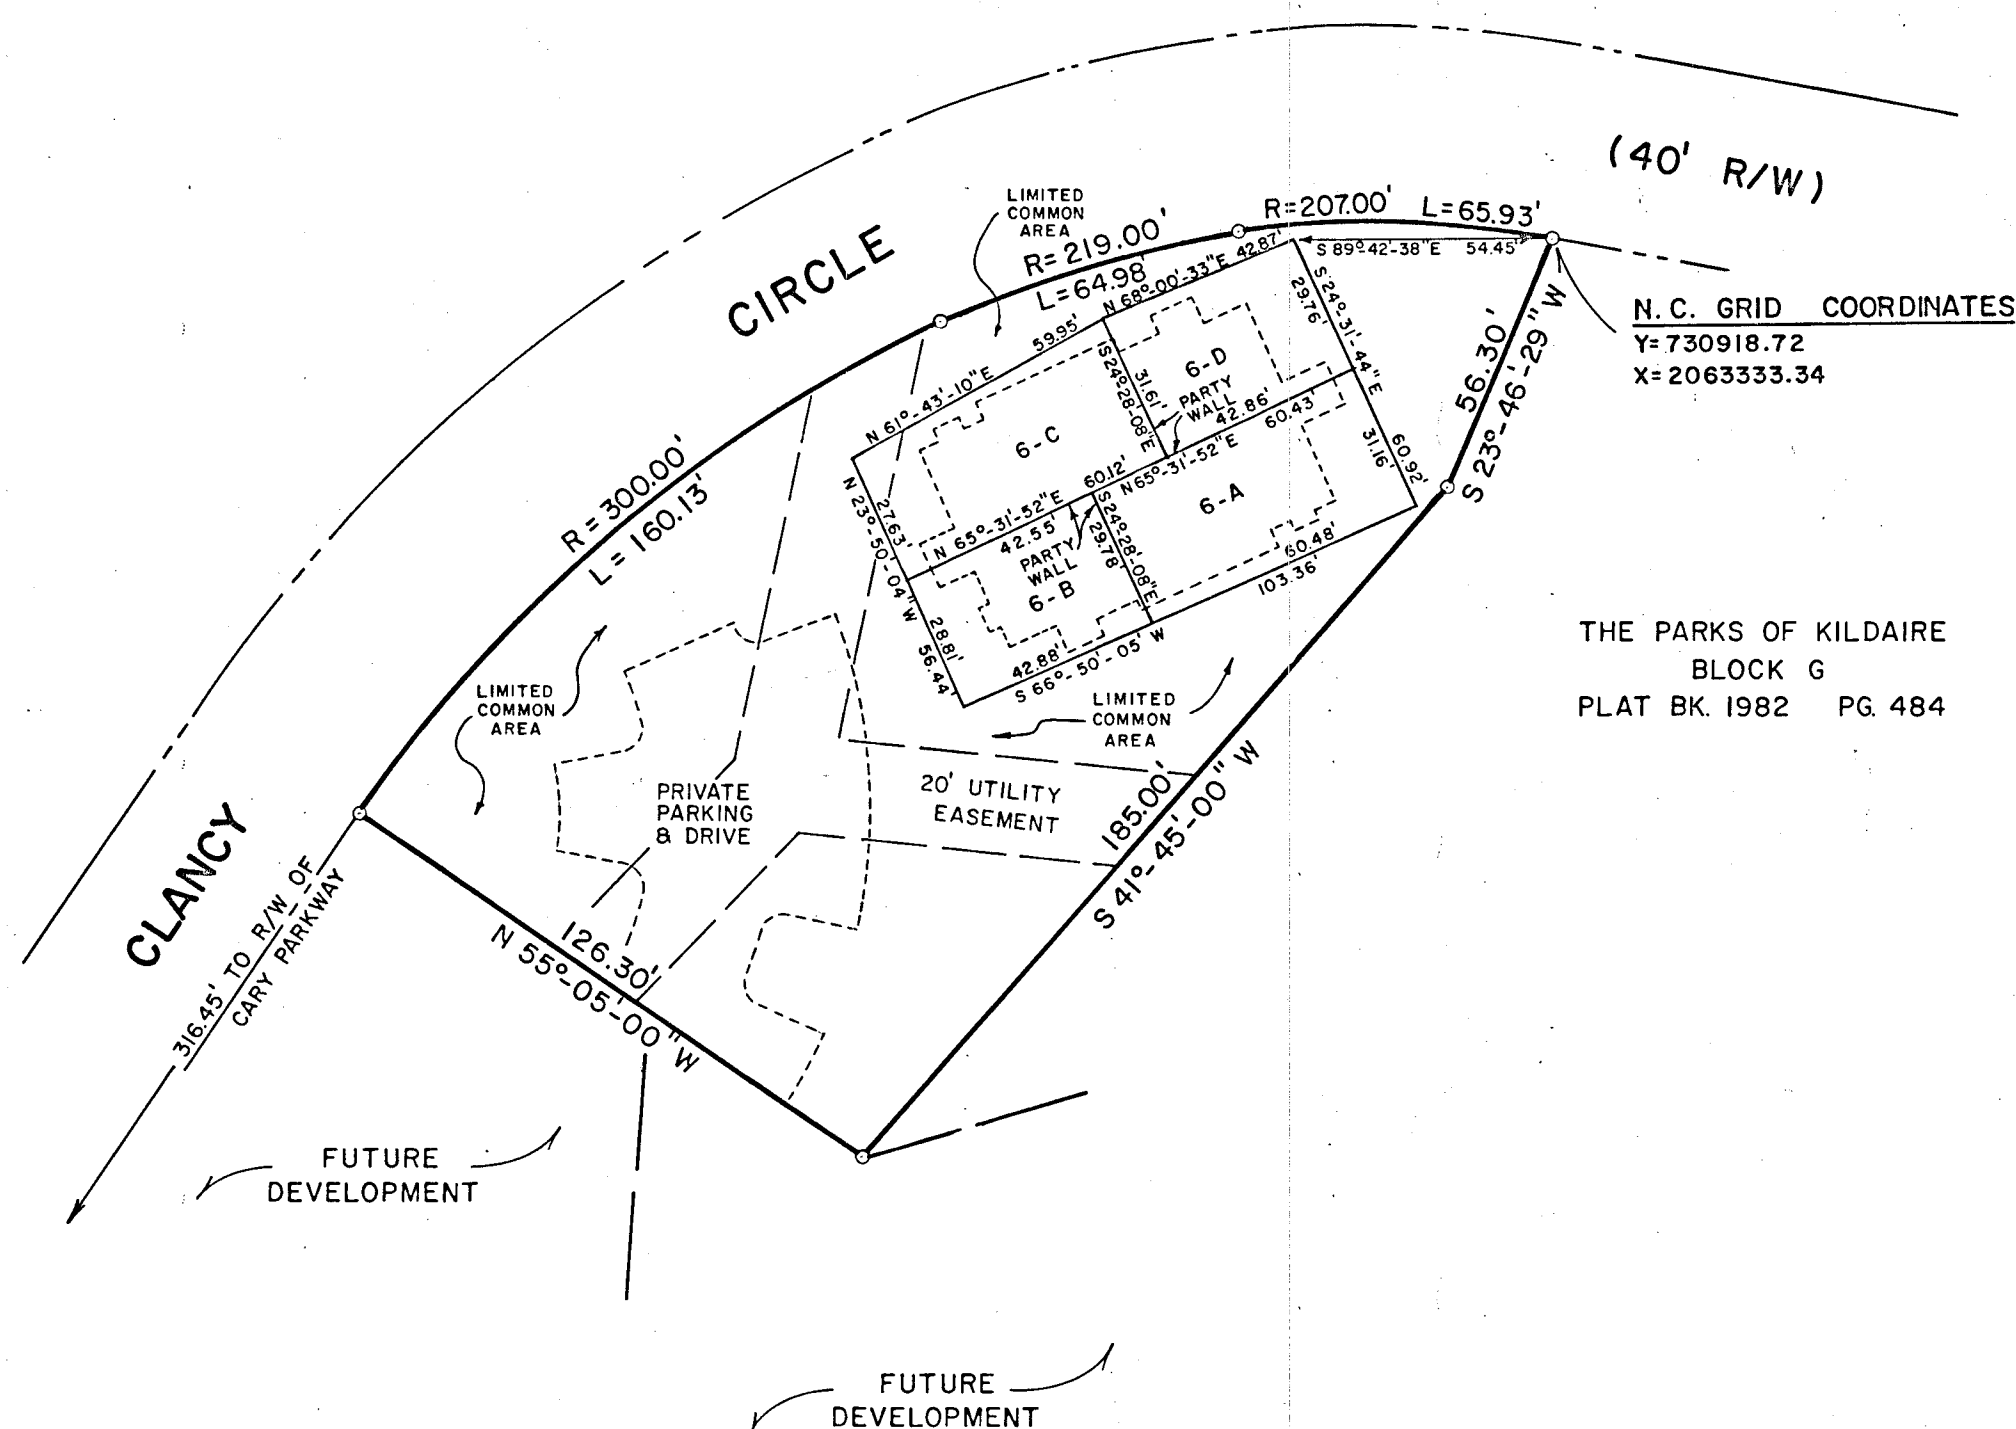

N.C. GRID COORDINATES
Y=730918.72
X=2063333.34

THE PARKS OF KILDAIRE
BLOCK G
PLAT BK. 1982 PG. 484

NOTE: PARKING LOT LOCATION SCALED FROM CONSTRUCTION PLANS

RECORDED WAKE COUNTY BOOK 1983 PAGE 77

DRAWN BY CHECKED BY DATE 1-25-83	THE PARKS OF KILDAIRE		
	BLOCK H		
	DAVID R. WILLIAMS - BUILDER KILDAIRE FARMS SUBDIVISION CARY, N.C.		
	MOORE, GARDNER & ASSOCIATES, INC. CONSULTING ENGINEERS CARY NORTH CAROLINA		
SCALE 1" = 40'		JOB NO. 500027	SHEET 1 OF 1