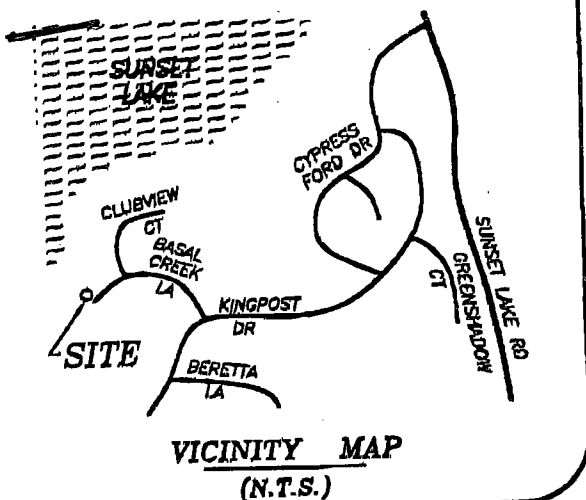


**FLOOD CERTIFICATION**

THIS WILL CERTIFY THAT THE SUBJECT PROPERTY (X) IS or () IS NOT

located in a SPECIAL FLOOD HAZARD AREA as determined by the Department of Housing and Urban Development, or as shown on the FLOOD INSURANCE RATE MAP.

370368 0680 E
COMMUNITY # PANEL SUFFIX

Jeffrey H. Davis
PROFESSIONAL LAND SURVEYOR

SUNSET LAKE

LEGEND

- EXISTING IRON PIPE
- NEW IRON PIPE
- X COMPUTED CORNER


NOTE:
THIS PROPERTY DOES NOT LIE WITHIN 2000' OF A N.C.G.S. MONUMENT.

THIS SURVEY IS OF AN EXISTING PARCEL OR PARCELS OF LAND.

ALL CREEKS, EASEMENTS, BUFFERS, FLOOD LIMITS & SETBACKS TAKEN FROM BOM 1996, PG 609

REFERENCE:
BOM 1992, PG 232


C1- $R=50.00'$
 $L=101.60'$
 $\Delta=116^{\circ}25'36''$

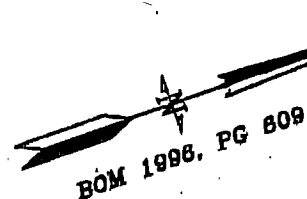

50' DRAINAGE EASEMENT

COMMON SPACE

SCALE

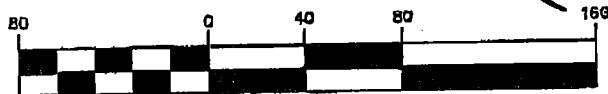

(IN FEET)
1 inch = 80 ft.

SUNSET LAKE

1.5-STORY FRAME DWELLING

LOT 40R
SUNSET LAKE
PHASE THREE
140,212 SQ.FT.
3.22 ACRES

BRICK PATIO

BREEZEWAY

1.5 STORY FRAME GARAGE

PORCH

BRICK WALK

CONC DRIVE

BRICK RETAINING WALL

POWER BOX

CATV

TELE

CENTERLINE OF CREEK

APPROXIMATE LOCATION OF FLOOD HAZARD SOILS

BASAL CREEK DRIVE
(50' R/W)

LOT 38

I, Jeffrey H. Davis, PLS, certify this map was drawn under my supervision from an actual survey made under my supervision; and that the error of closure as calculated by latitudes and departures is $1/10,000+$; that the boundaries not surveyed are shown as broken lines plotted from information found in Book ; Page ; that this map was prepared in accordance with G.S. 47-30 amended.

Witness my original signature, registration number and seal this 14TH day of NOVEMBER 2002.

Signed

Jeffrey H. Davis

Seal




FRANK JOHN ZOLFO
MADELEINE ZOLFO

LOT 40R
SUNSET LAKE, PHASE THREE
4332 BASAL CREEK LANE
FUQUAY VARINA NORTH CAROLINA

DATE: 11-13-2002

SCALE: 1" = 80'

DWG. NO.
A-3886

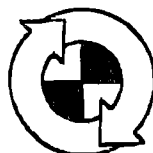

TURNING POINT
SURVEYING PLLC

4113 JOHN S. RABOTEAU WYND
RALEIGH, NORTH CAROLINA 27612
FAX 510-8742 PH 781-0234

C.N. = 6076
B.O.M. 1996
PAGE 609
CO. REG.