


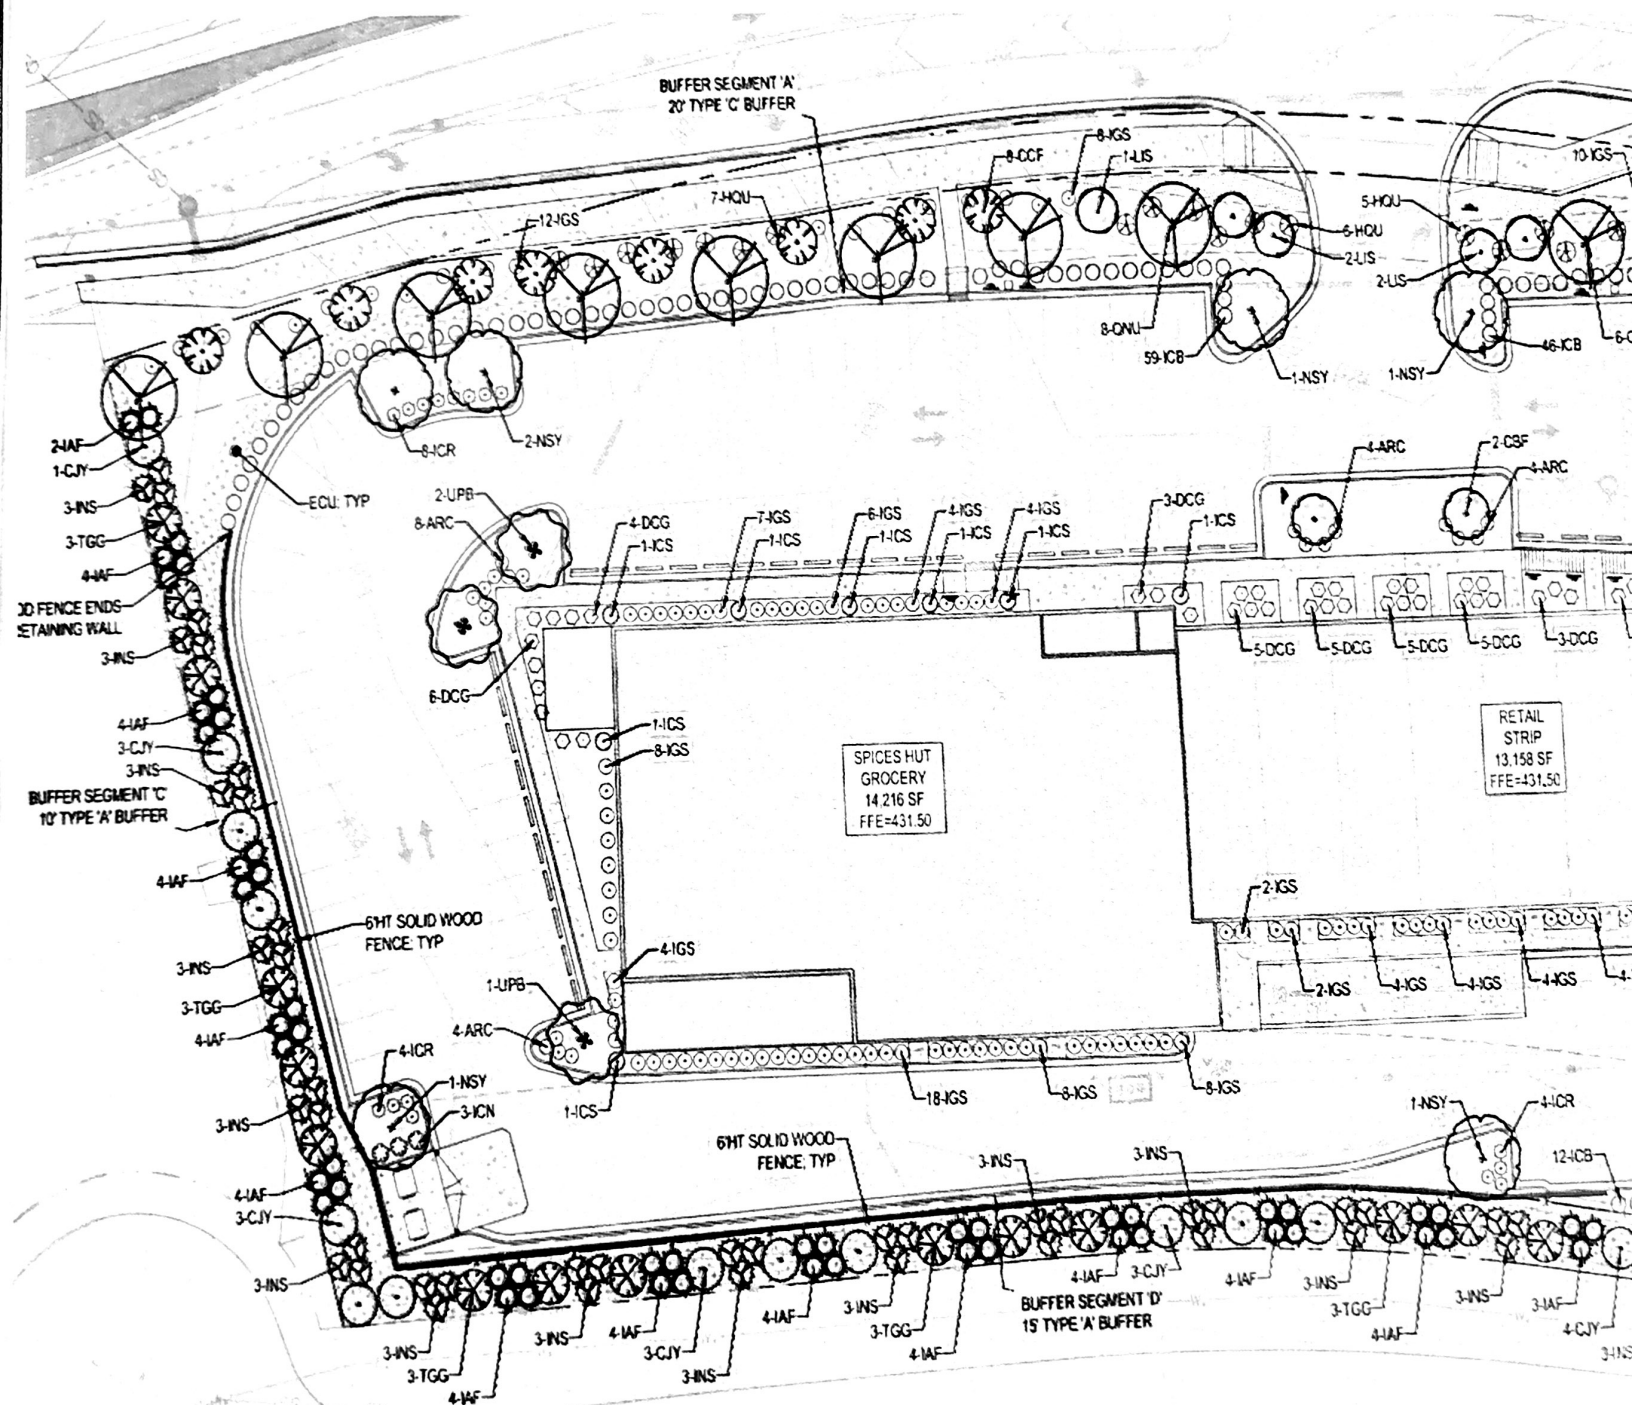

10-IGS 1-1IS 5-CCF 6-QUU 4-ICR 1-ASY 6-HOU 4-IGS 1-UPB 4-ARC 1-ICS 1-DCG 3-DCG 2-DCG 3-DCG 10-IGS 1-UPB 4-ARC 1-IGS 1-ICS 1-NSY 4-ICR 3-CN 5-ICB 3-CJY 11-INS 5-IAF 5-INS 3-IAF 2-IAF 3-TGG 3-IAF 3-IAF 4-TGG 4-IAF 3-INS 4-IAF 3-IAF ECU: TYP 3-INS 4-IAF 3-INS 4-IAF

BUFFER SEGMENT 'B' 20' TYPE 'C' BUFFER

6HT SOLID WOOD FENCE TYP

SOLID WOOD FENCE ENDS WITH RETAINING WALL

BUFFER SEGMENT 'E' 30' TYPE 'A' BUFFER

CAROL

CANOPY TREES



SHRUBS

SHRUBS




①

1

④

GROUND COVER

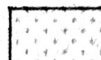

ECU - ERAGROSTIS CURVULA

3 Evergreen
3 Arborevitae