


I, MICHAEL P. GRIFFIN, certify that under my direction and supervision this map was drawn from an actual field survey; that the error of closure of the survey as calculated by coordinates is 1: 10,000+; that the area shown hereon was calculated by coordinates.
Witness my hand and seal this day of MONTH 2020.

WAKE CO. REGISTRY
BM 2019 PGS 1984-1989

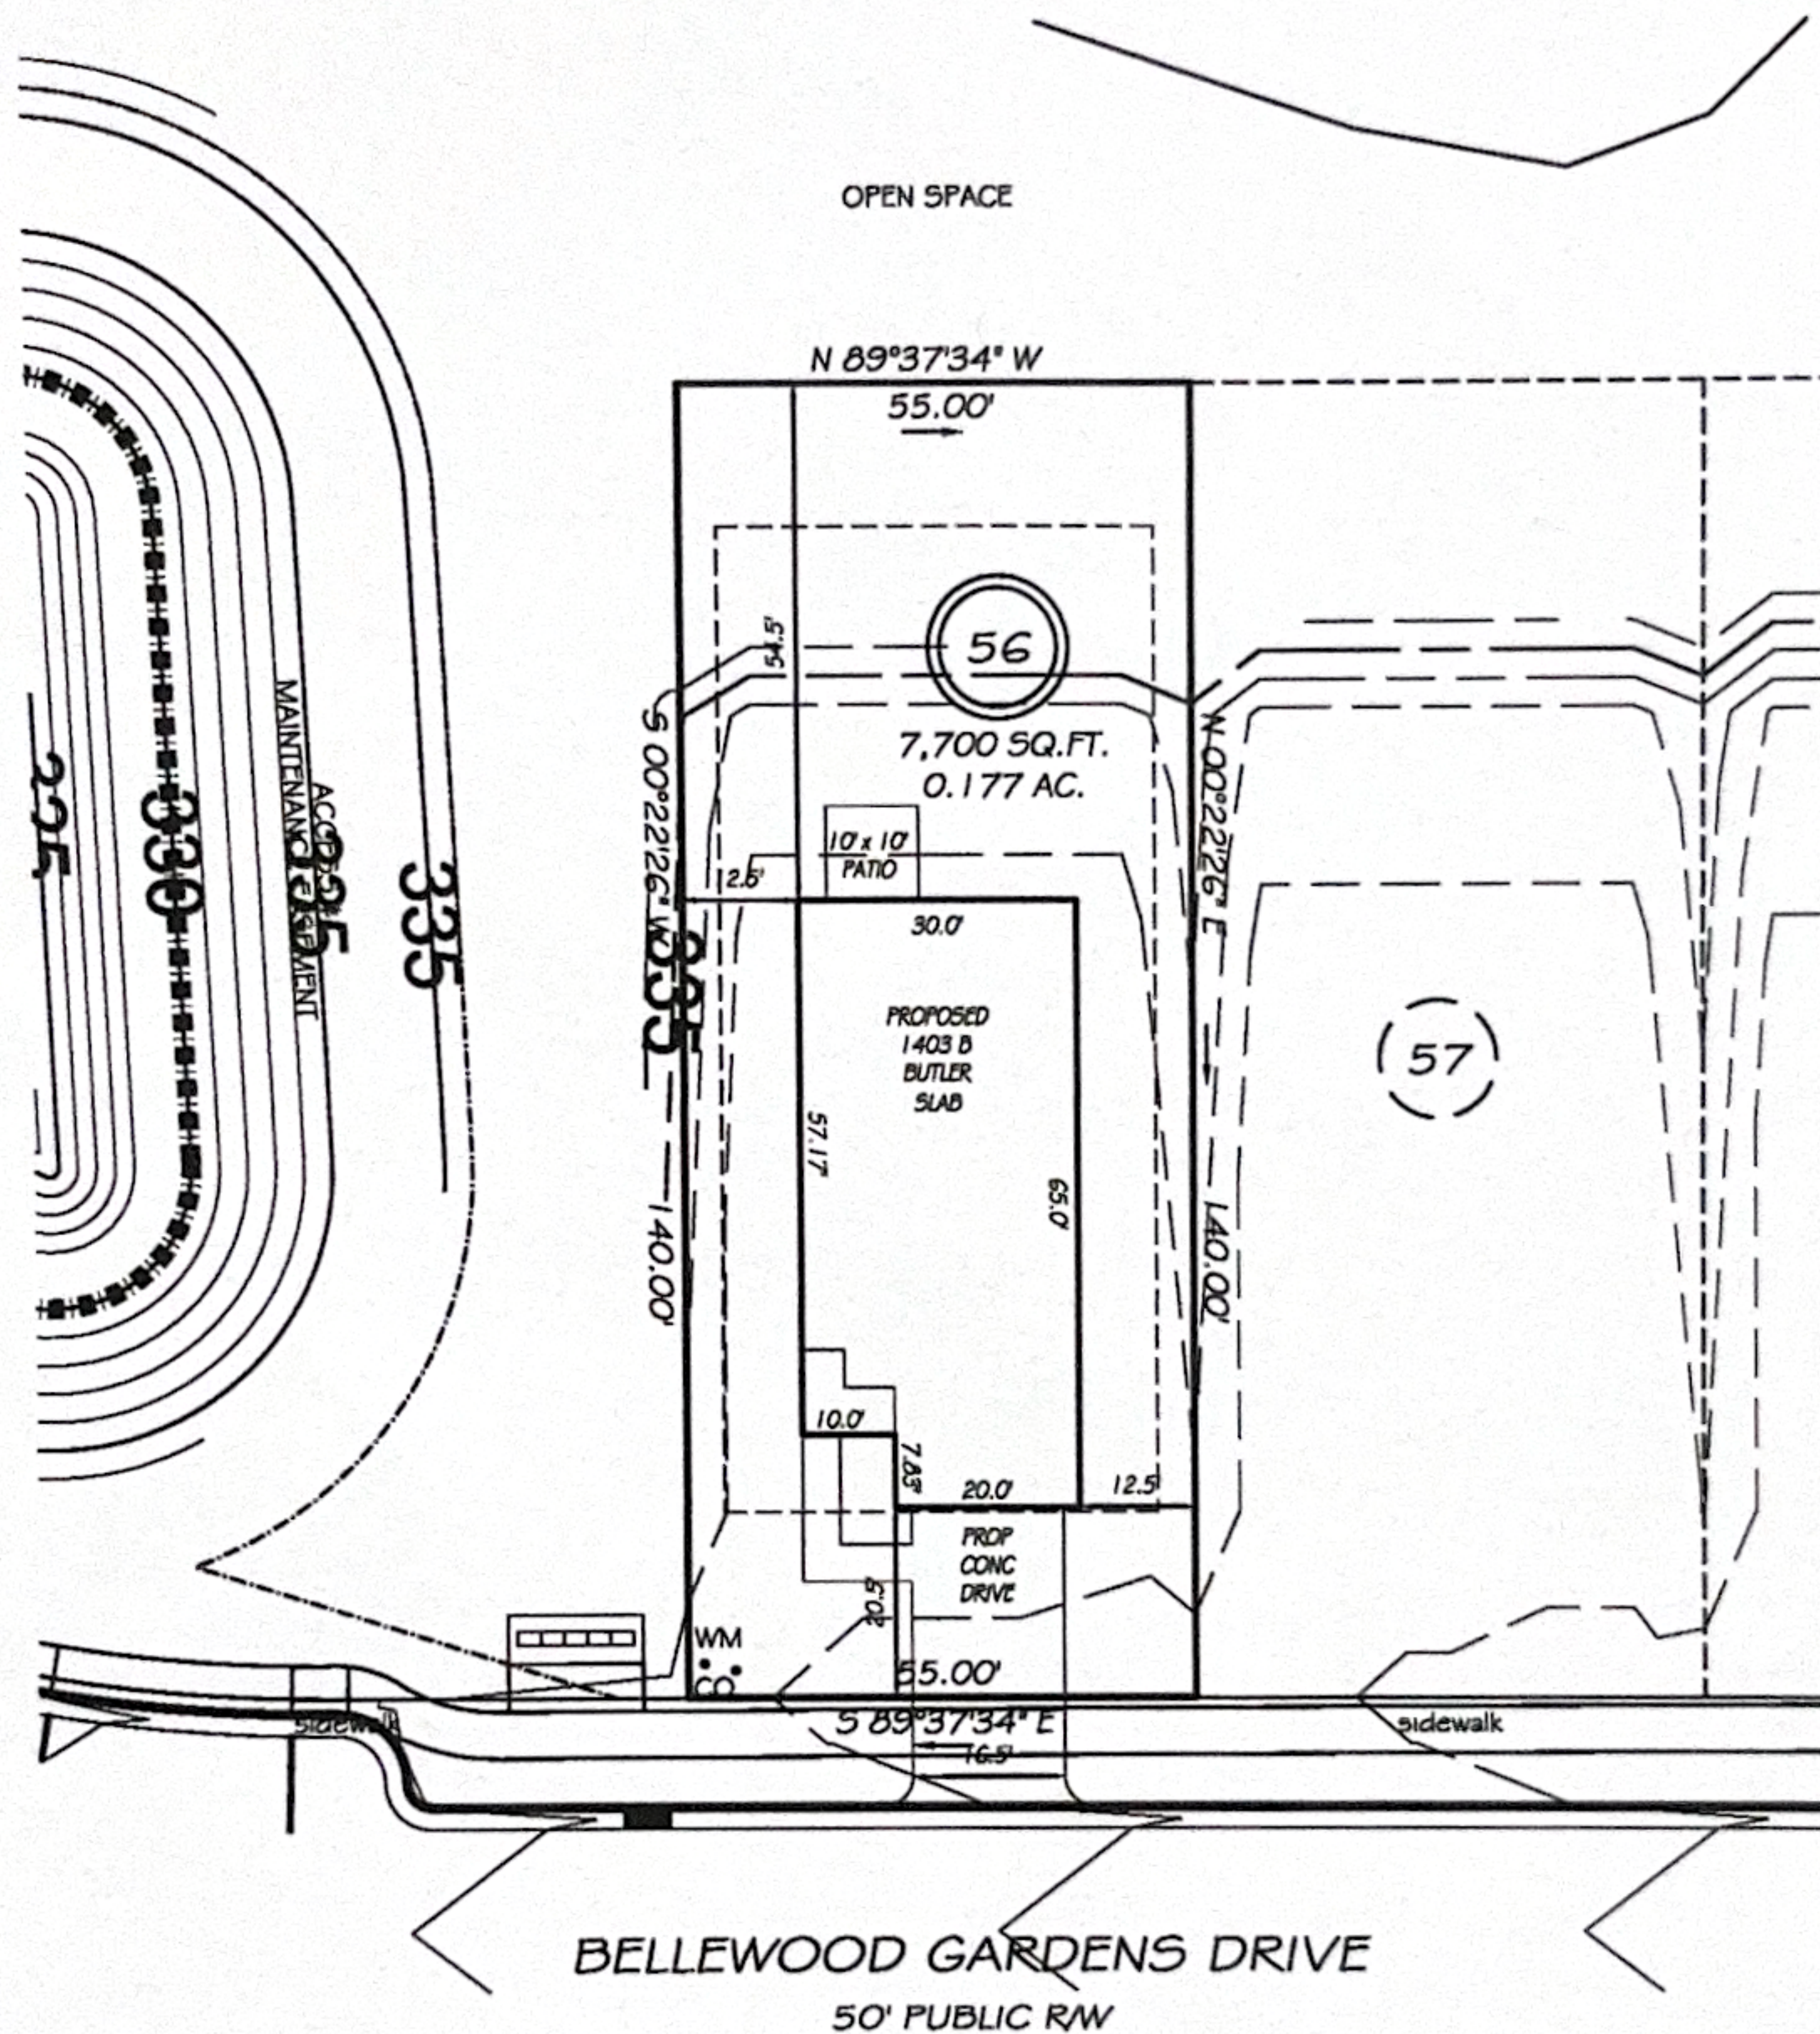


SETBACKS

FRONT	20'
REAR	15'
SIDE	4'

PRELIMINARY
NOT FOR RECORDATION,
SALES OR CONVEYANCE

LEGEND

EIP	EXISTING IRON PIPE	FES	FLARED END SECTION
IPS	IRON PIPE SET	WM	WATER METER
RW	RIGHT OF WAY	CO	CLEAN OUT
NF	NOW OR FORMERLY	FH	FIRE HYDRANT
EIS	EXISTING IRON STAKE	CB	CATCH BASIN

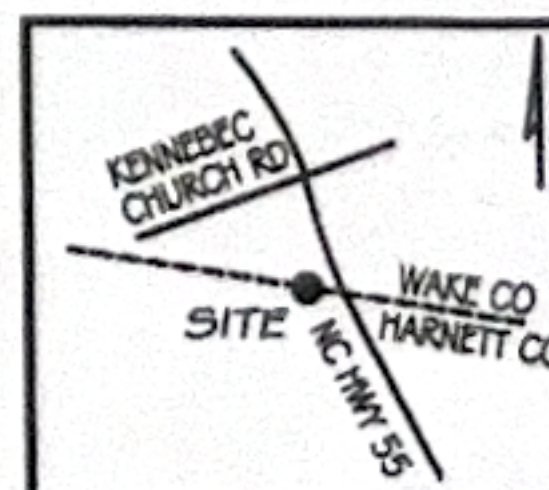

GRIFFIN LAND SURVEYING, INC.

P.O. BOX 148
FUQUAY-VARINA, NC 27528
(919) - 567-1983

PLOT PLAN
FOR

LENNAR HOMES

BELLEWOOD SUBDIVISION
LOT 56

917 BELLEWOOD GARDENS DRIVE
NORTH CAROLINA
WAKE COUNTY MIDDLE CREEK TOWNSHIP

DRAWN BY **NMF**

DATE **10/27/20**

CHECKED BY **MPG**

SCALE **1" = 30'**