
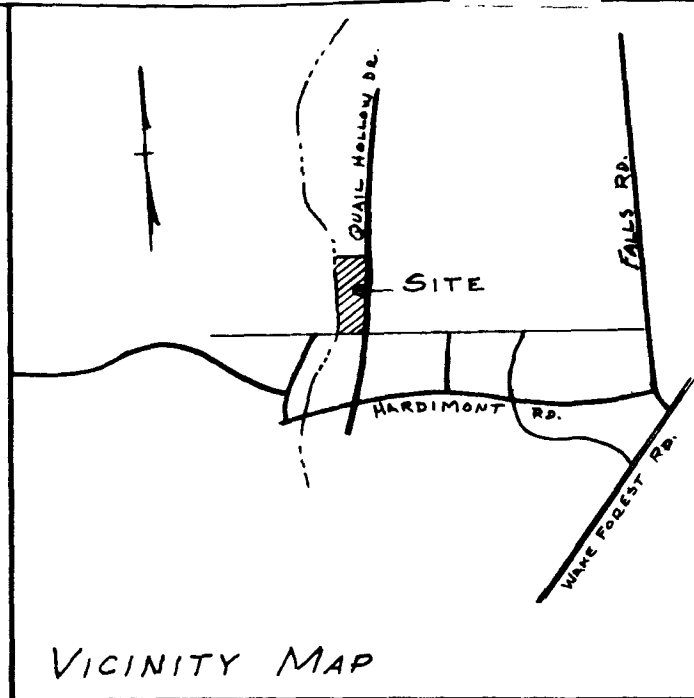


PHASE 3 RECORDED IN
MAP BOOK 1971 PAGE 114

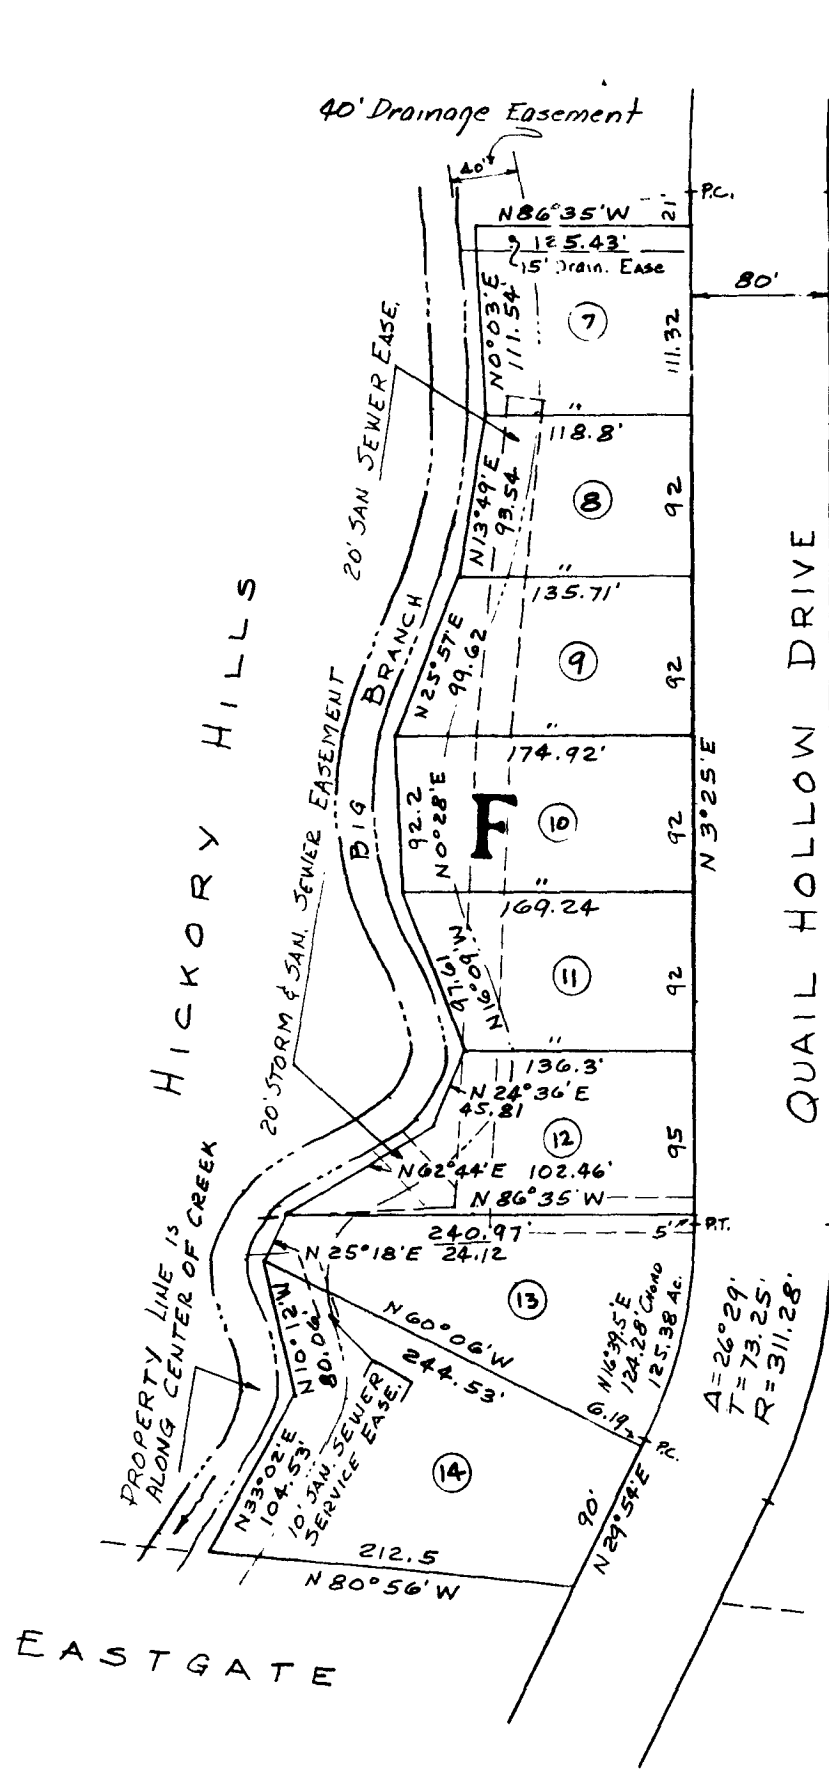

I hereby certify that I am civil engineer, surveyor or land planner,
registered to practice in the State of North Carolina, and that this
plat is in all respects correct and was prepared from an actual sur-

vey made by me on Feb 12, 1973

Signed Newton Edgerton

This certifies that the undersigned is (are) the owner(s) of the property shown on
this map having acquired title thereto by deed(s) recorded in the Office of the
Register of Deeds of Wake County, North Carolina, or otherwise as shown hereon,
and that by submission of this plat or map, or approval thereof, do dedicate to the
City of Raleigh for public use all streets, easements, rights of way and marks
shown hereon for all lawful purposes to which the City may desire or allow the
same to be used and upon acceptance thereof in accordance with all city policies,
ordinances and regulations or conditions of the City of Raleigh for the benefit of the
public, said dedication shall be irrevocable; provided, any dedication of easements
for storm drainage are not made to the City of Raleigh but are irrevocably made to
the subsequent owners of any and all properties shown hereon for their use and
benefit subject to conditions of subsections (b) (c) (d) and (f) of Section 1 and
Section 4 of the "City Storm Drainage Policy" (Resolution 1970-742 as the same
may be from time to time amended).

Book No. _____ Page No. _____ Signature(s) of Property Owner(s)
ELDORADO ENTERPRISES INC.
R. A. Willard Jr.
PRESIDENT

I, the undersigned City Clerk and Treasurer of the City of
Raleigh, do hereby certify that the City Council of the City of
Raleigh on the 17 day of October, 66,
approved this plat or map and accepted the dedications as
shown thereon but on the further condition that the City as-
sumes no responsibility to open or maintain the same until in
the discretion and opinion of the governing body of the City
of Raleigh it is in the public interest to do so.

Mary Shattuck
City Clerk and Treasurer

Book 1973 page 54

CASTLEBERRY-EDGERTON CO. CONSULTING ENGINEERS RALEIGH, N. C.		PHASE 3-A HICKORY HILLS SUBDIVISION RALEIGH NORTH CAROLINA ELDORADO ENTERPRISES INC. SPONSOR		FILE
REVISION DATE	DATE	SCALE 1"=100'		SHEET

RECORDED BY RALEIGH BLUE PRINTERS

Book 1973 Vol 1 Page 54