
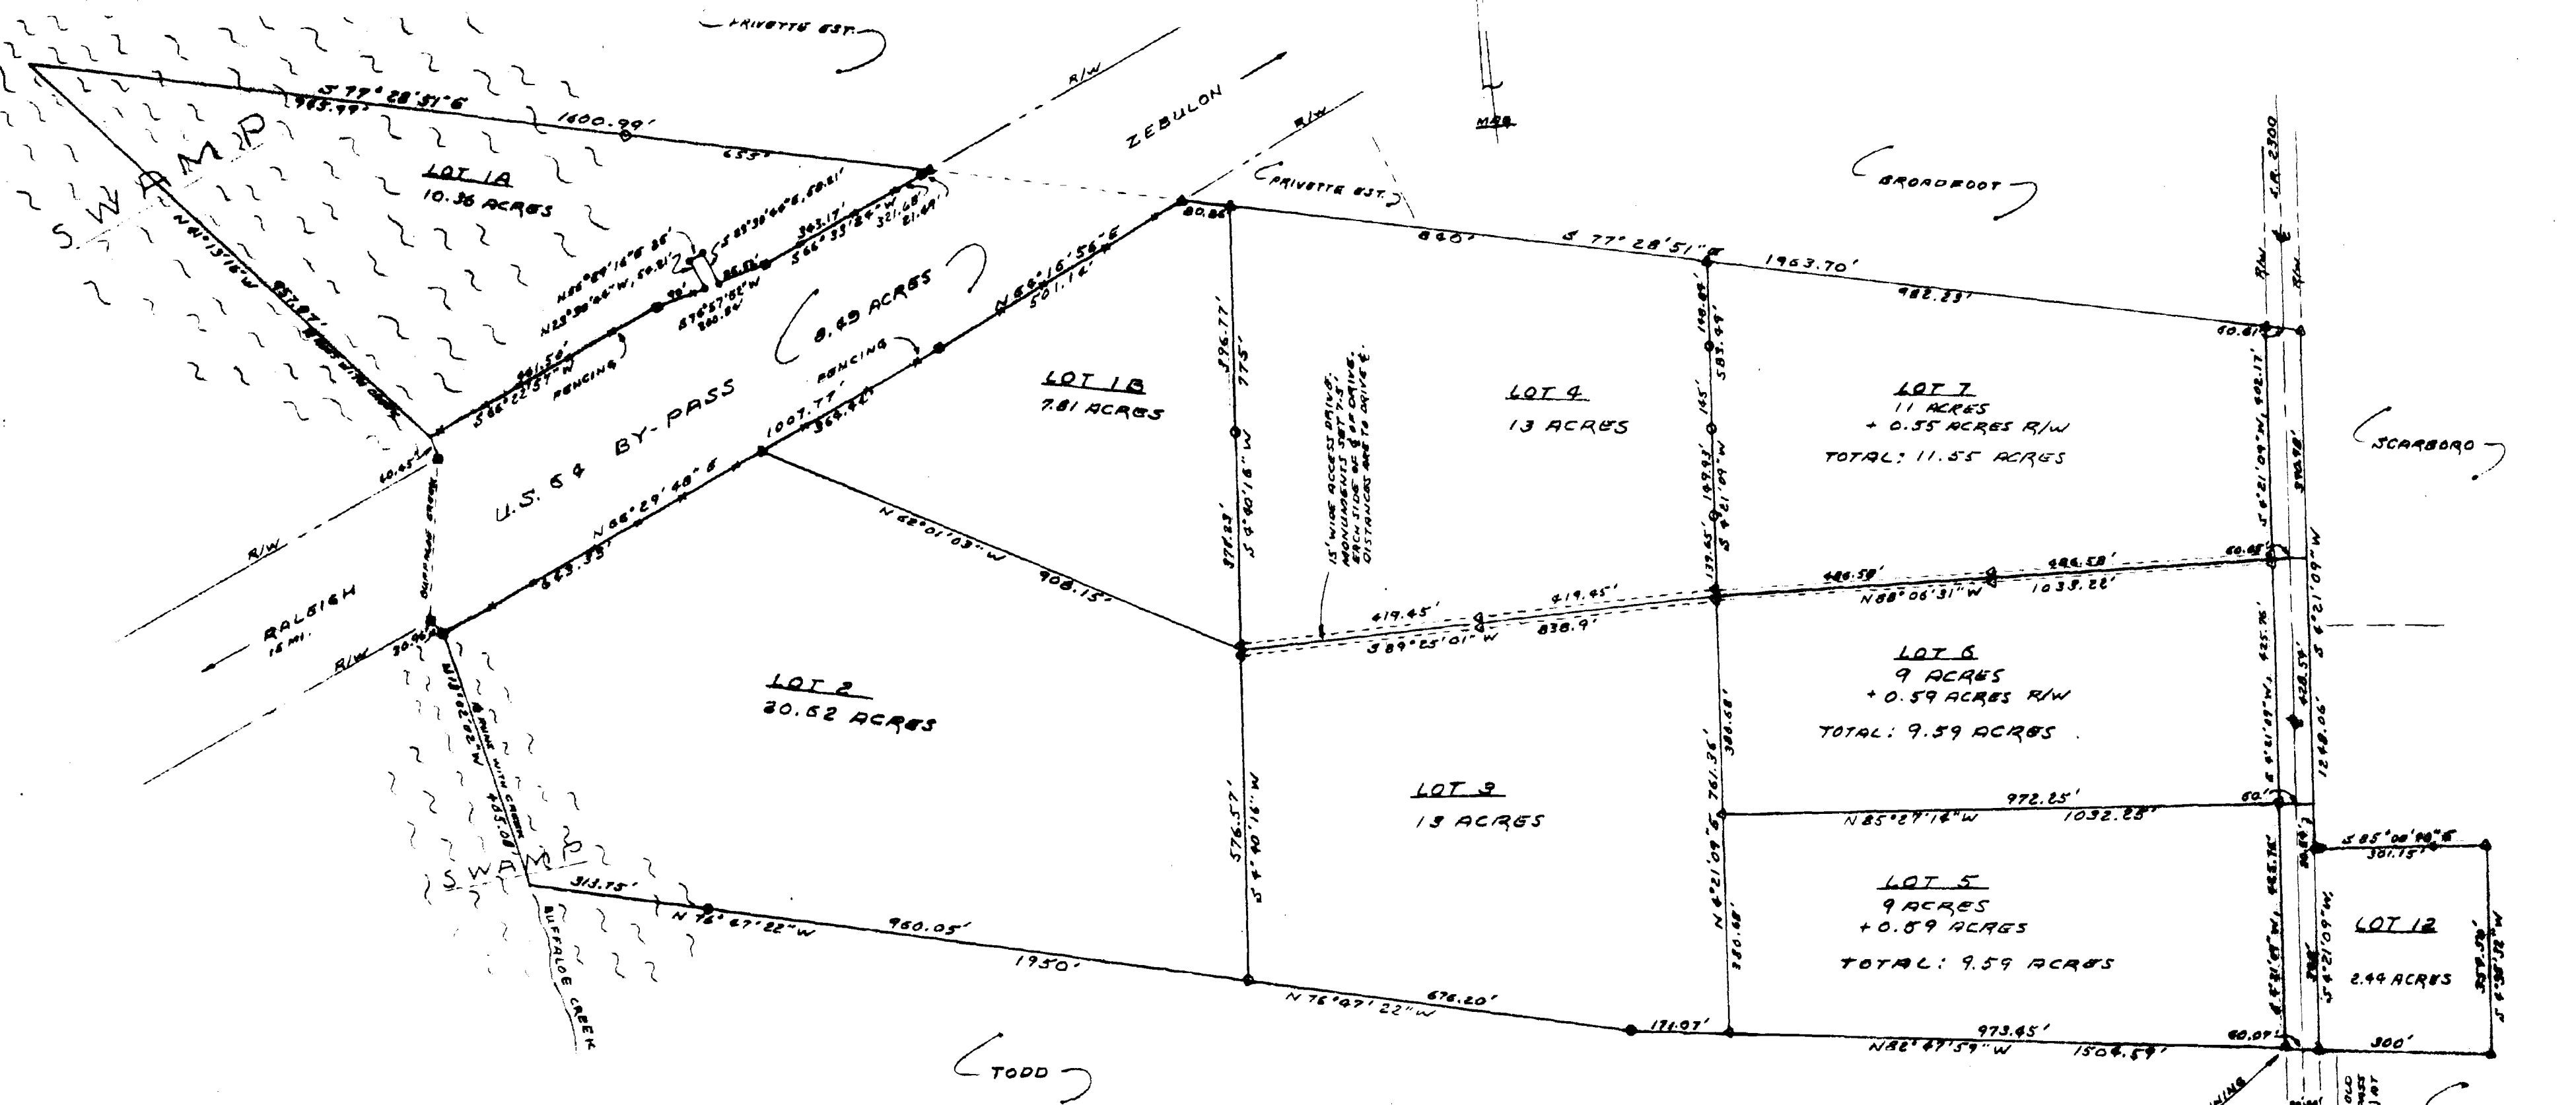


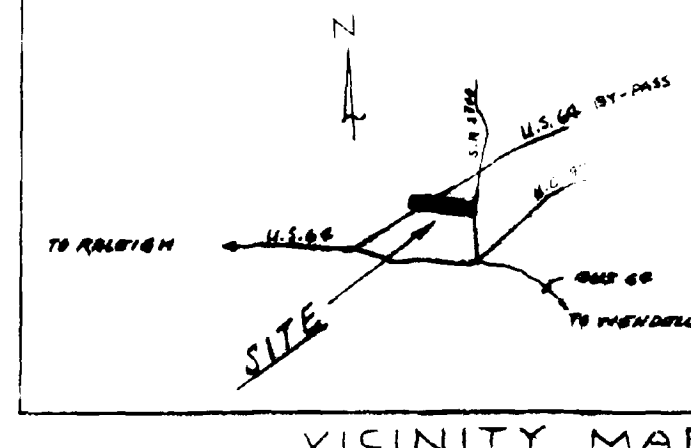

DIVISION OF LOTS	
LOT 1A	FRANK
LOT 1B	FRANK
LOT 2	RANDOLAN
LOT 3	JEROME
LOT 4	MACK
LOT 5	MARSHALL
LOT 6	OTHA J.
LOT 7	FRANK
LOT 12	RANDOLAN (LIMESTONE)

KEY:
 ● — EXISTING IRON PIPE
 ○ — IRON PIPE SET
 ◊ — CONCRETE MONUMENT SET
 ■ — EXISTING HI-WAY MONUMENT

Approved
 Exempt From Subdivision Regulations
 Director of Wake County Planning

6 June 77
 Date



North Carolina
 Personally Appeared Before Me
 Robert L. Talley, Registered Surveyor
 My Commission Expires 1981



State of North Carolina
 Robert L. Talley, Registered Surveyor
 Witness my hand and seal this 6 Day of June, 1977

105 ACRE TRACT O.E. LILES ESTATE	
SCALE: 1" = 200'	DRAWN BY: TALLEY AND ASSOCIATES, INC.
DATE: MAY 23 '77	AT: KENNESAW, N.C.
MARKS CREEK TOWNSHIP WAKE COUNTY, N.C.	