


P:\2023 Projects\230599 Edenburgh\SURVEY\DWG\230599 Edenburgh Rd Plot Plan.dwg, 10/21/2024 8:08:11 AM, DWG To PDF.pc3

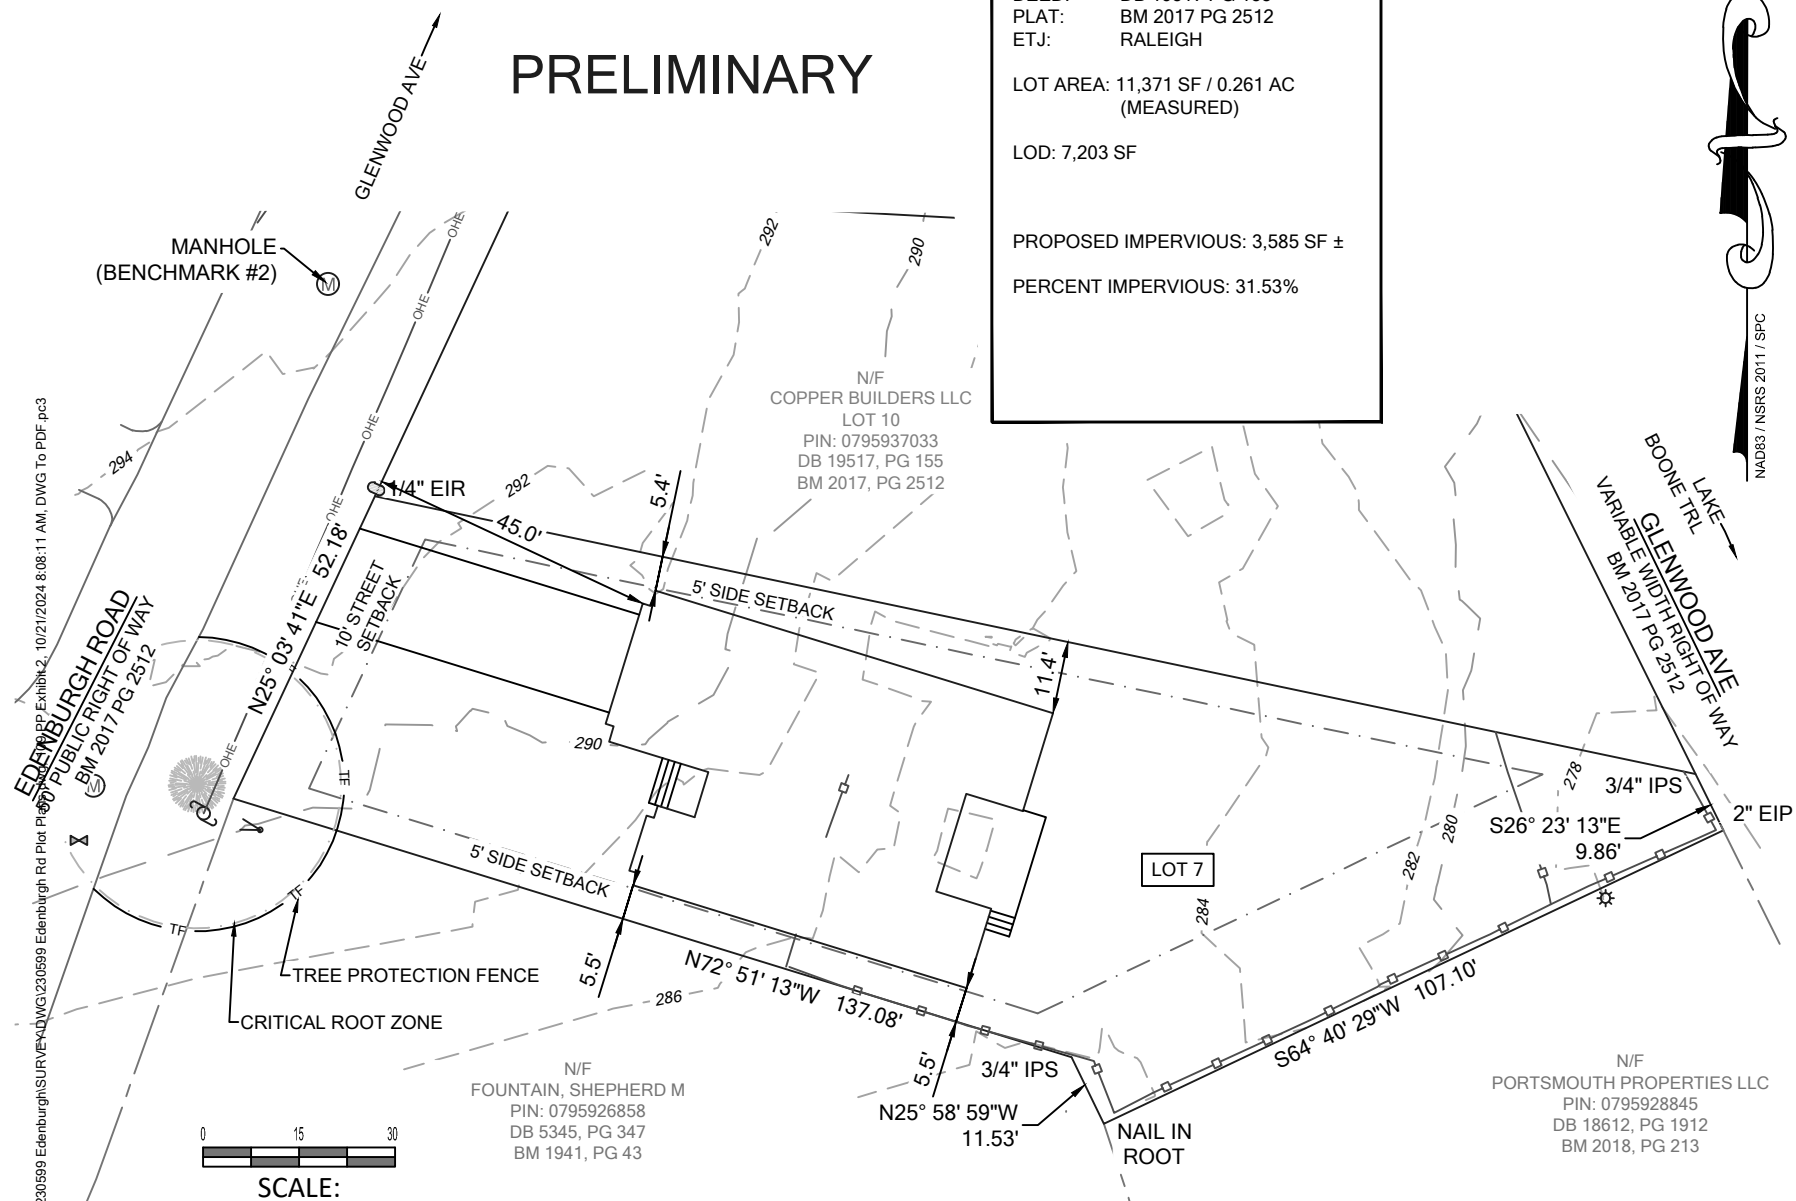

LOT 7 INFORMATION

OWNER: COPPER BUILDERS
ADDRESS: 109 EDENBURGH RD
PIN: 0795927917
DEED: DB 19517 PG 155
PLAT: BM 2017 PG 2512
ETJ: RALEIGH

LOT AREA: 11,371 SF / 0.261 AC
(MEASURED)

LOD: 7,203 SF

PROPOSED IMPERVIOUS: 3,585 SF ±
PERCENT IMPERVIOUS: 31.53%

0 15 30
SCALE:
1" = 30'



NAD83 / NSRS 2011 / SPC