

REVIEW OFFICER OF WAKE COUNTY CERTIFY THAT THE MAP OR
 PLAT TO WHICH THIS CERTIFICATION IS APPLIED MEETS ALL STATUTORY REQUIREMENTS FOR RECORDING.

 REVIEW OFFICER

 DATE

☒ A. THIS SURVEY CREATES A SUBDIVISION OF LAND WITHIN THE AREA OF A COUNTY OR MUNICIPALITY THAT HAS AN ORDINANCE THAT REGULATES PARCELS OF LAND;

Shant & Platteau
PROFESSIONAL LAND SURVEYOR

9/21/18
DATE




Stan E. Peltzer PROFESSIONAL LAND SURVEYOR
LICENSE NO. L-4432



NOTES

- [illegible]

REMARKING AREA

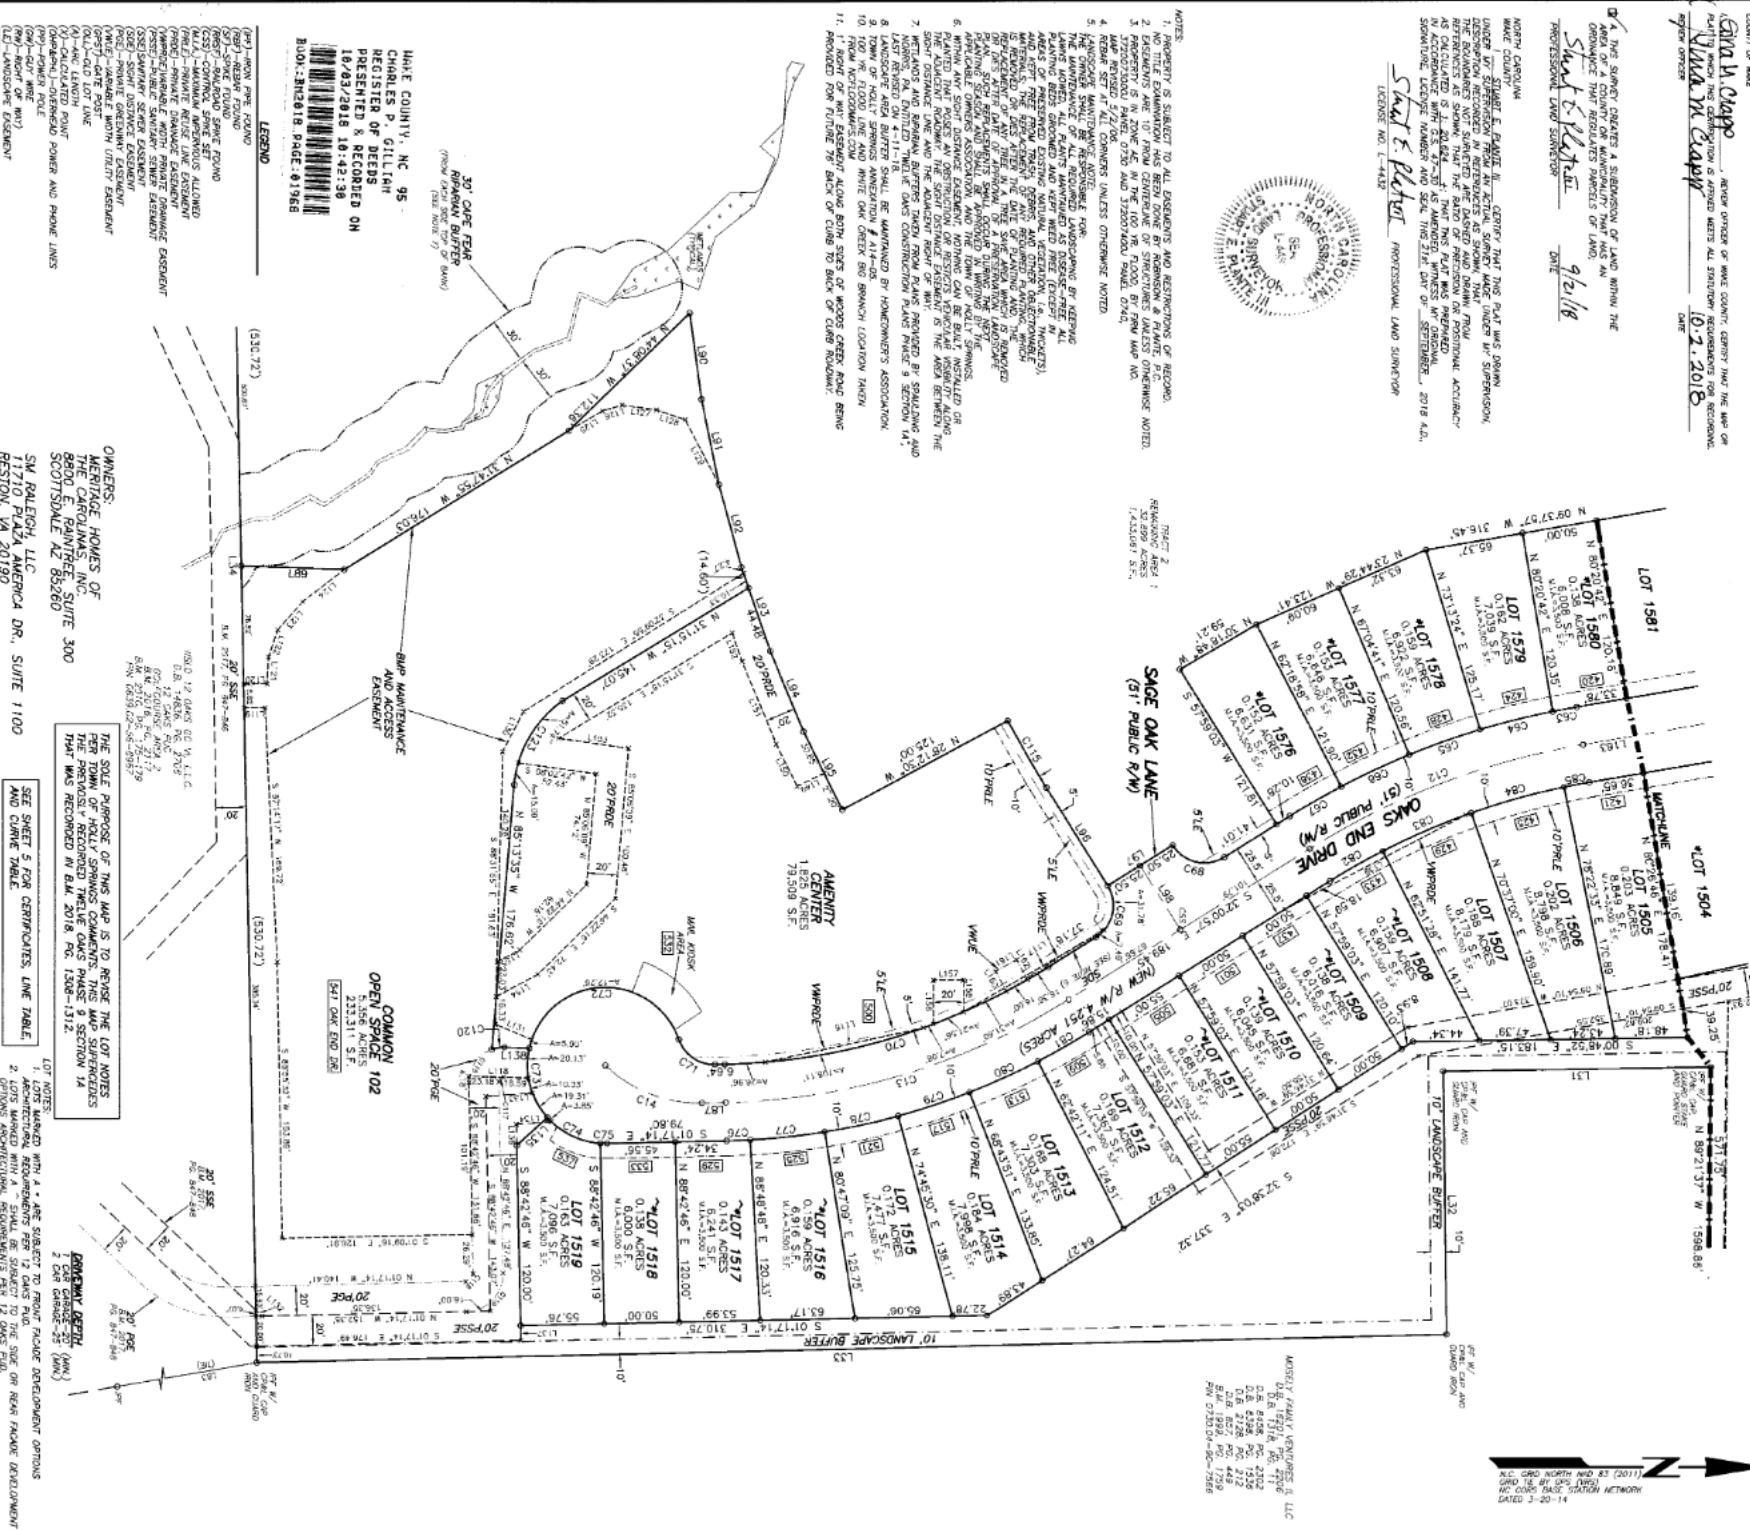

OWNERS:
MERITAGE HOMES OF
THE CAROLINAS, INC.
8800 E. RAINTREE, SUITE 3000
SCOTTSDALE AZ 85260

SM RALEIGH, LLC
11710 VIA AMERICA DR., S
RESTON VA 20190

THE SOLE PURPOSE OF THIS MAP IS TO REVISE THE LOT NOTES PER TOWN OF HOLLY SPRINGS COMMENTS. THIS MAP SUPERCEDES THE PREVIOUSLY RECORDED TWELVE OAKS PHASE 9 SECTION 1A THAT WAS RECORDED IN B.M. 2018, PG. 1308-1312.

DRIVEWAY DEPTH
1 CAR GARAGE—20' (MIN.)
2 CAR GARAGE—25' (MIN.)

1. LOTS MARKED WITH A * ARE SUBJECT TO FRONT FACADE DEVELOPMENT OPTIONS ARCHITECTURAL REQUIREMENTS PER 12 OAKS PUD.
2. LOTS MARKED WITH A ~ SHALL BE SUBJECT TO THE SIDE OR REAR FACADE DEVELOPMENT OPTIONS ARCHITECTURAL REQUIREMENTS PER 12 OAKS PUD.

PLAT AMENDMENT
SUBDIVISION AND RIGHT OF WAY DEDICATION MAP

TWELVE OAKS PHASE 9
SECTION 1A

SECTION 171	
SPRINGS	COUNTY: WAKE

P.I.N.: 0730.04-81-4083


0 60 120 180

SCALE IN FEET

RECORDED IN BOOK OF MAPS 2018 PAGE 1968


